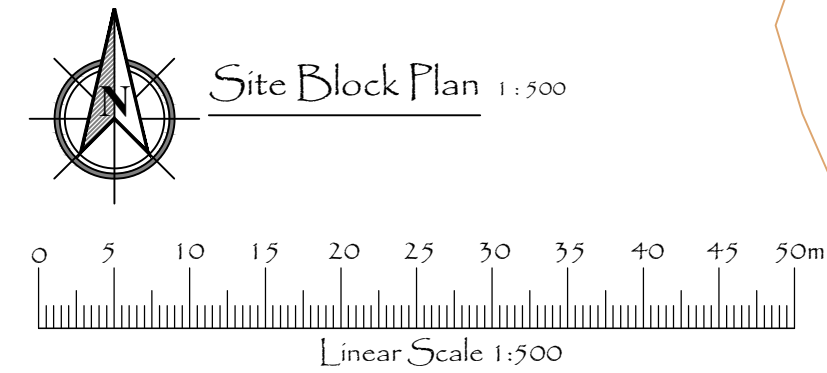
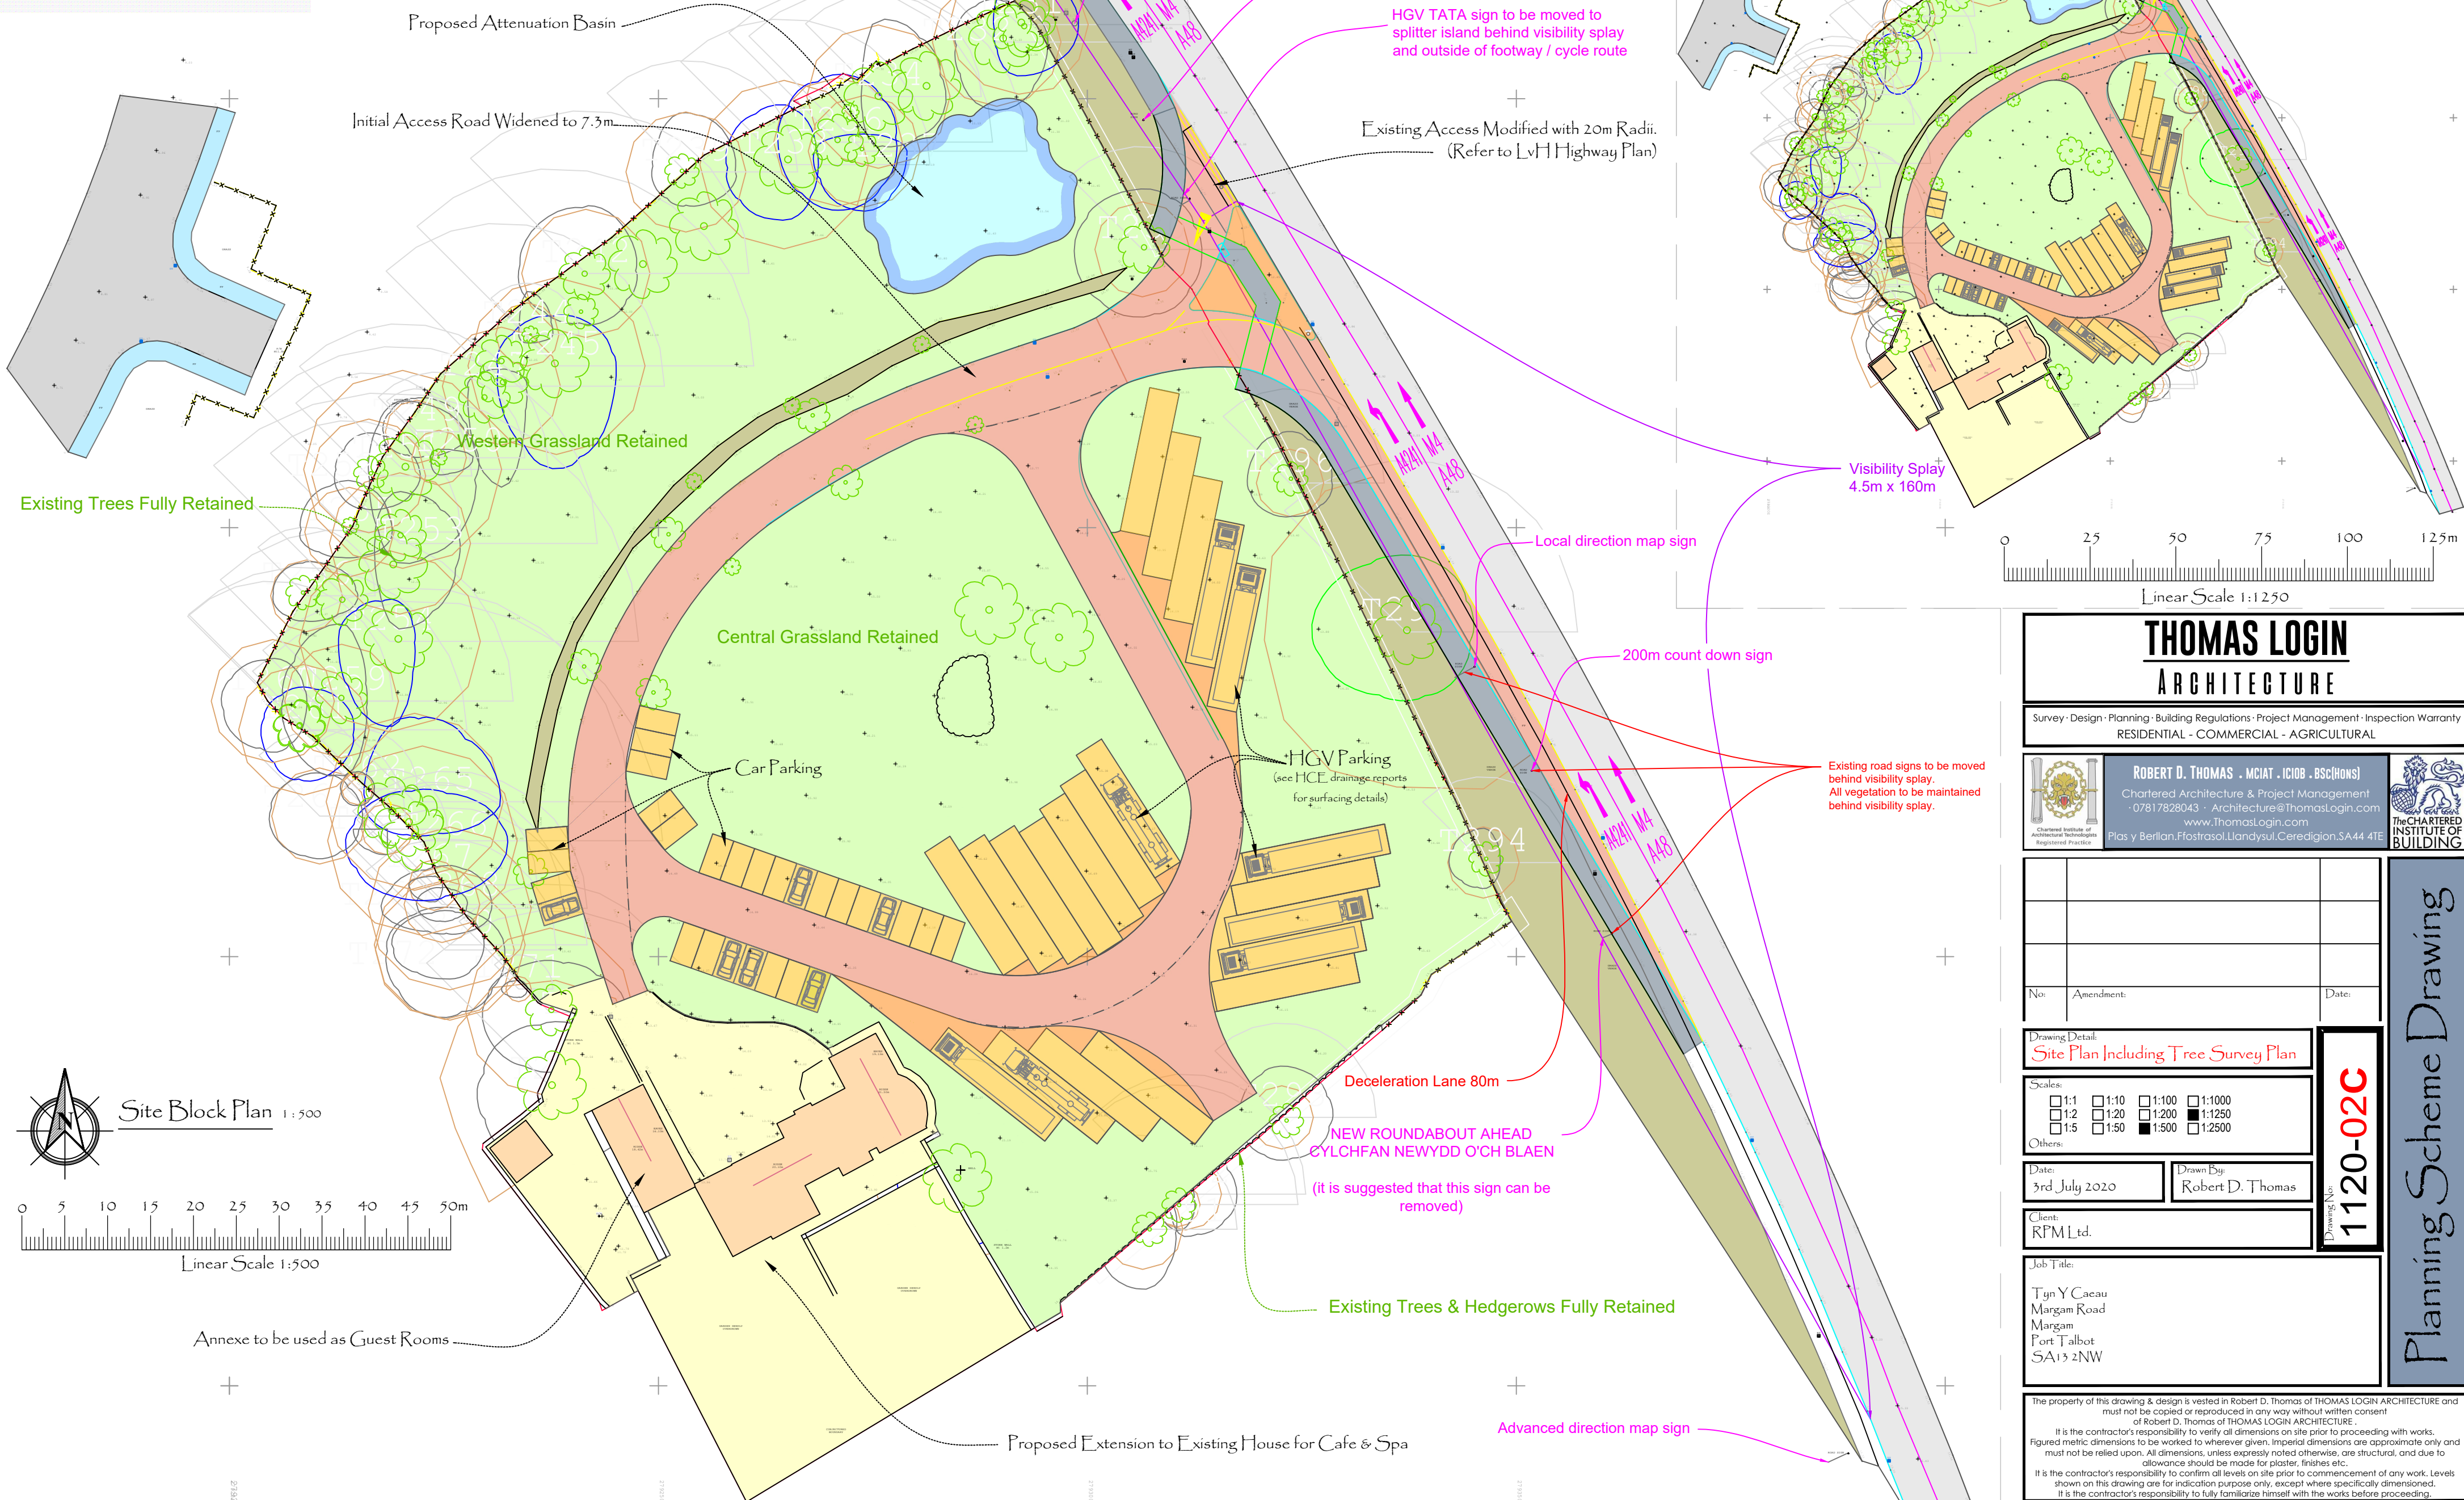


THOMAS LOGIN
ARCHITECTURE

Survey · Design · Planning · Building Regulations · Project Management · Inspection Warranty
RESIDENTIAL · COMMERCIAL · AGRICULTURAL

ROBERT D. THOMAS · MCIAT · ICIOB · BSC(Hons)
Chartered Architect & Project Management
07817828043 · Architecture@ThomasLogin.com
www.ThomasLogin.com
Plas y Berllan, Ffostrasol, Llandysul, Ceredigion, SA44 4TE

Chartered Institute of Architectural Technicians Registered Practice

The CHARTERED INSTITUTE OF BUILDING

No.	Amendment	Date

Drawing Detail:
Site Plan Including Tree Survey Plan

Scales:
1:1 1:10 1:100 1:1000
1:2 1:20 1:200 1:1250
1:5 1:50 1:500 1:2500

Others:

Date: 3rd July 2020 Drawn By: Robert D. Thomas

Client: RPMLtd.

Job Title:
Tyn Y Caeau
Margam Road
Margam
Fort Talbot
SA13 2NW

Drawing No: **1120-02C**

The property of this drawing & design is vested in Robert D. Thomas of THOMAS LOGIN ARCHITECTURE and must not be copied or reproduced in any way without written consent of Robert D. Thomas of THOMAS LOGIN ARCHITECTURE.

It is the contractor's responsibility to verify all dimensions on site prior to proceeding with works. Figures metric dimensions to be worked to wherever given. Imperial dimensions are approximate only and must not be relied upon. All dimensions, unless expressly noted otherwise, are structural, and due to allowance should be made for plaster, finishes etc.

It is the contractor's responsibility to confirm all levels on site prior to commencement of any work. Levels shown on this drawing are for indication purpose only, except where specifically dimensioned.

It is the contractor's responsibility to fully familiarize himself with the works before proceeding.