
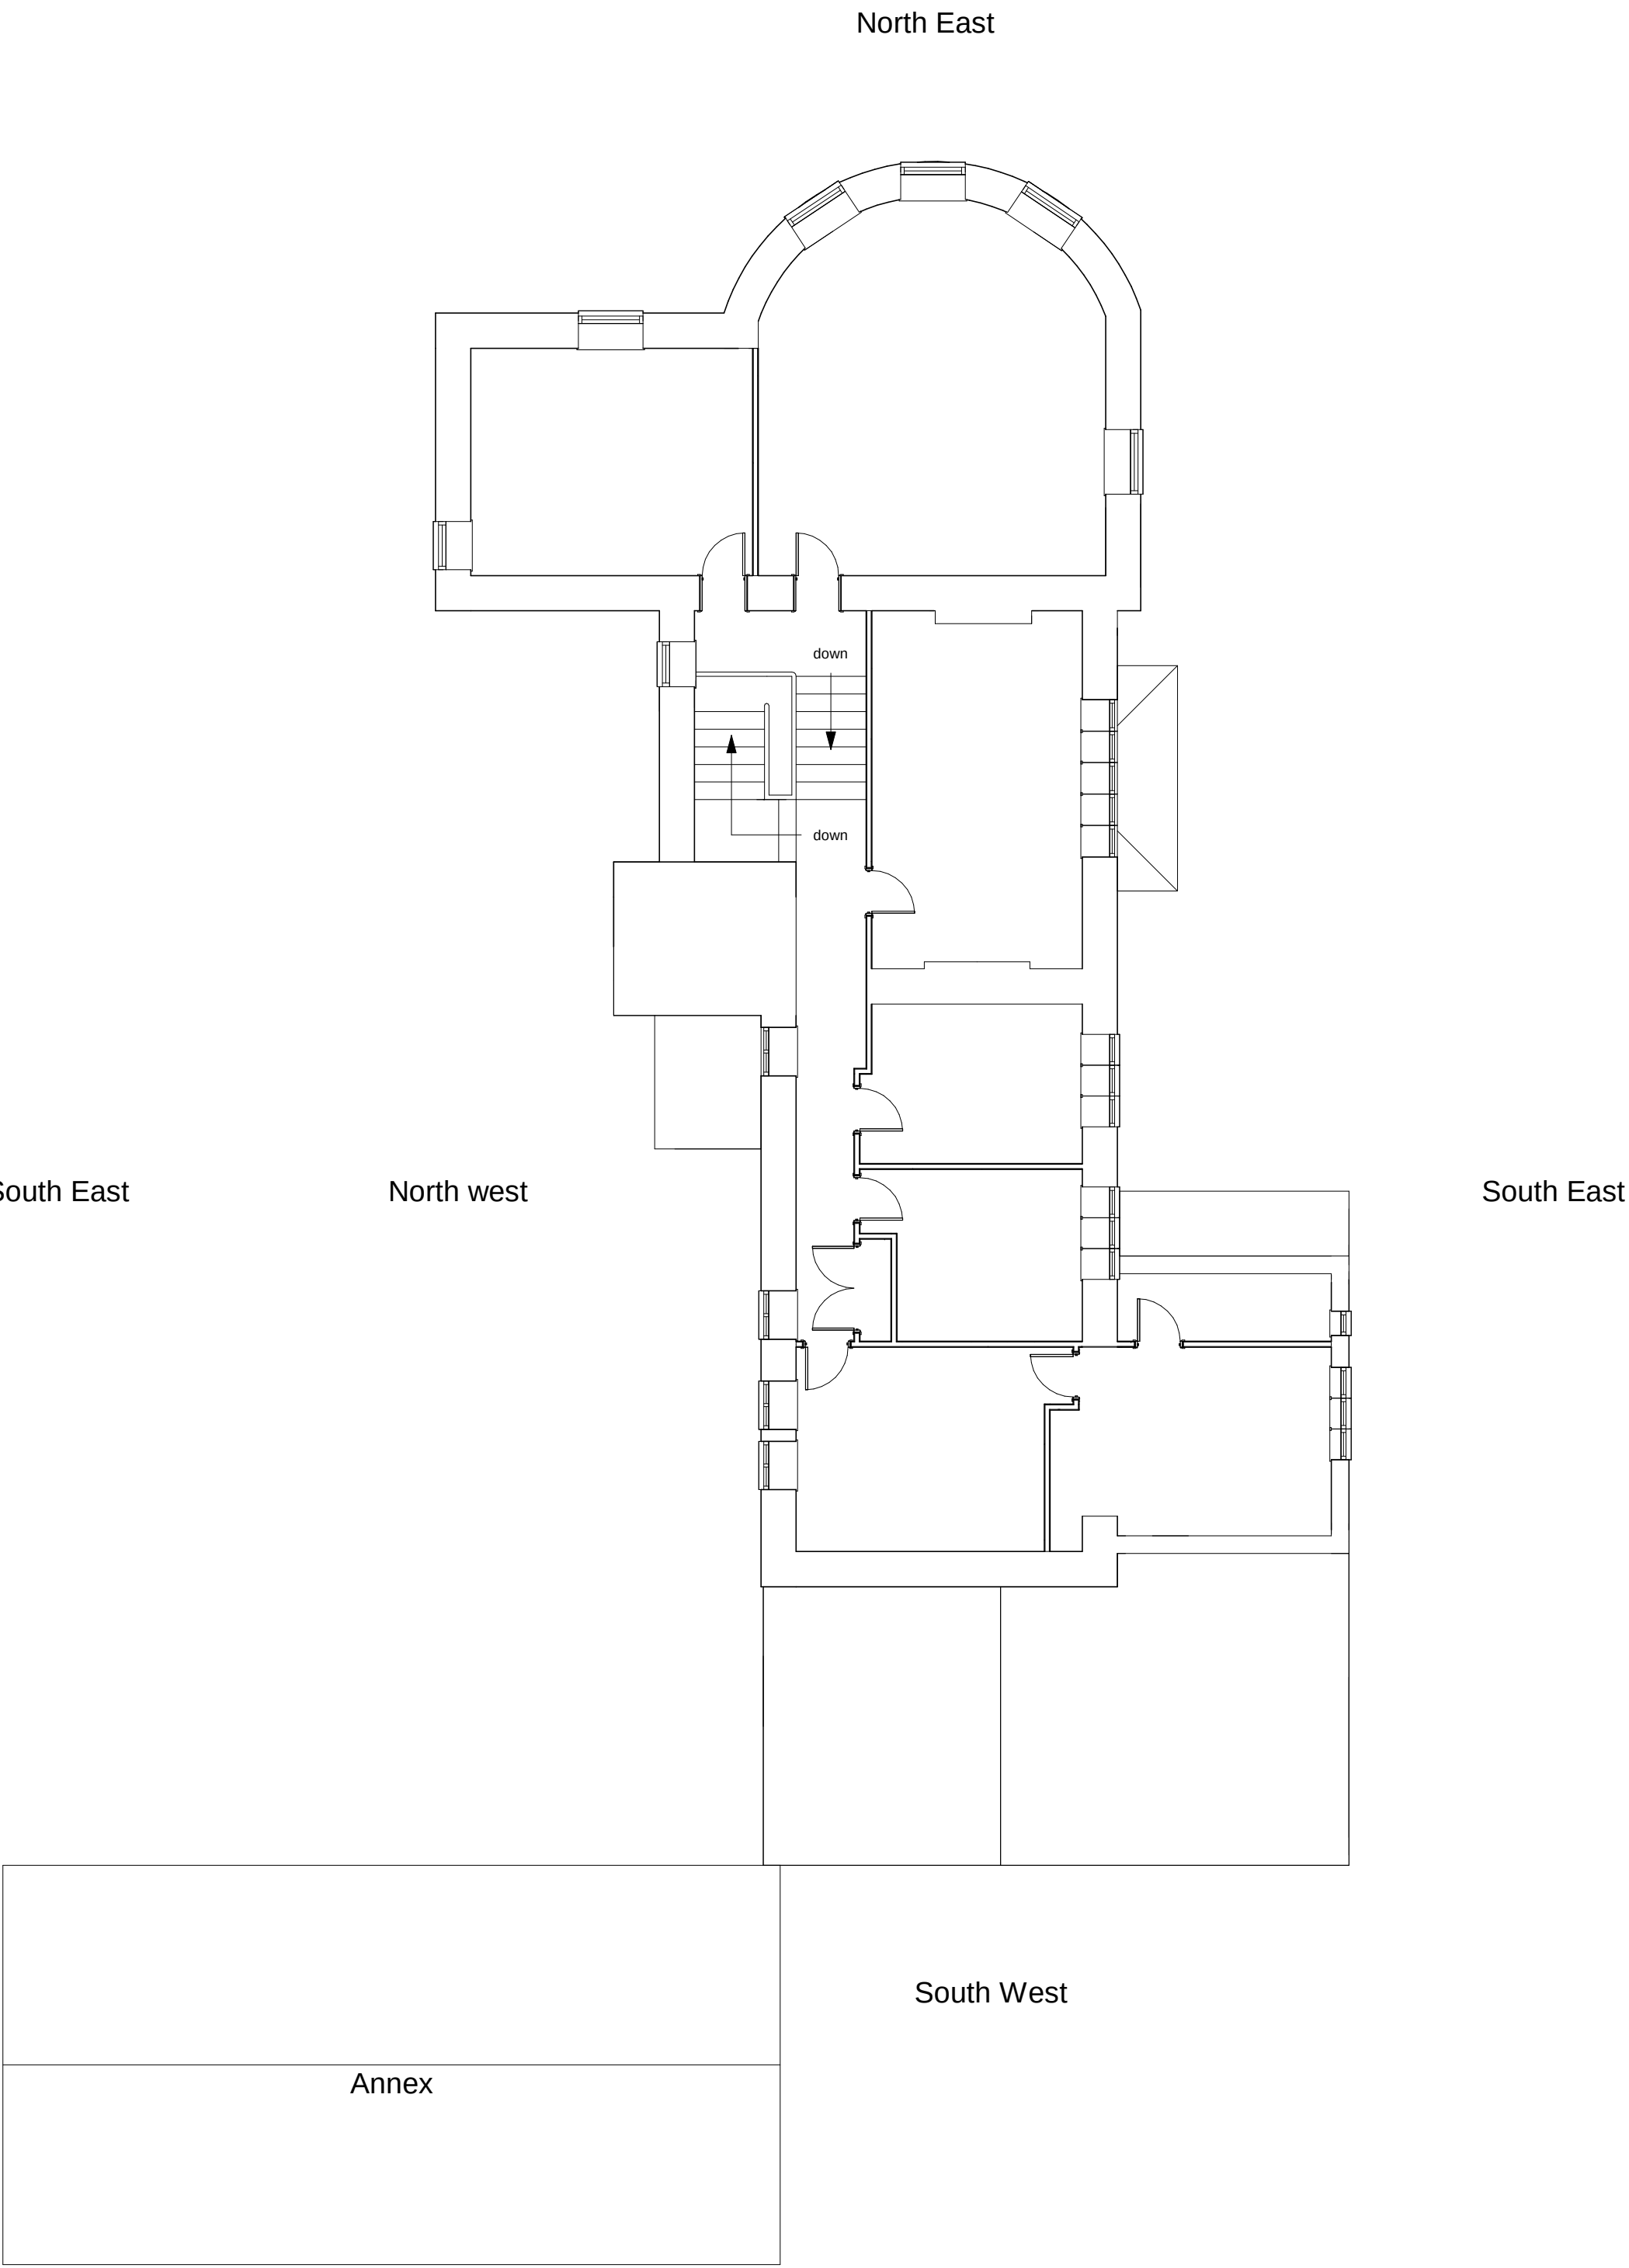


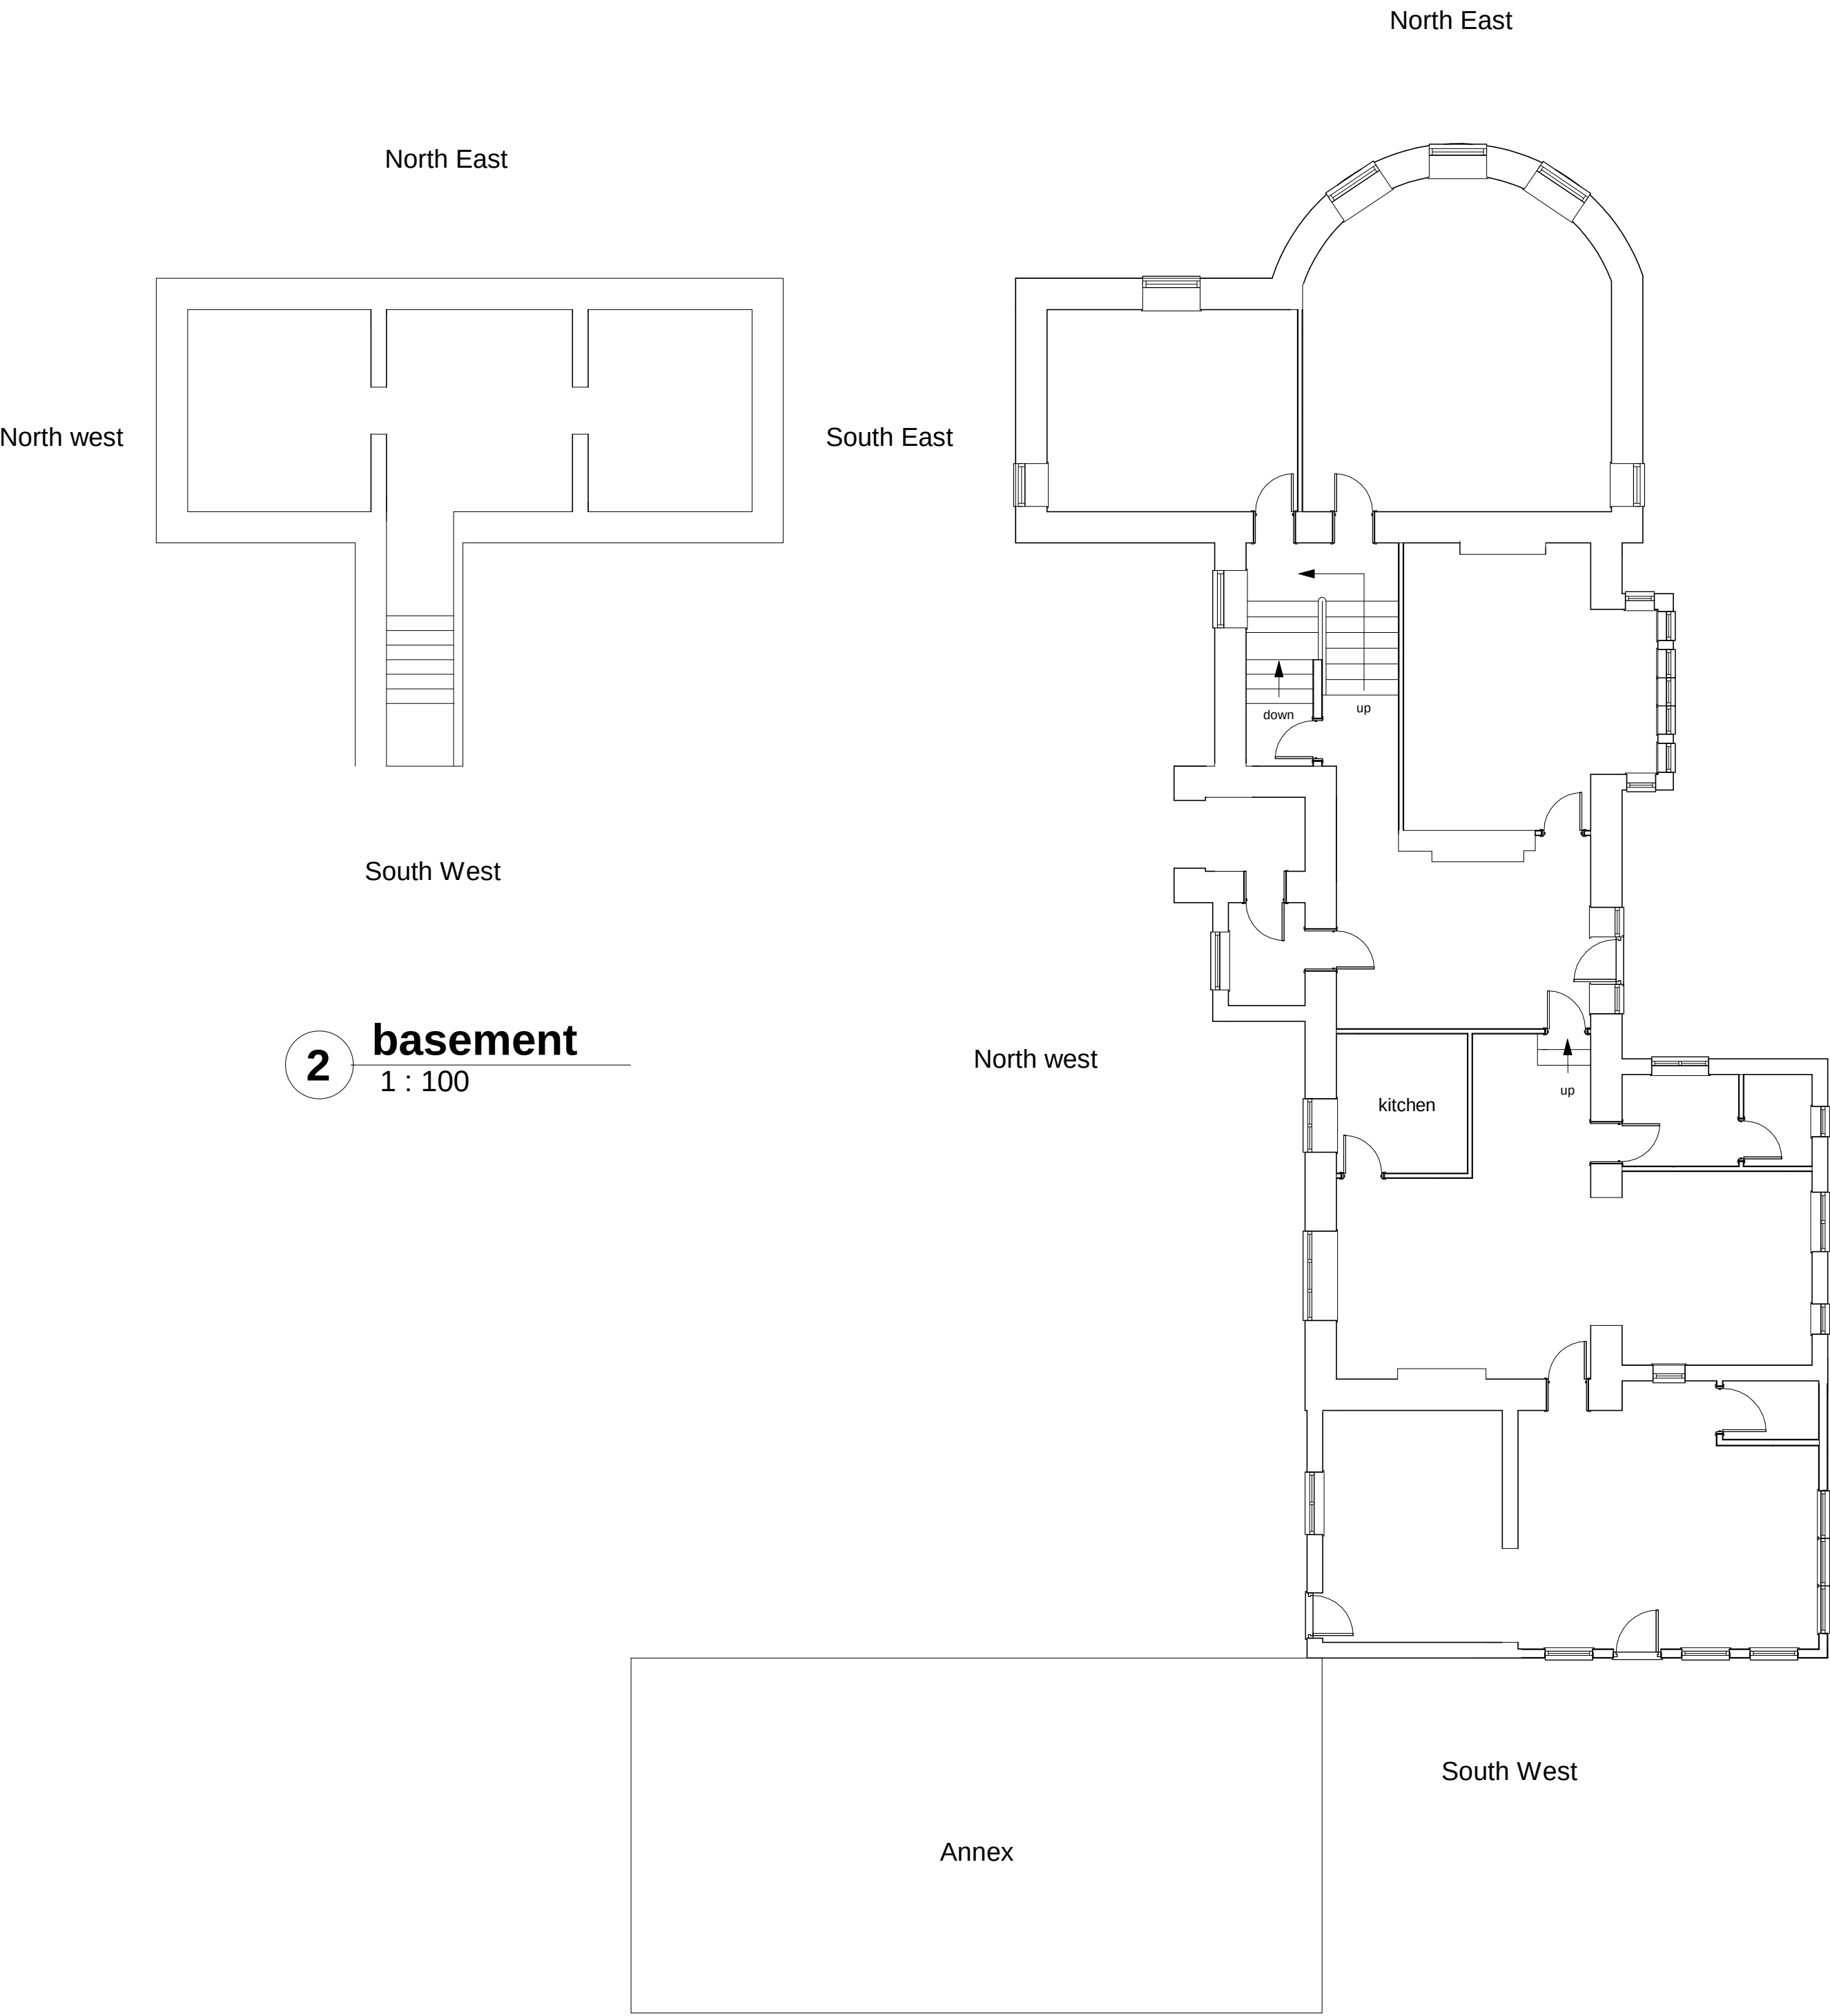

Rev	Description	Date

CODE	SUITABILITY DESCRIPTION
STATUS	PURPOSE OF ISSUE

PROJECT
**Tyn-Y-Caeau,
Margam, Port Talbot**

Existing Floor plans

DRAWN BY Author	CHECKED BY Checker	DATE 10/21/19
SCALE (@ A1) 1 : 100		PROJECT NUMBER Project Number
DRAWING NUMBER A101		REV