



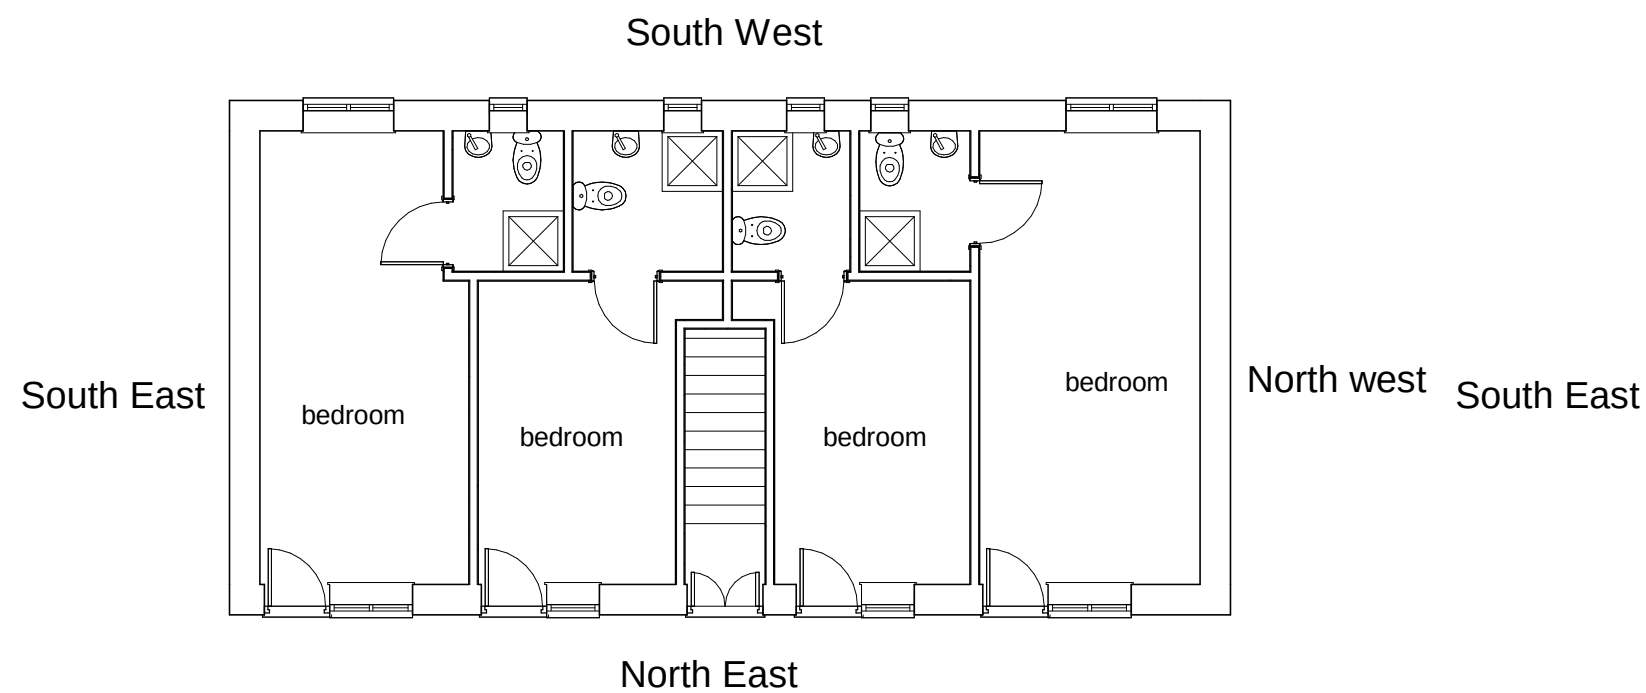

1 ground floor
1 : 100

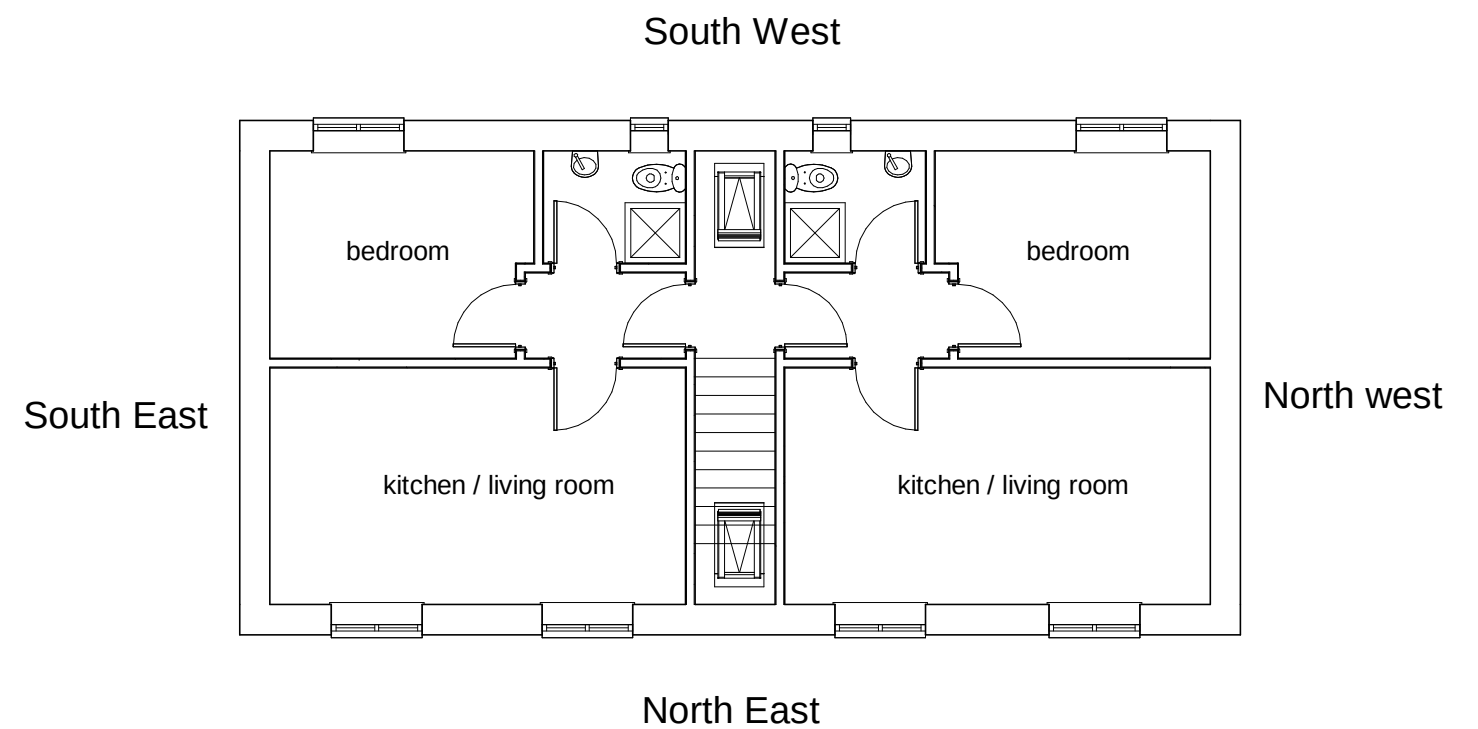

2 first floor
1 : 100

	No.	Description	Date					PROJECT					
								Tyn-Y-Caeau, Margam, Port Talbot					Date 24/10/2019
				CODE	STATUS	SUITABILITY DESCRIPTION	PURPOSE OF ISSUE	Existing floor plans		Author		DRAWING NUMBER	REV
										Checked by			