




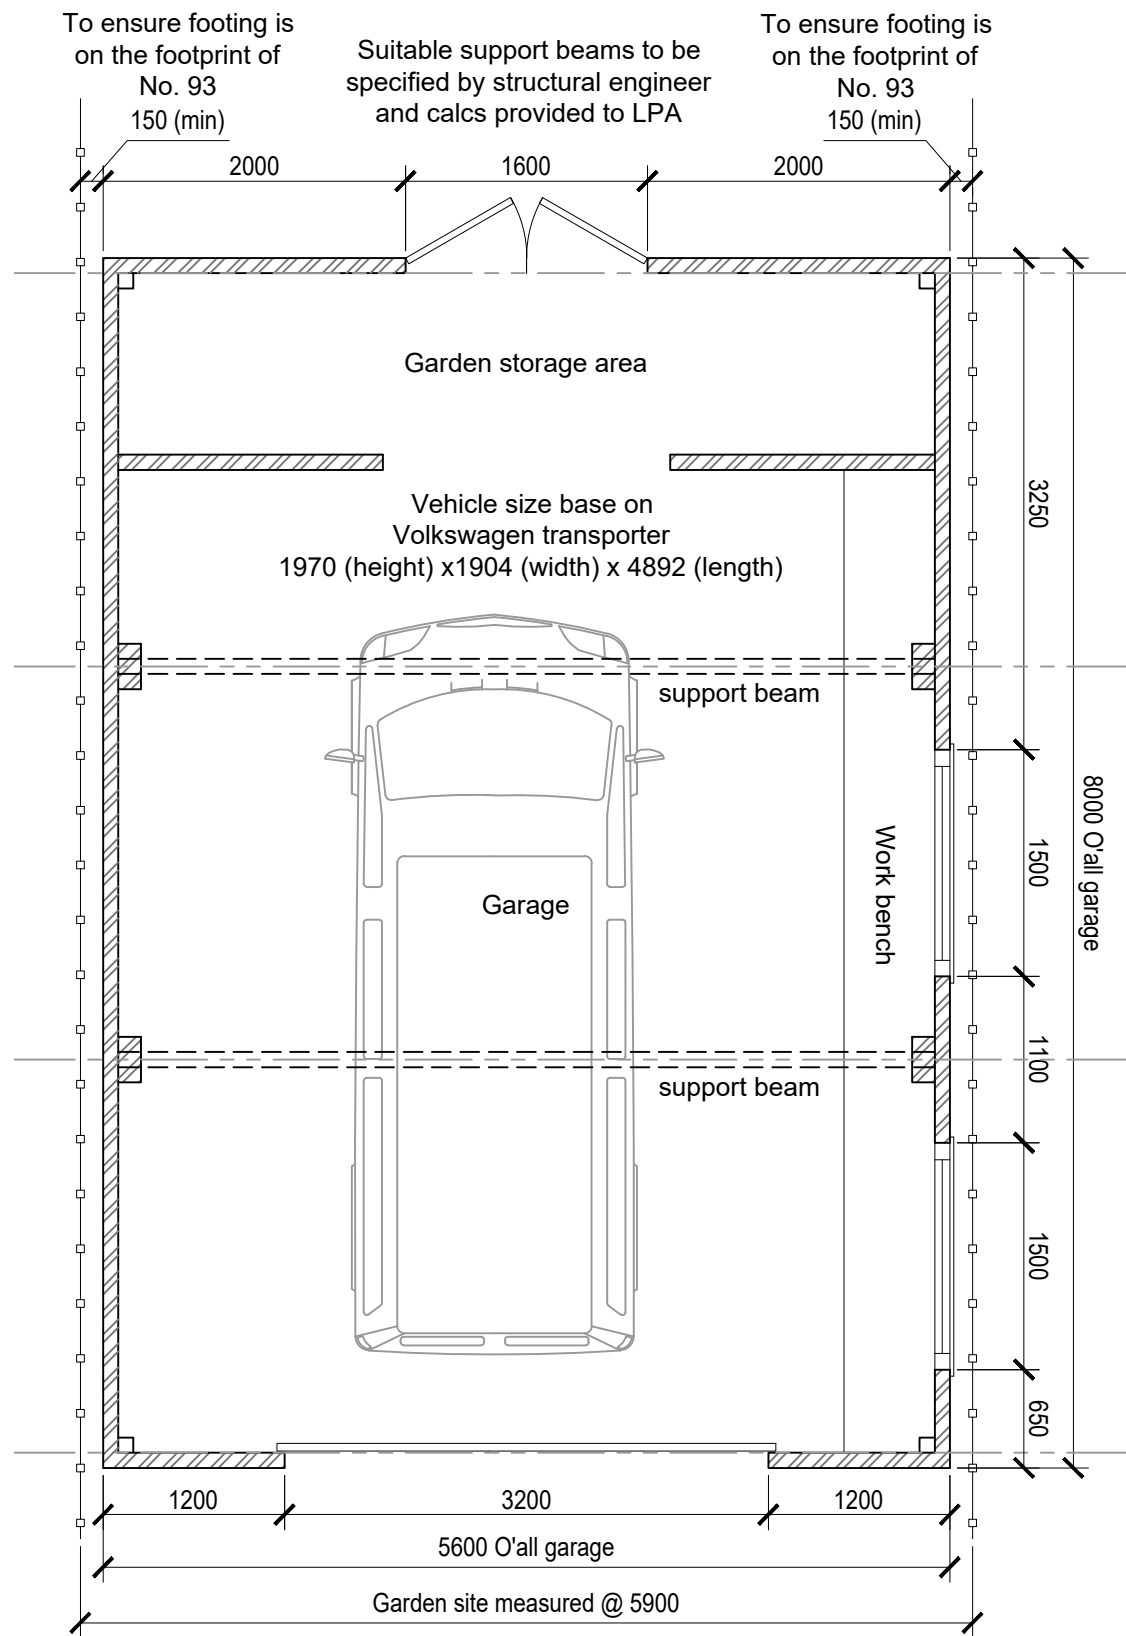


Proposed garage floor plan
Scale - 1:50

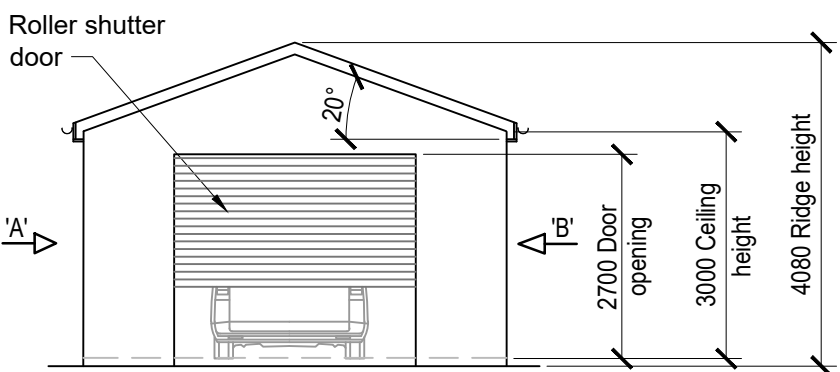


Proposed front elevation
Scale - 1:100

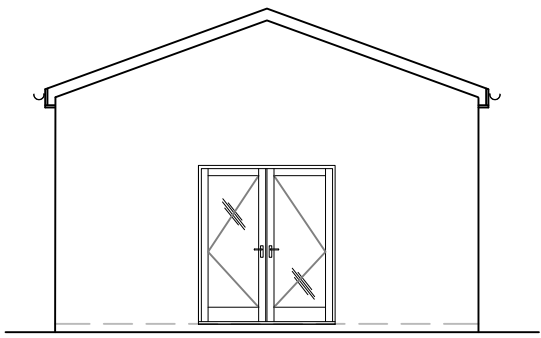

Proposed rear elevation
Scale - 1:100

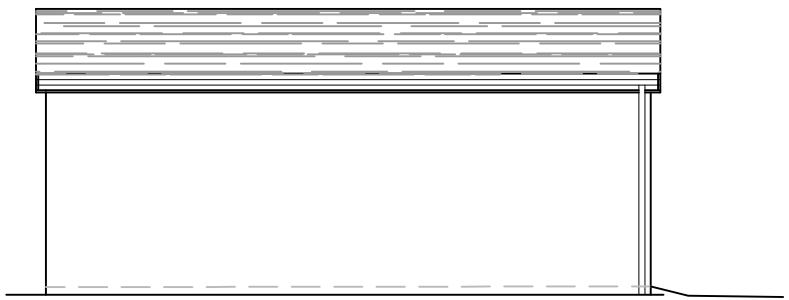


Proposed elevation on 'A'
Scale - 1:100

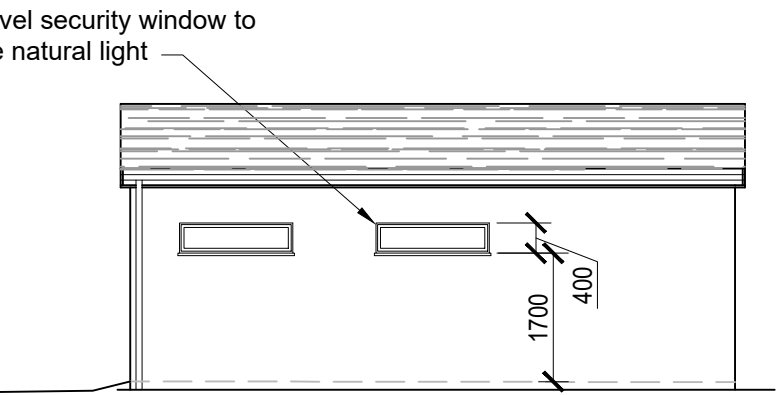

Proposed elevation on 'B'
Scale - 1:100

Notes :
All dimensions are to be site checked and confirmed prior to order and manufacture of components and prior to the commencement of works on site.
Material, workmanship & construction are to conform with current British Standards, Codes of Practice, Agreement Certificates & Manufacturers recommended specifications and are to fully comply with the Building Regulation, related approved documents and legislation.
All services are to be installed in accordance with statutory authority regulations and by-laws.

Safety :
All builder practices are to comply with :
* The Health & Safety at Work Act (1974)
* The Management of Health and Safety at Work (1999)
* The Construction (Health & Safety Welfare) regs. (1996)
* The Construction (Lifting Operations) regs. (1961)
* The Construction (Head Protection) regs. (1989)
* The Construction (Design & Management) regs. (2007)
* COSHH regs
* PUWER regs
* PPE regs
* Manual Handling regs
Go to www.hse.gov.uk for further information.

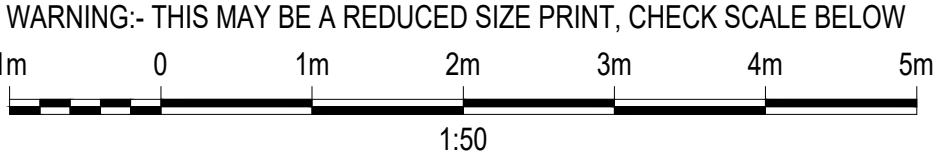

01	First issue	June'20	Scheme Proposed detached garage to the rear of No. 93 Main Road, Crynant, SA10 8PF		
REV	DESCRIPTION	DATE			
Client Mr. G. James			Title Proposed garage plan & elevations		
			Scale (A3) As shown	Drawing No. GJ-001	Issue 01