



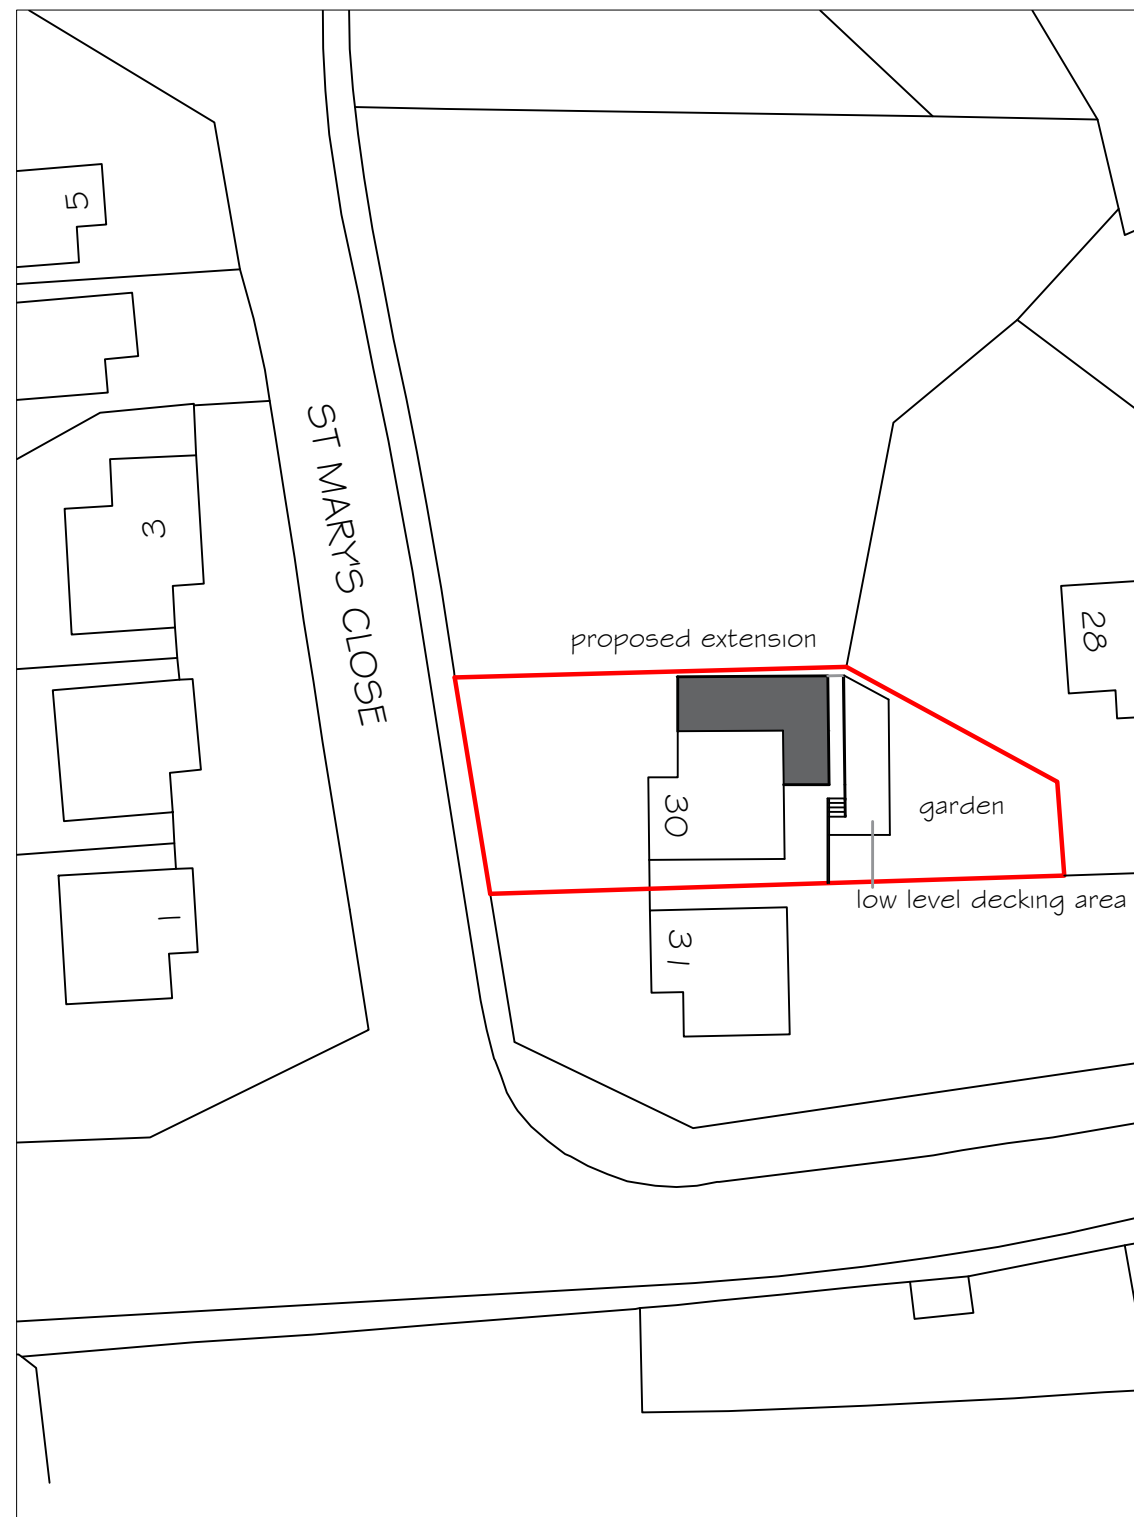

Site Plan 1:500

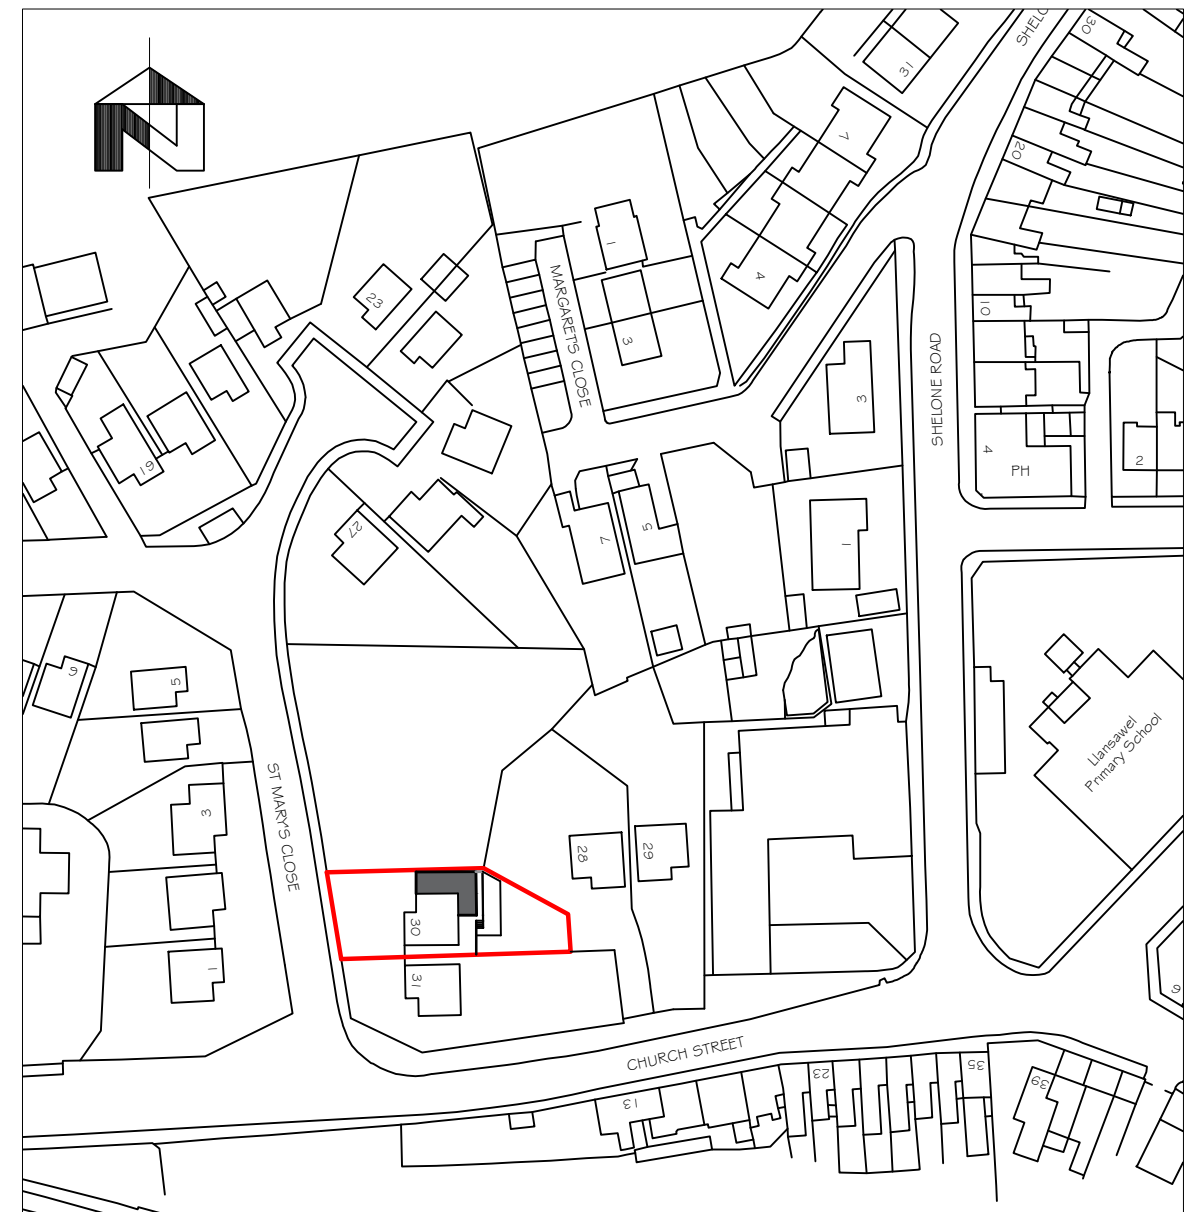

Location Plan 1:1250

project title	
Two storey side extension with rear orangery extension 30 St Marys Close Briton Ferry	
drawing title	
Site Plan & Location Plan	
drawing No	
30 STM - 01	
date	scale
June 2020	1:1250 & 1:500