






EXISTING FRONT ELEVATION

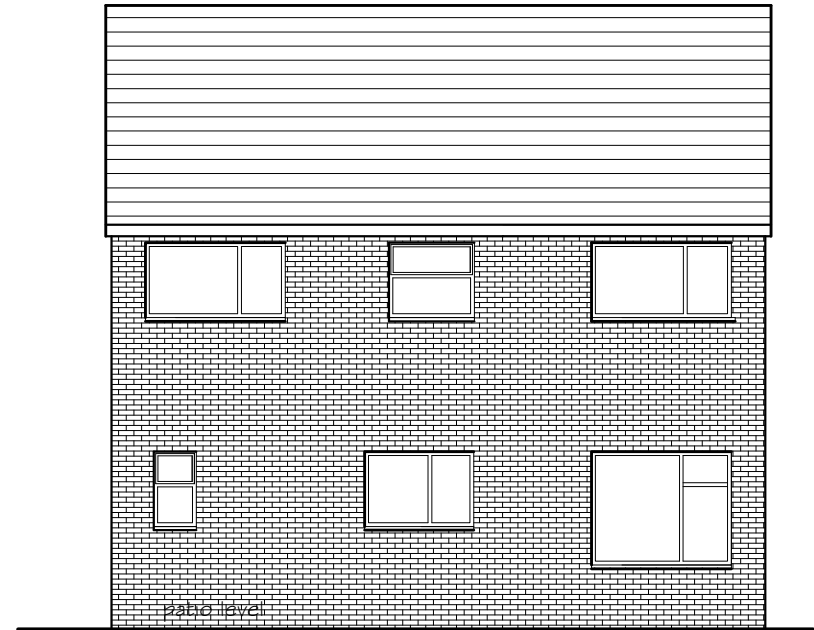


EXISTING REAR ELEVATION

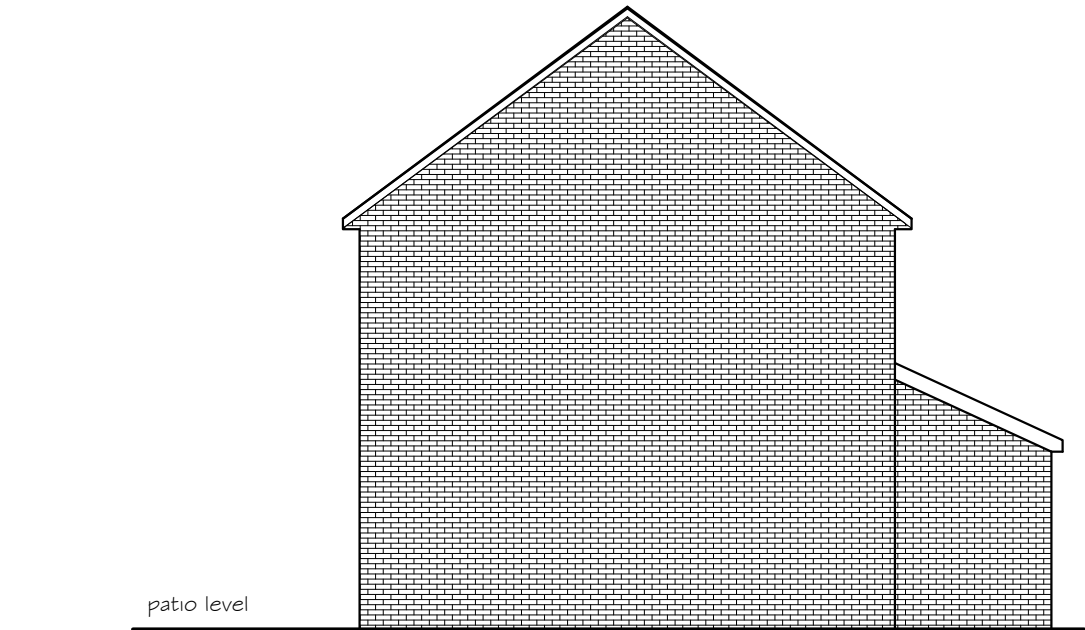

EXISTING LH SIDE ELEVATION

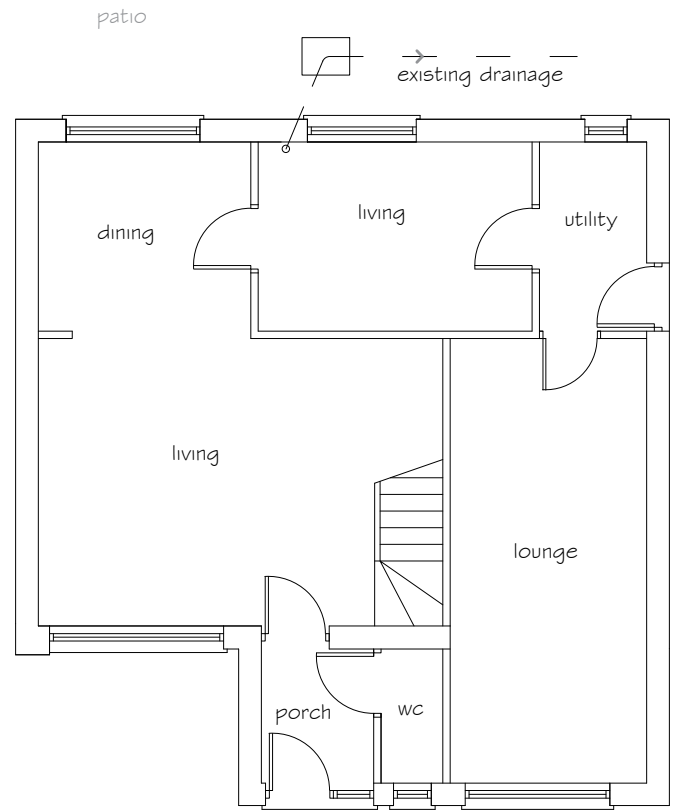

EXISTING GROUND FLOOR

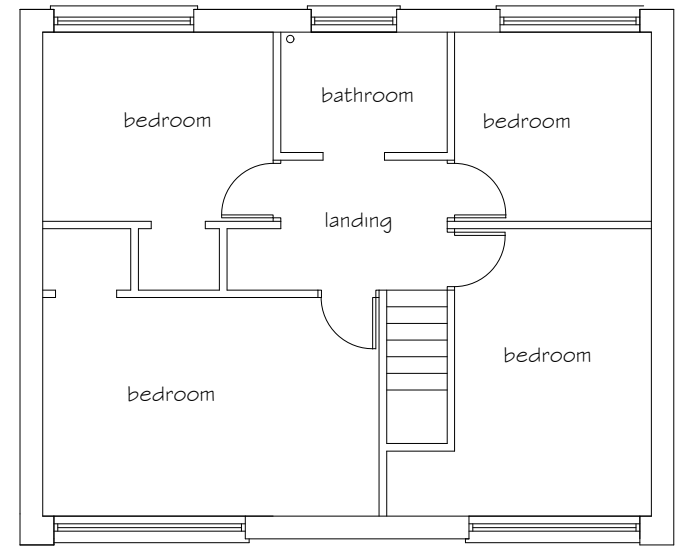

EXISTING FIRST FLOOR



EXISTING RH SIDE ELEVATION

Existing Materials & Finishes

- Roof
 - concrete tile
 - White PVCu fascia, soffit and barge boards.
 - White PVCu rainwater goods
- Walls
 - facing brick finish
- Windows & doors
 - double glazed White PVCu units.

project title Two storey side extension with rear orangery extension 30 St Marys Close Briton Ferry	
drawing title Existing Elevations and floor plans	
drawing No	30 STM - 02
date June 2020	scale 1:100