



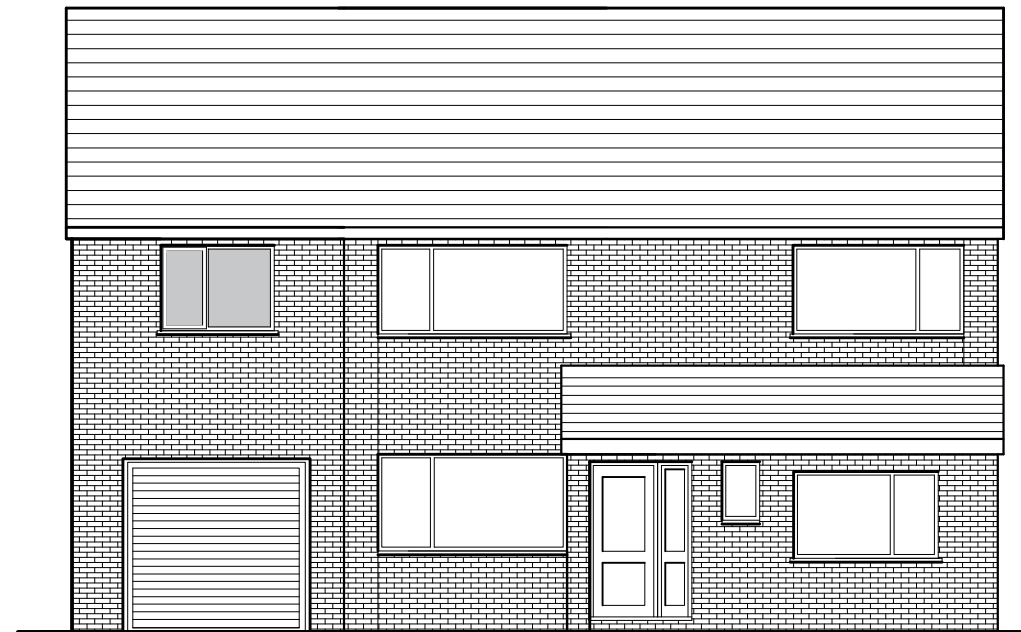


EXISTING FRONT ELEVATION




PROPOSED REAR ELEVATION

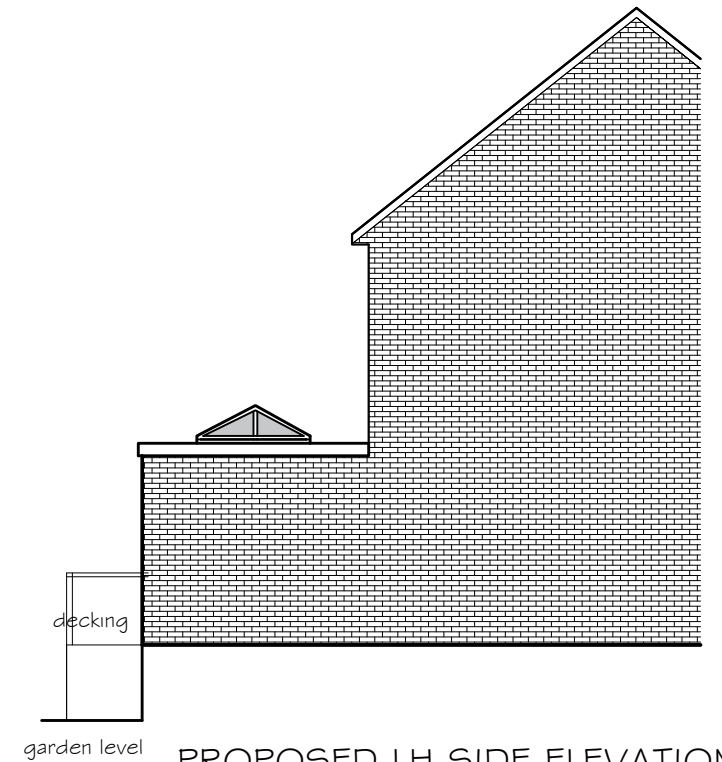


PROPOSED LH SIDE ELEVATION

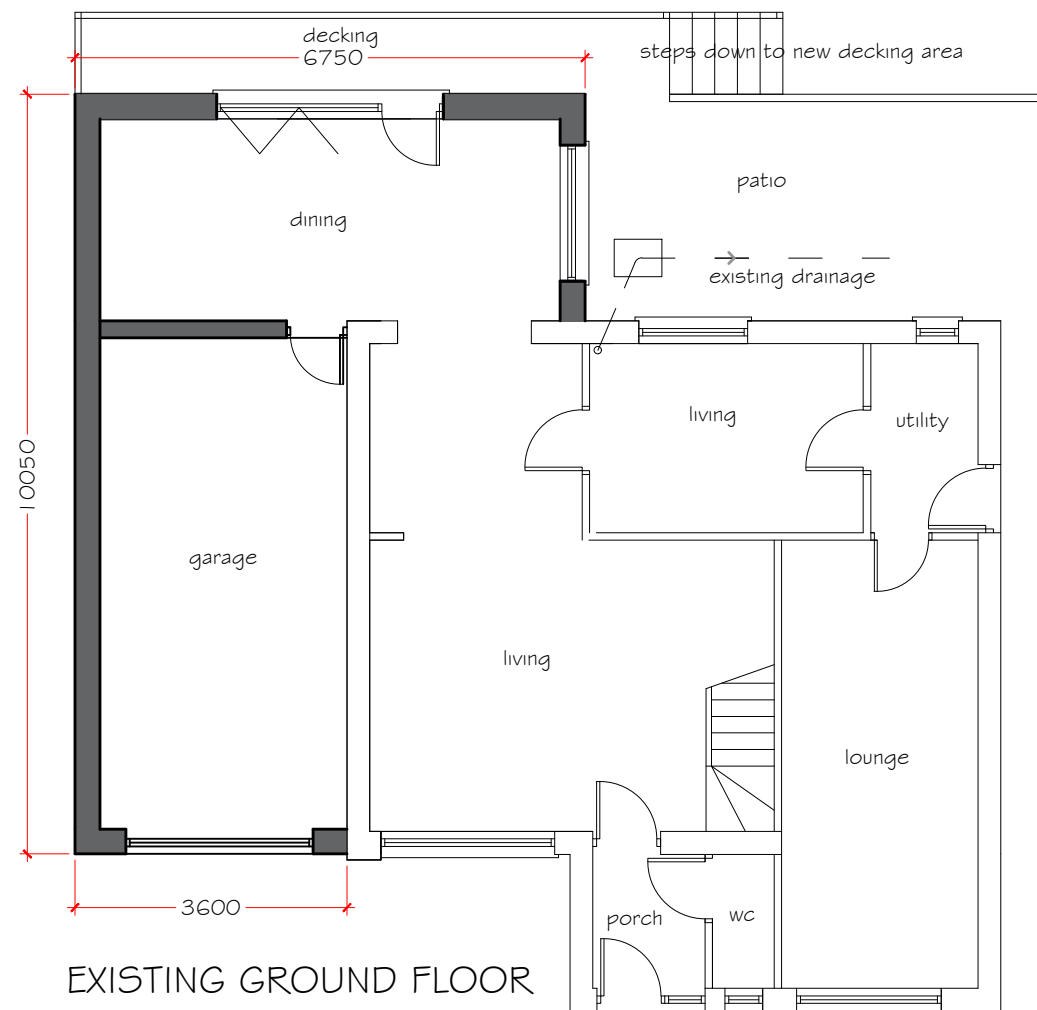

EXISTING GROUND FLOOR

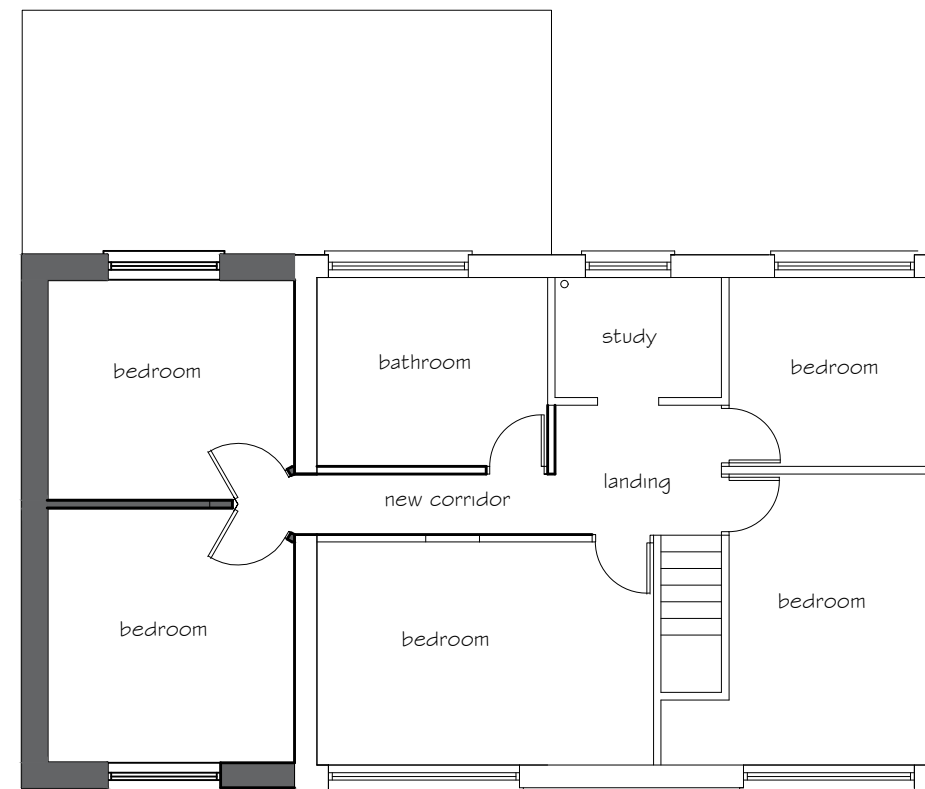

PROPOSED FIRST FLOOR

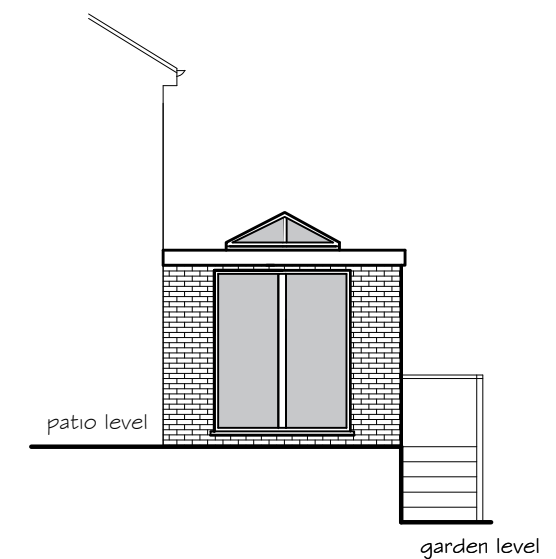

PROPOSED RH SIDE ELEVATION

Proposed Materials & Finishes

Roof concrete tile to match
flat roof orangery Glass Fibre finish with roof lantern
White PVCu fascia, soffit and barge boards.
White PVCu rainwater goods

Walls facing brick finish to match
Windows & doors double glazed White PVCu units.

GENERAL NOTES

THE DESIGN AND CONSTRUCTION OF THE BUILDING WORKS
AND ALL SERVICES WILL BE CARRIED OUT TO SATISFY THE
REQUIREMENTS SET OUT IN LATEST STATUTORY BUILDING
REGULATIONS AND TO THE APPROVAL OF THE APPOINTED
BUILDING INSPECTOR

project title Two storey side extension with rear orangery extension 30 St Marys Close Briton Ferry	
drawing title proposed elevations and floor plans	
drawing No	30 SM - 03
date June 2020	scale 1:100