



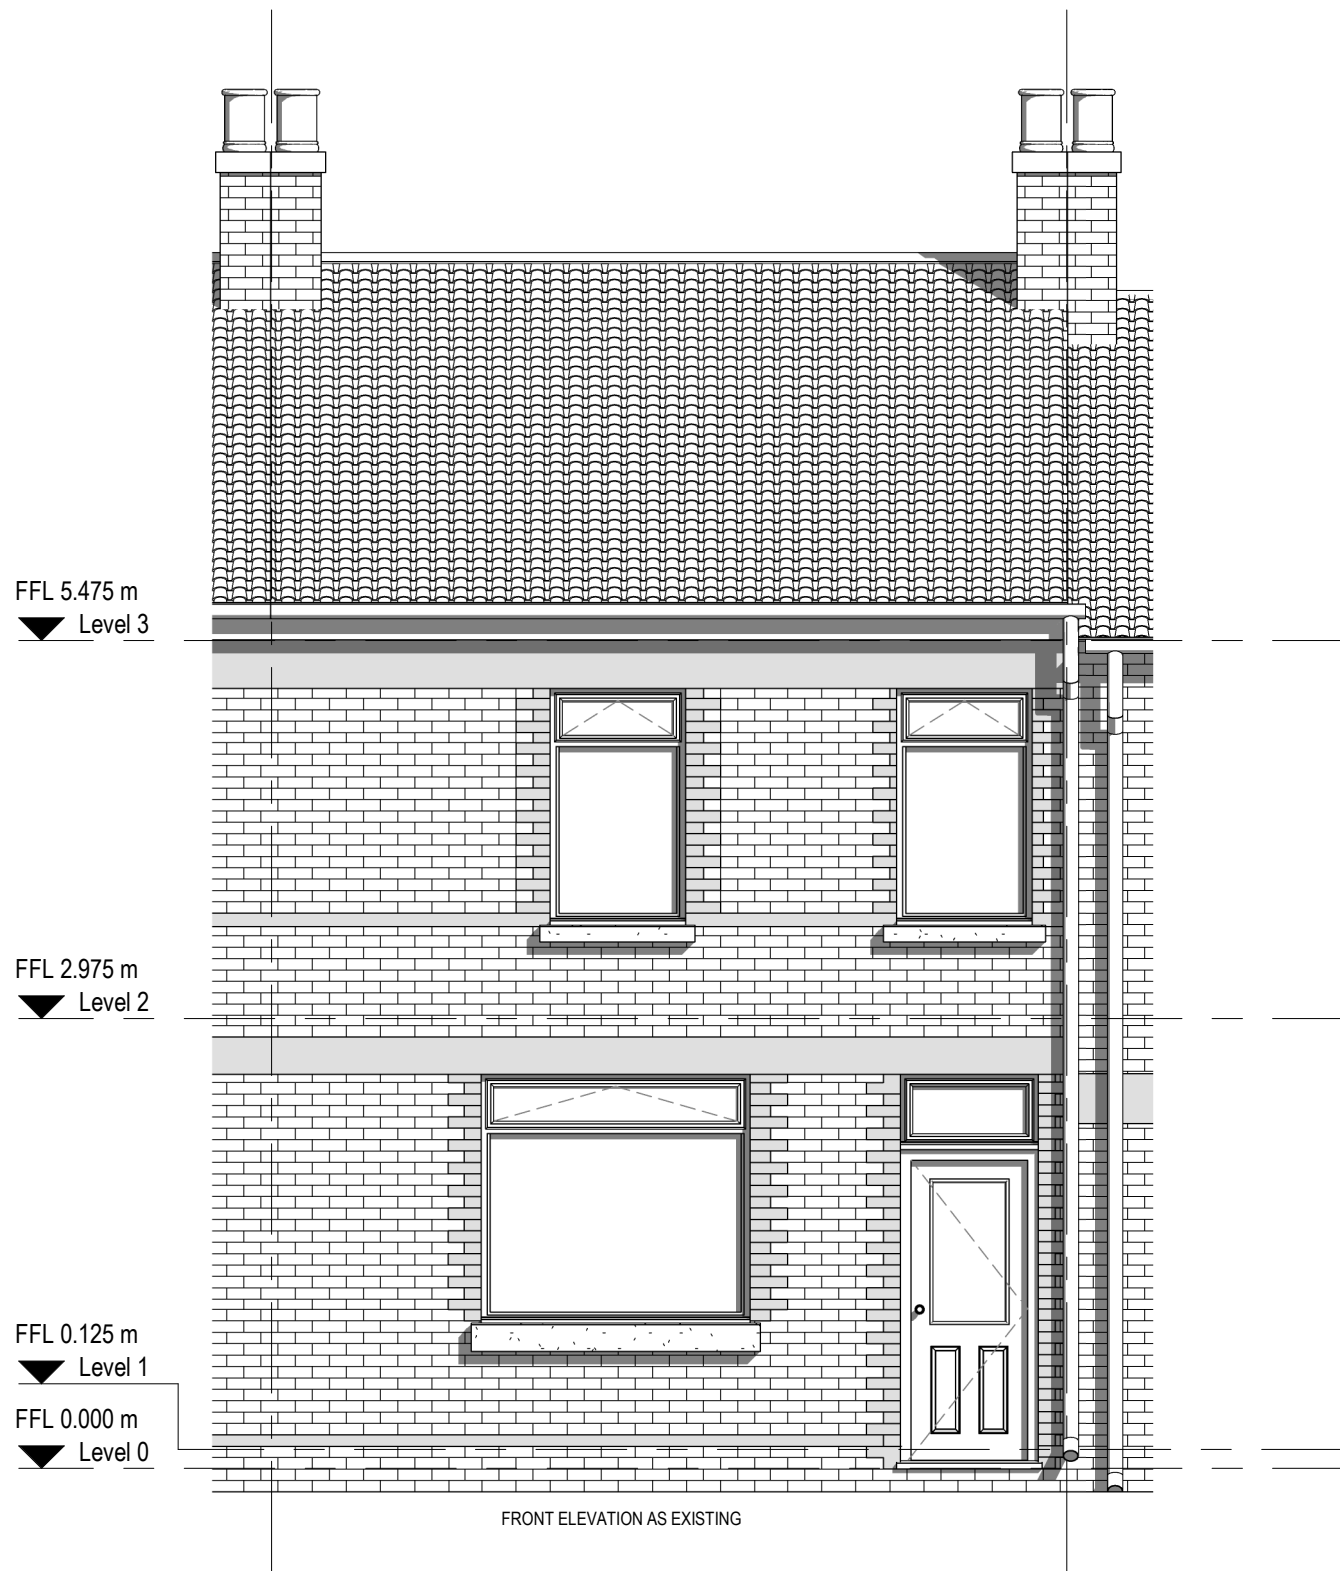

1. North Elevation  
Scale : 1 : 50

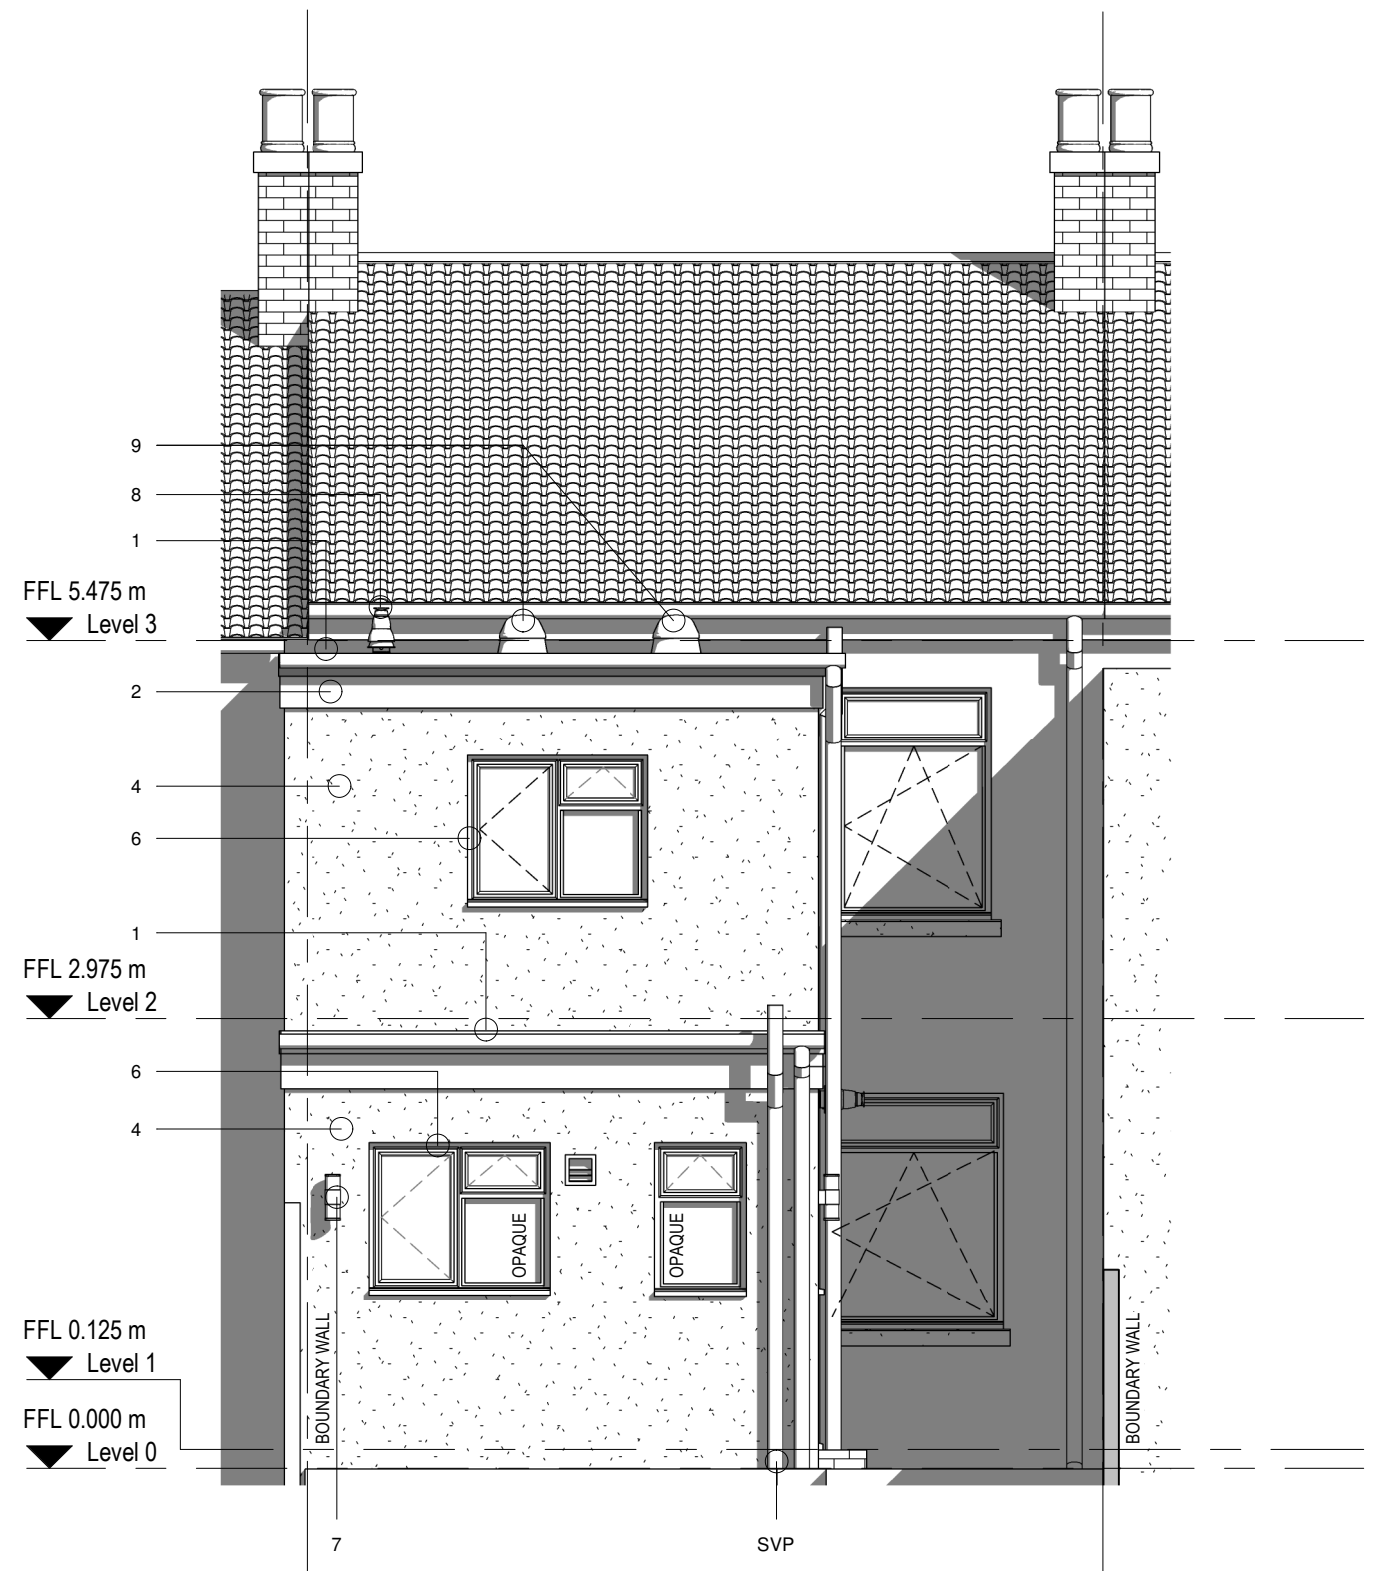

2. South Elevation  
Scale : 1 : 50

| EXTERNAL MATERIALS                 |                              |
|------------------------------------|------------------------------|
| 1. FLAT ROOF (WARM ROOF)           | 2. WHITE PVC FASCIAS/GUTTERS |
| 3. COMPOSITE CLADDING (COLOUR TBC) | 4. ROUGH CAST RENDER         |
| 5. WHITE PVC D/G DOOR              | 6. WHITE PVC D/G WINDOW      |
| 7. PIR SECURITY LIGHT (UP/DOWN)    | 8. MECHANICAL EXTRACTION     |
| 9. ROOF LIGHT TUBE (TBC)           | 10. DRAINAGE                 |

**CHAPELROW**  
ARCHITECTURE

Chapelrow Architecture - 3a Penybont Road, Pencoed, Bridgend CF35 5PY  
t: 07515 380180 - e: studio@chapelrow.co.uk  
www.chapelrow.co.uk

NOTES:  
1. This drawing is copyright of Chapelrow. Reproduction is only to take place with written authority.  
2. These plans are subject to 'Planning, utilities and Building Regulation approval' or any other statute in law before building work commences.  
3. All drawings marked Preliminary are not to be built from.  
4. Do not scale dimensions from these drawings.  
5. If any discrepancies are found in the drawings these are to be brought to the attention of Chapelrow as soon as possible  
6. Structural framing is indicative, refer to structural engineers design

Preliminary - Planning

Mr & Mrs Burnett

14 Joseph St, Port Talbot,  
South Glam SA13 1BZ

Proposed Elevations 1

|                |          |       |            |        |
|----------------|----------|-------|------------|--------|
| Project number | 0312     | A3.09 | Scale @ A3 | 1 : 50 |
| Date           | 23.06.20 |       |            |        |
| Drawn by       | GB       |       |            |        |
| Revision       | *        |       |            |        |