



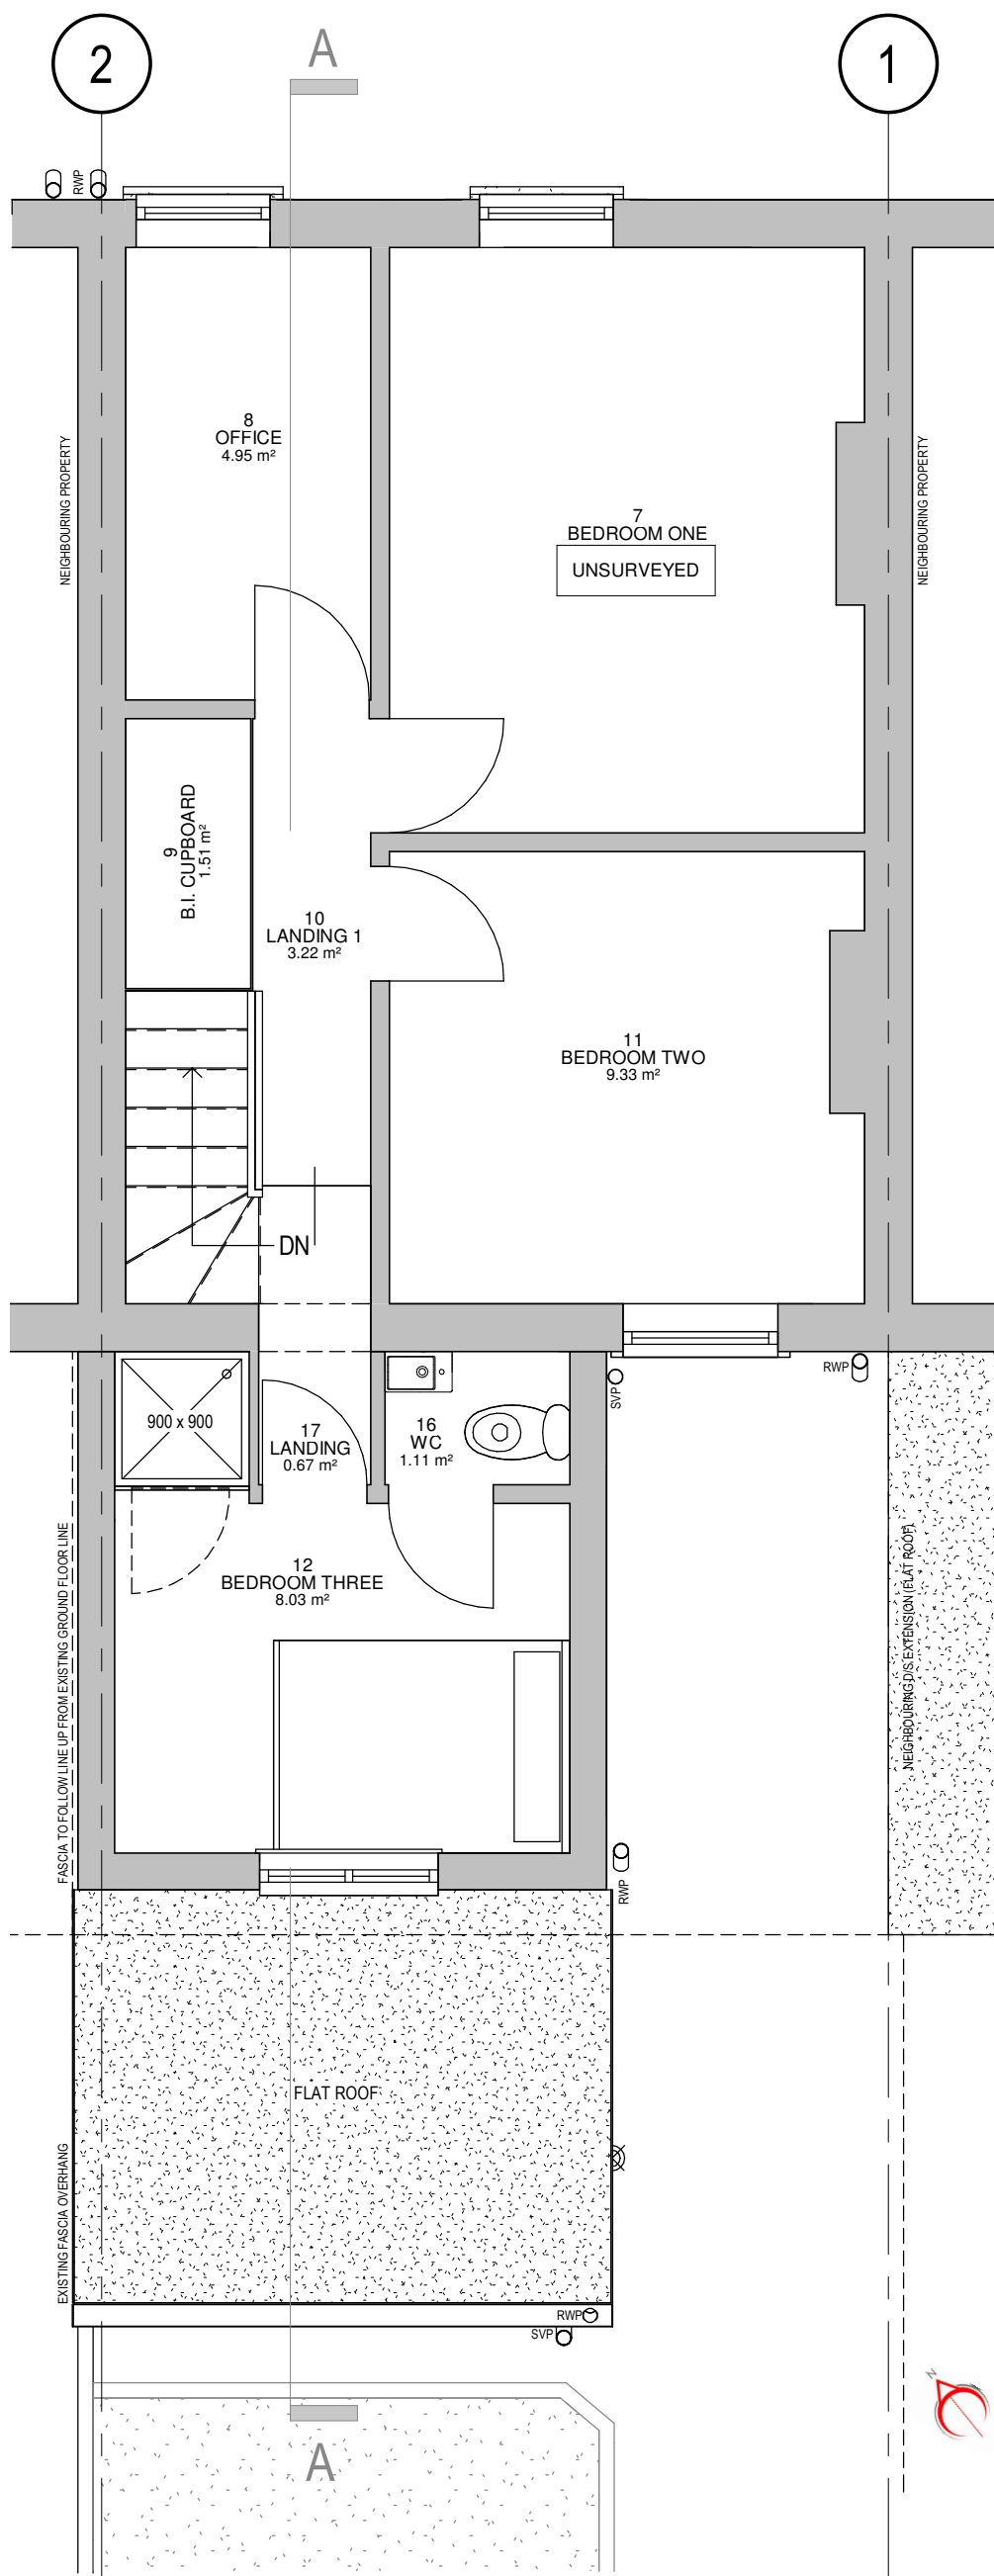

First Floor Plan
Scale : 1 : 50

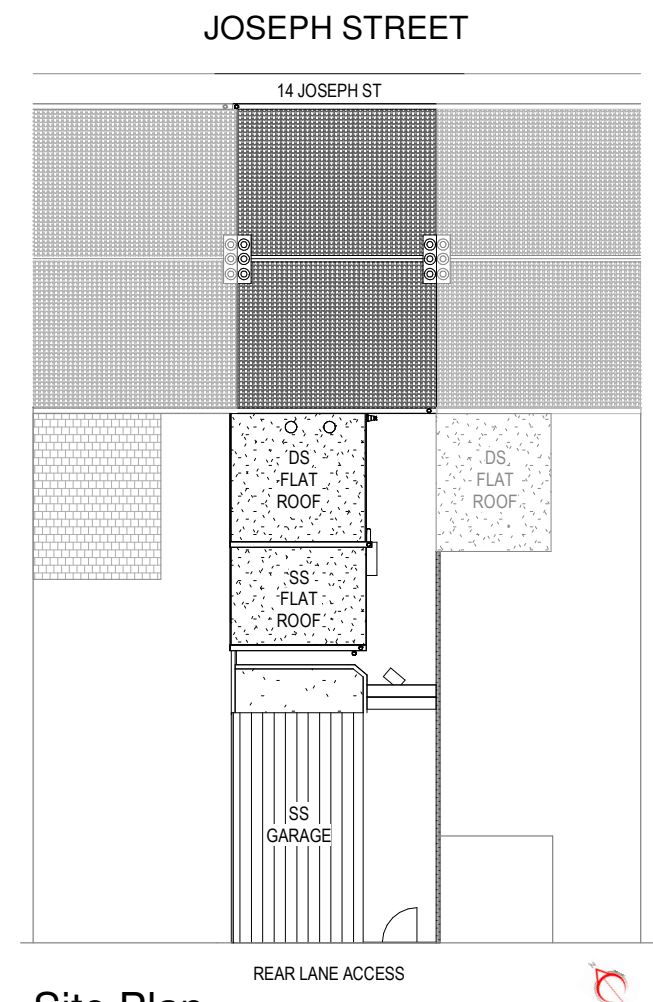

Site Plan
Scale : 1 : 200

CHAPELROW
ARCHITECTURE

Chapelrow Architecture - 3a Penybont Road, Pencoed, Bridgend CF35 5PY
t: 07515 380180 - e: studio@chapelrow.co.uk
www.chapelrow.co.uk

NOTES:
1. This drawing is copyright of Chapelrow. Reproduction is only to take place with written authority.
2. These plans are subject to 'Planning, utilities and Building Regulation approval' or any other statute in law before building work commences.
3. All drawings marked Preliminary are not to be built from.
4. Do not scale dimensions from these drawings.
5. If any discrepancies are found in the drawings these are to be brought to the attention of Chapelrow as soon as possible
6. Structural framing is indicative, refer to structural engineers design

Scale @ A3	As indicated	Drawn by	GB
A3.08	Revision	*	
	Date	23.06.20	
	Project number	0312	
Preliminary - Planning		Mr & Mrs Burnett	
Proposed FF Plan		14 Joseph St, Port Talbot, South Glam SA13 1BZ	