
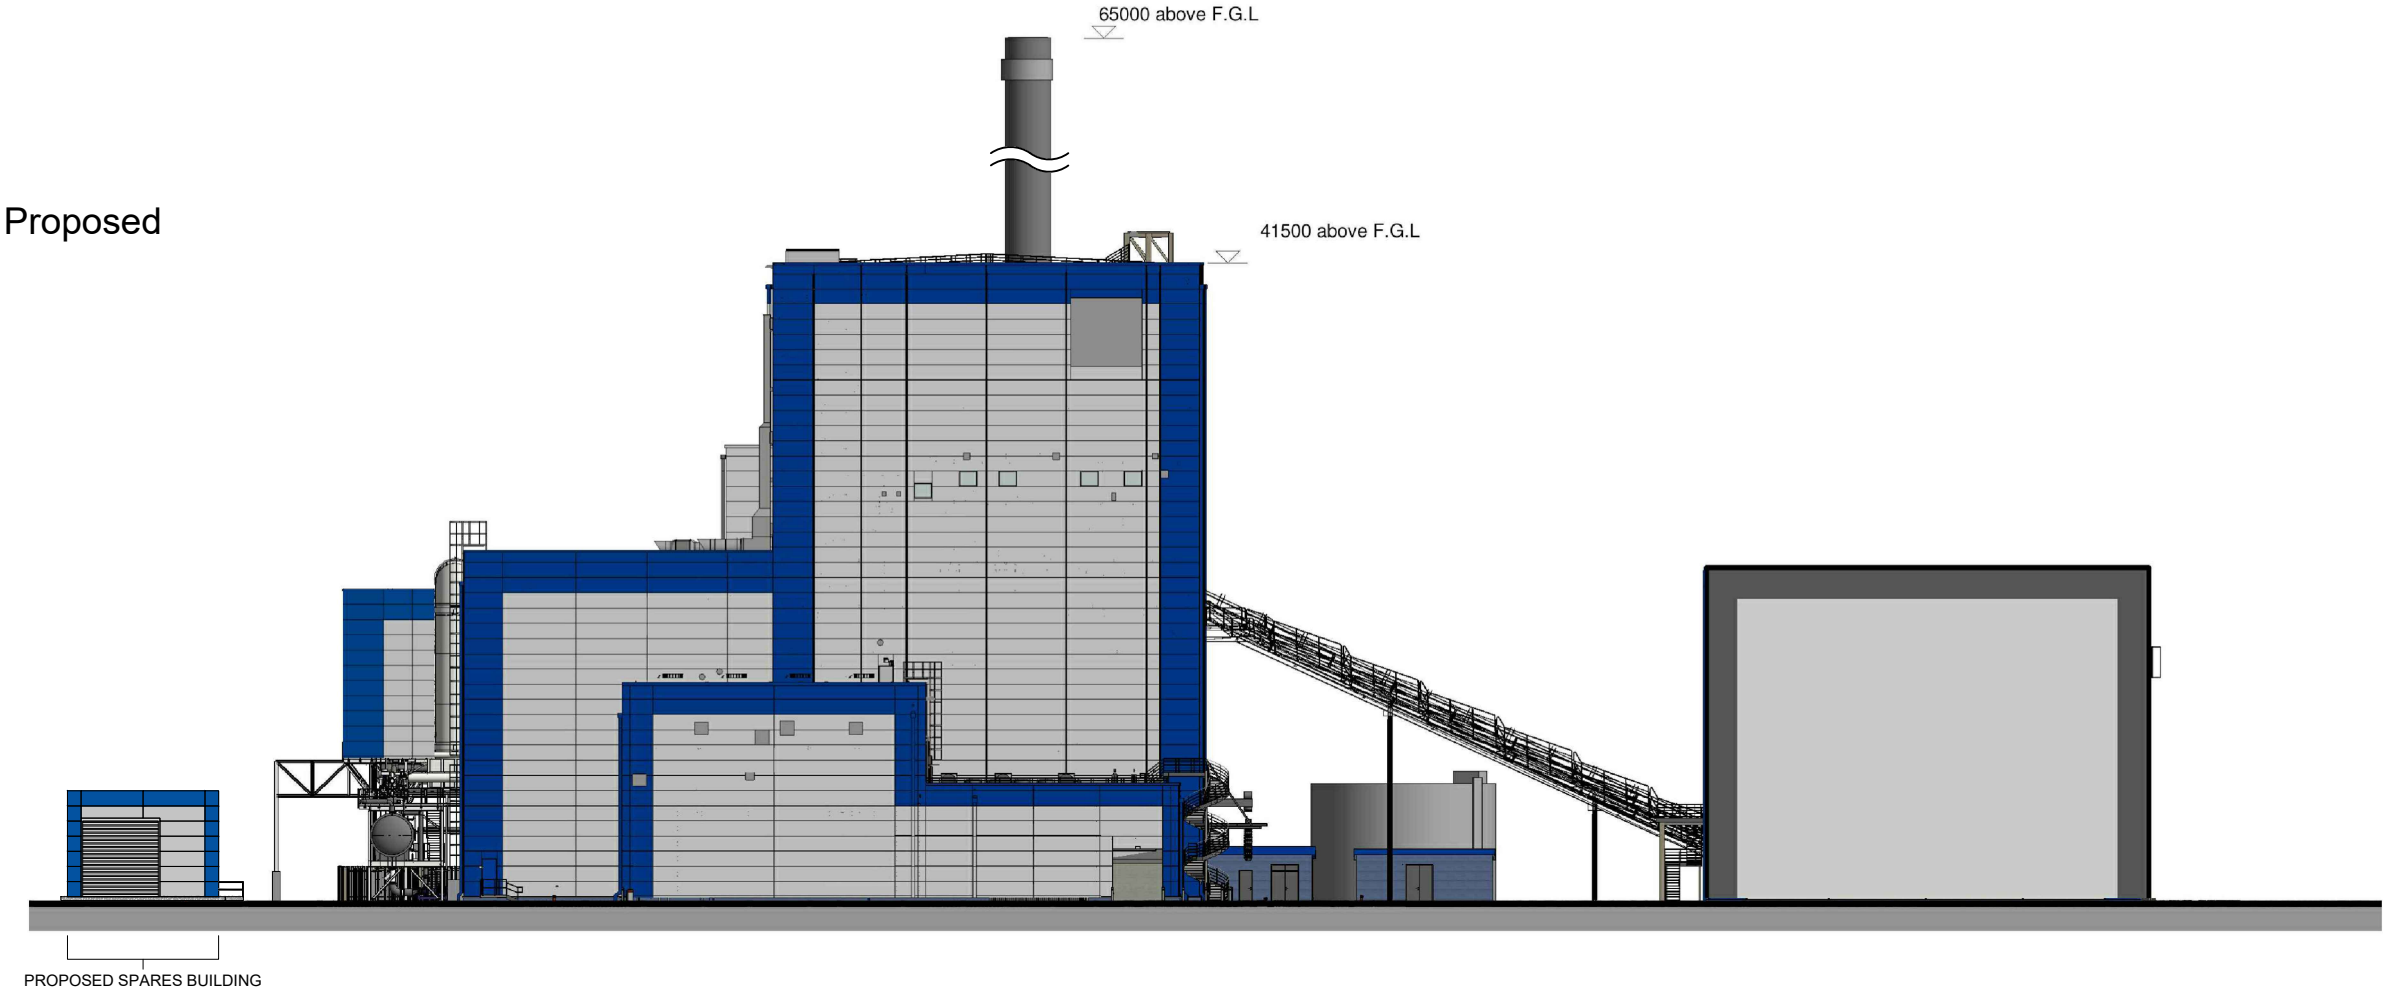


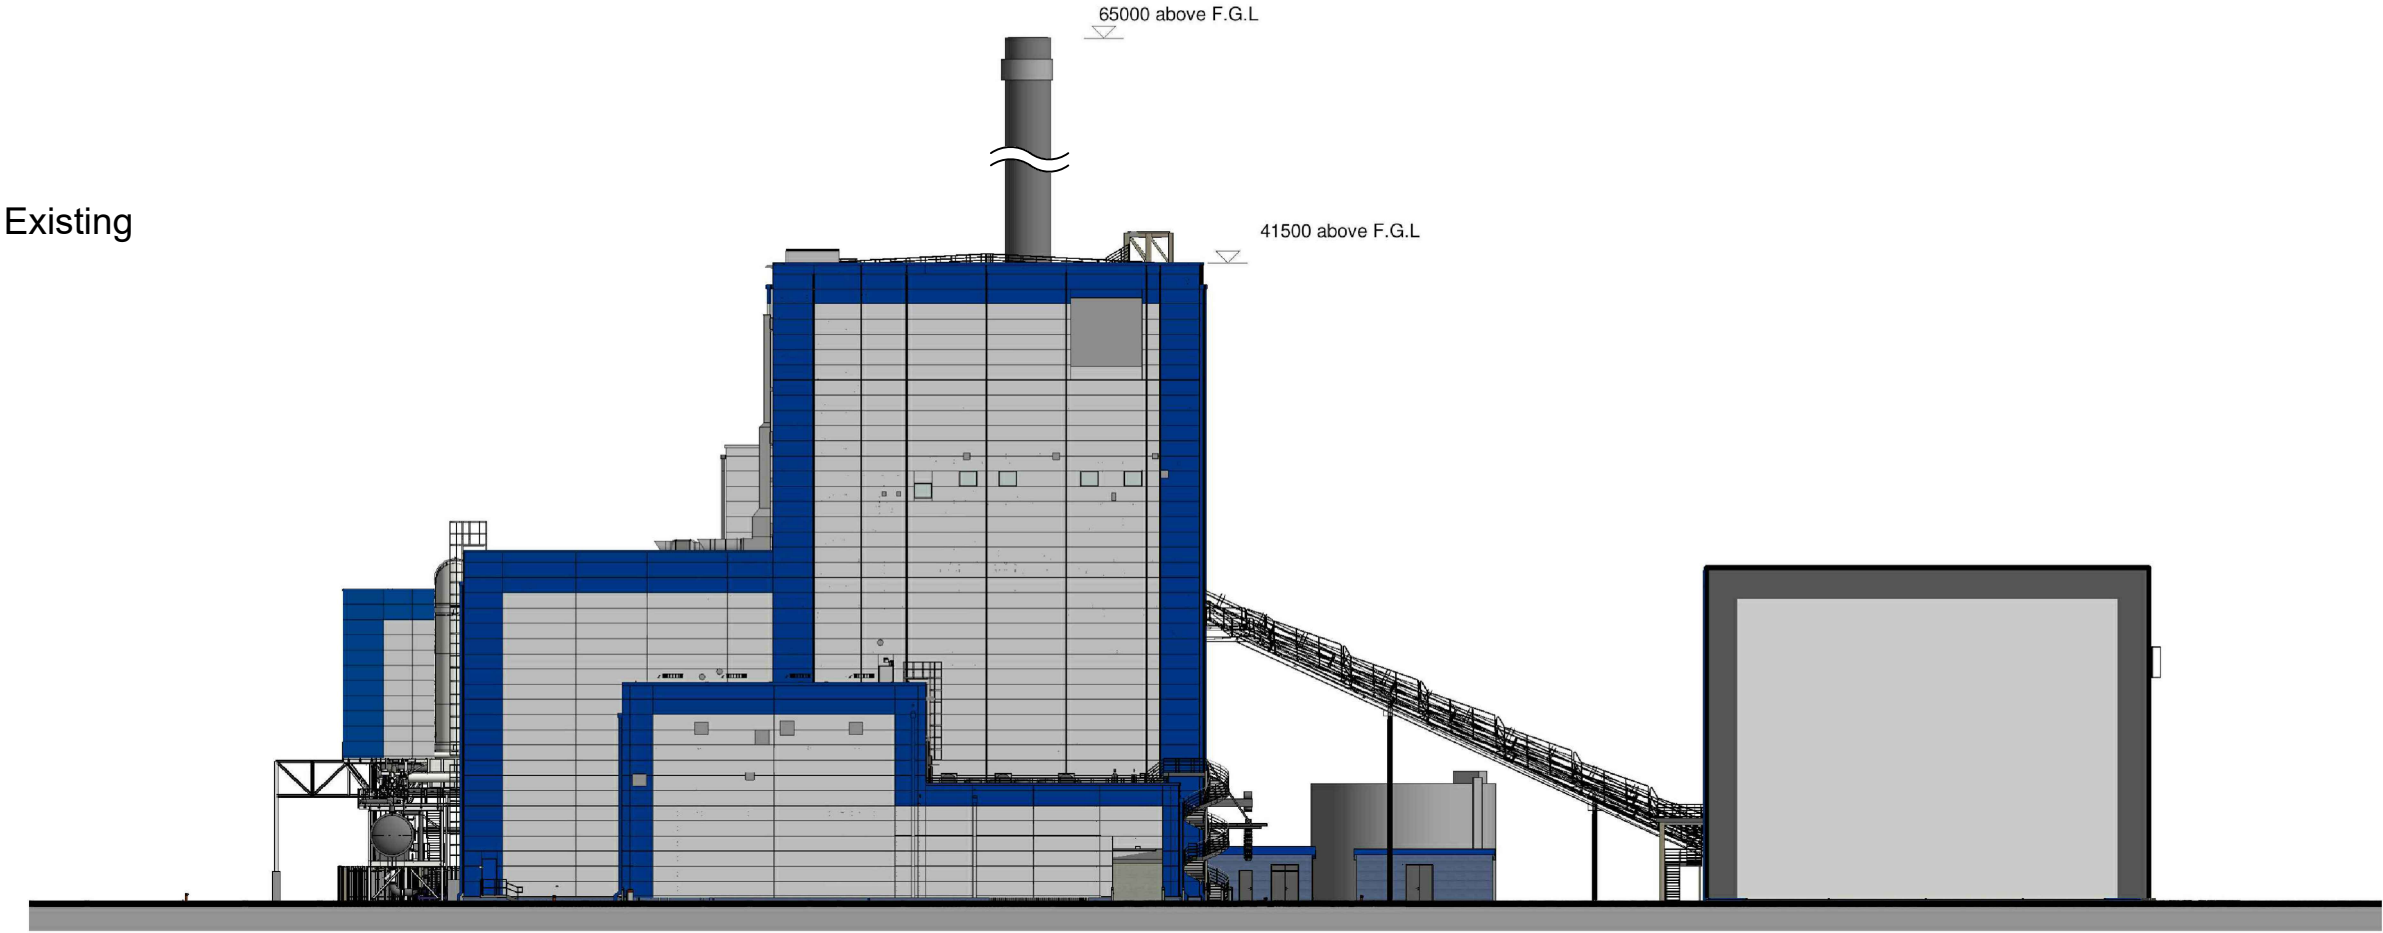

This drawing is the copyright of AXIS P.E.D Limited and may not be loaned, copied or reproduced in any way -or used for any offer, quote, tender or construction purposes without written consent of the company to do so

Follow any figured dimensions - do not scale for construction purposes. IF IN DOUBT ASK.

Revision History		Date
A	Spares building height updated	03-07-20

Chester Office: Well House Barns Brutton Chester CH4 5DH	South Manchester Office: Canella House 76 Water Lane Wilmslow SK9 5BB	axis
---	--	-----------------

client: ECO2

project: MARGAM SPARES BUILDING

drawing title:
EAST ELEVATION
INCLUDING MARGAM GREEN ENERGY PLANT

date: May 2020	drawn by: SM	checked: AR
drawing number: 2774-01-04	status: --	
scale(s): 1:500@A3	rev: A	

planning environment design