



Existing

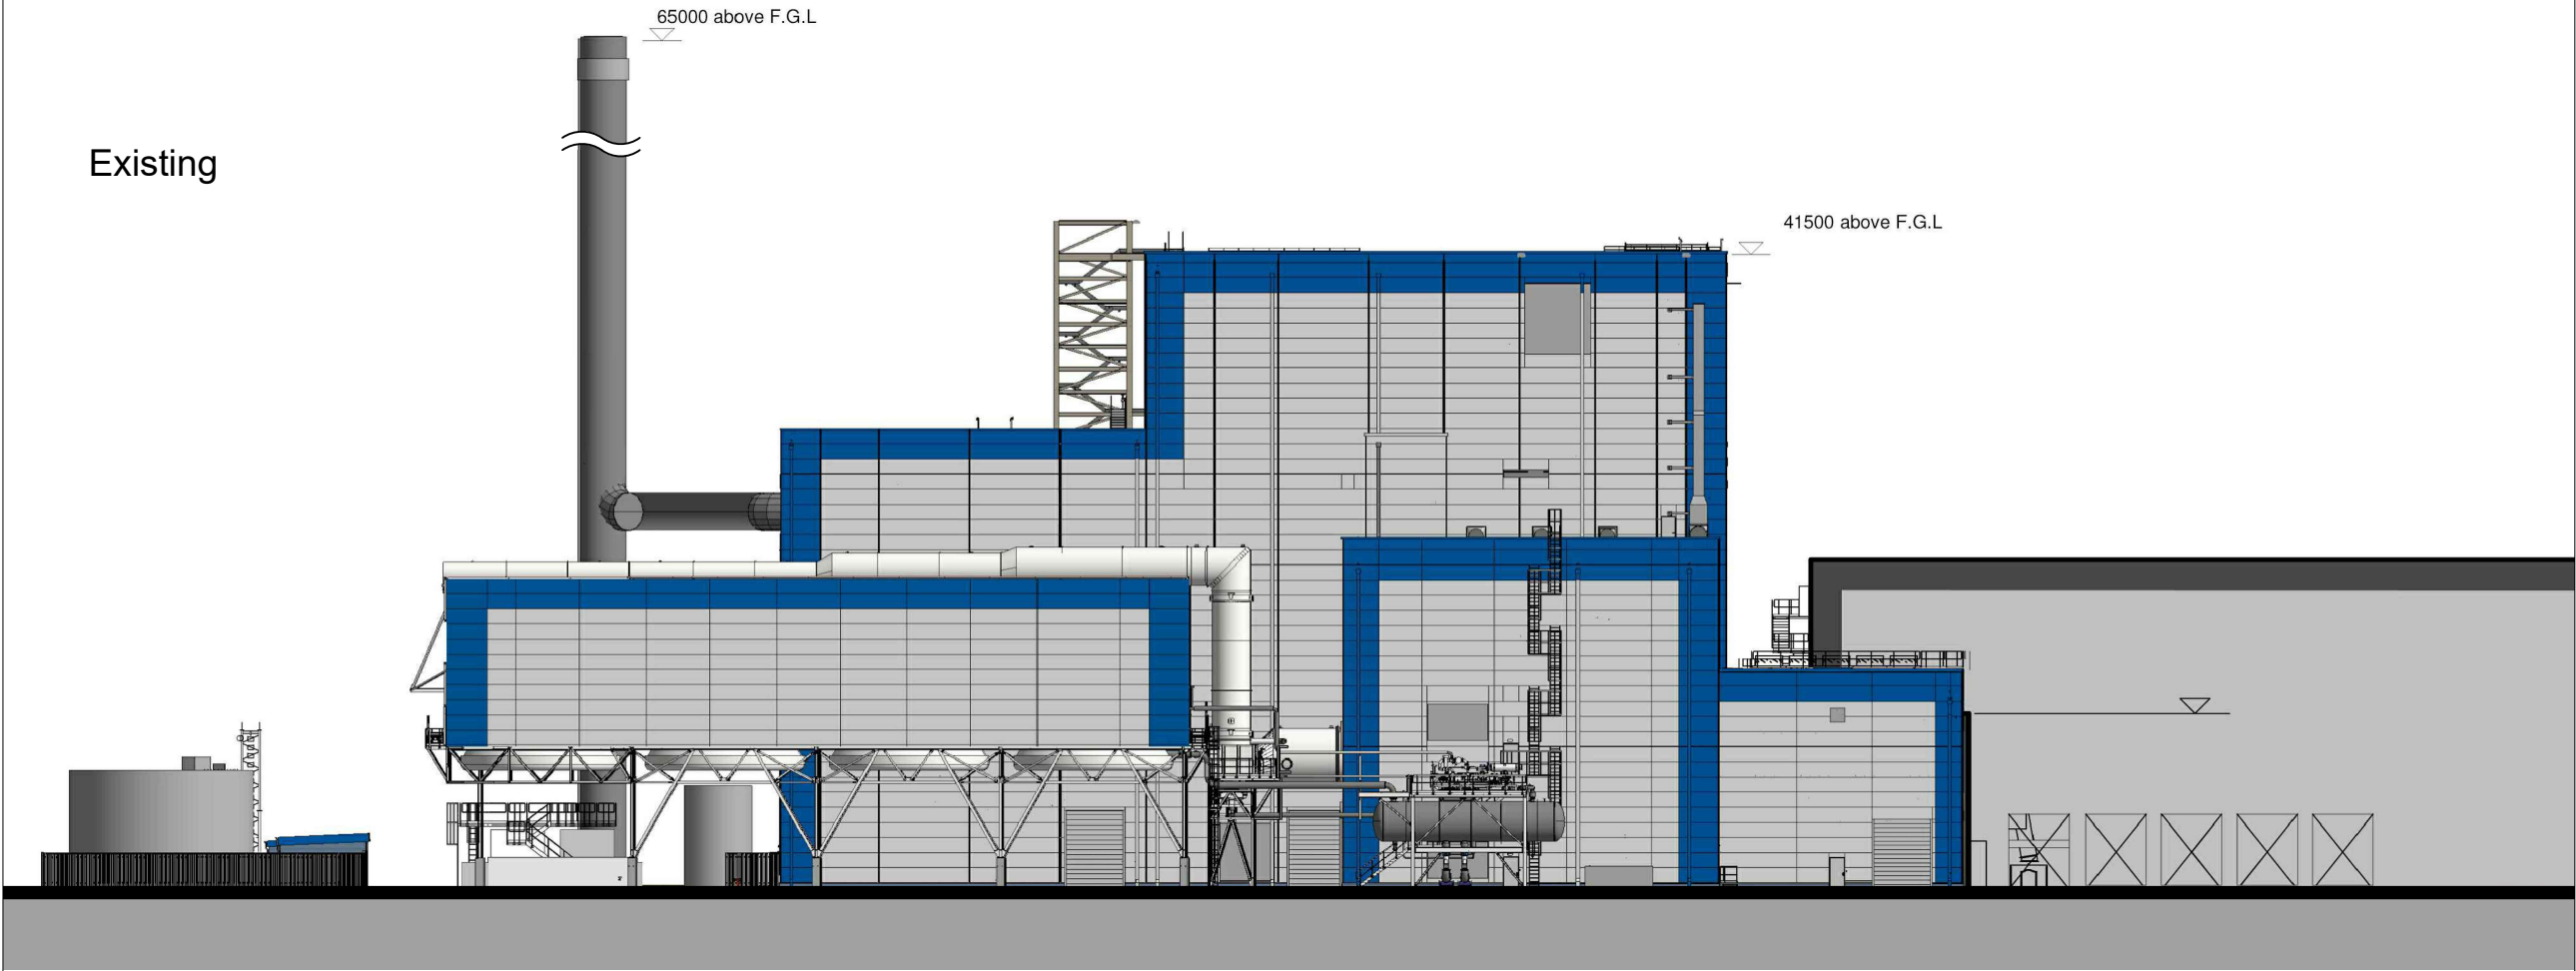

Proposed

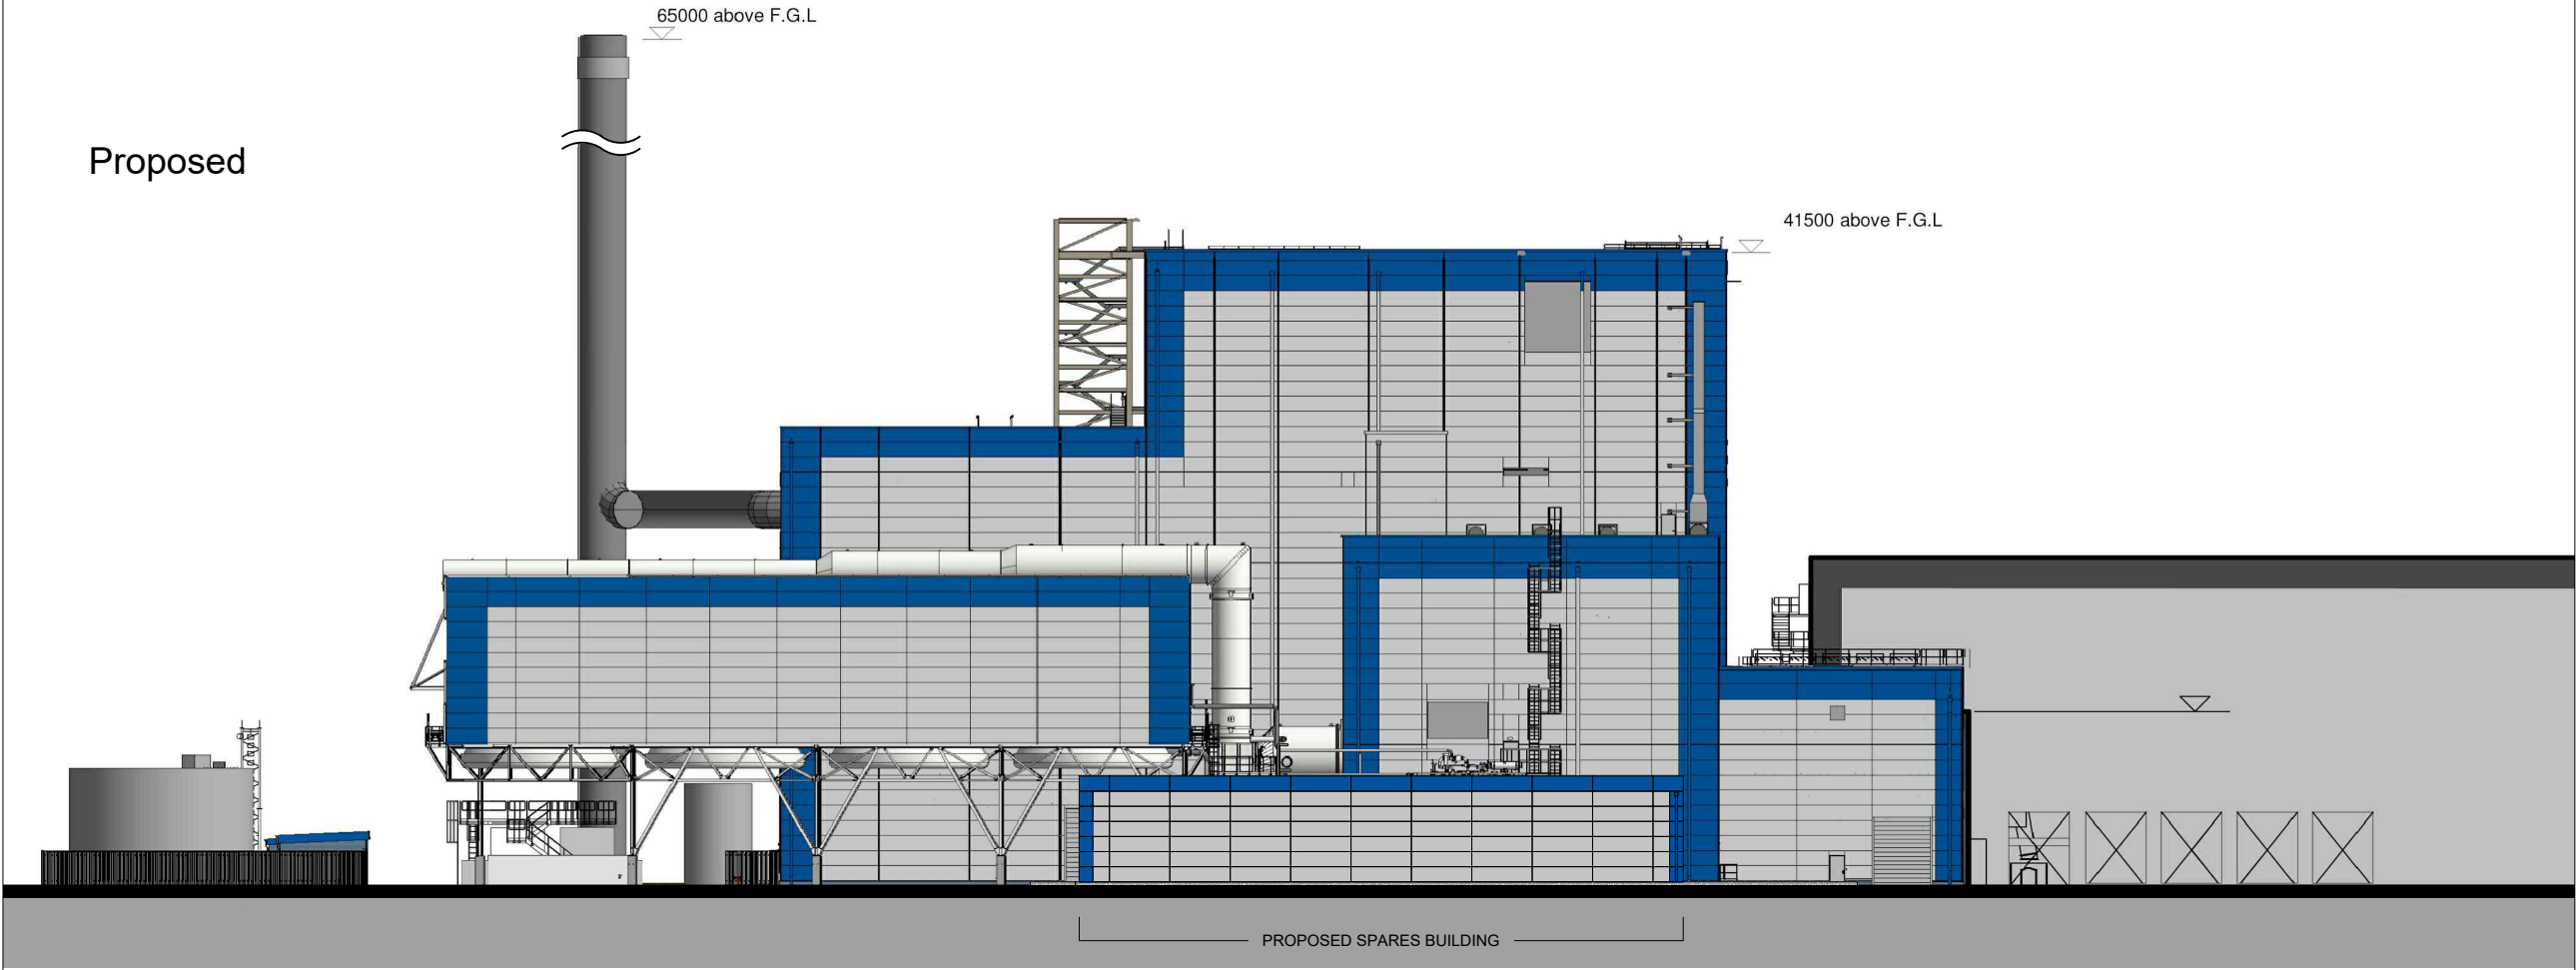

This drawing is the copyright of AXIS P.E.D Limited and may not be loaned, copied or reproduced in any way -or used for any offer, quote, tender or construction purposes without written consent of the company to do so

Follow any figured dimensions - do not scale for construction purposes. IF IN DOUBT ASK.

Revision History		Date
A	Spares building height updated	03-07-20

Chester Office: Well House Barns Brutton Chester CH4 5DH		South Manchester Office: Canella House 76 Water Lane Willeslow SK3 5BB		axis
0844 8700 007		www.axisped.co.uk		
client: ECO2				
project: MARGAM SPARES BUILDING				
drawing title: SOUTH ELEVATION INCLUDING MARGAM GREEN ENERGY PLANT				
date: May 2020		drawn by:		checked:
drawing number: 2774-01-03		SM		AR
scale(s): 1:500@A3		status: --		rev: --
planning environment design				