


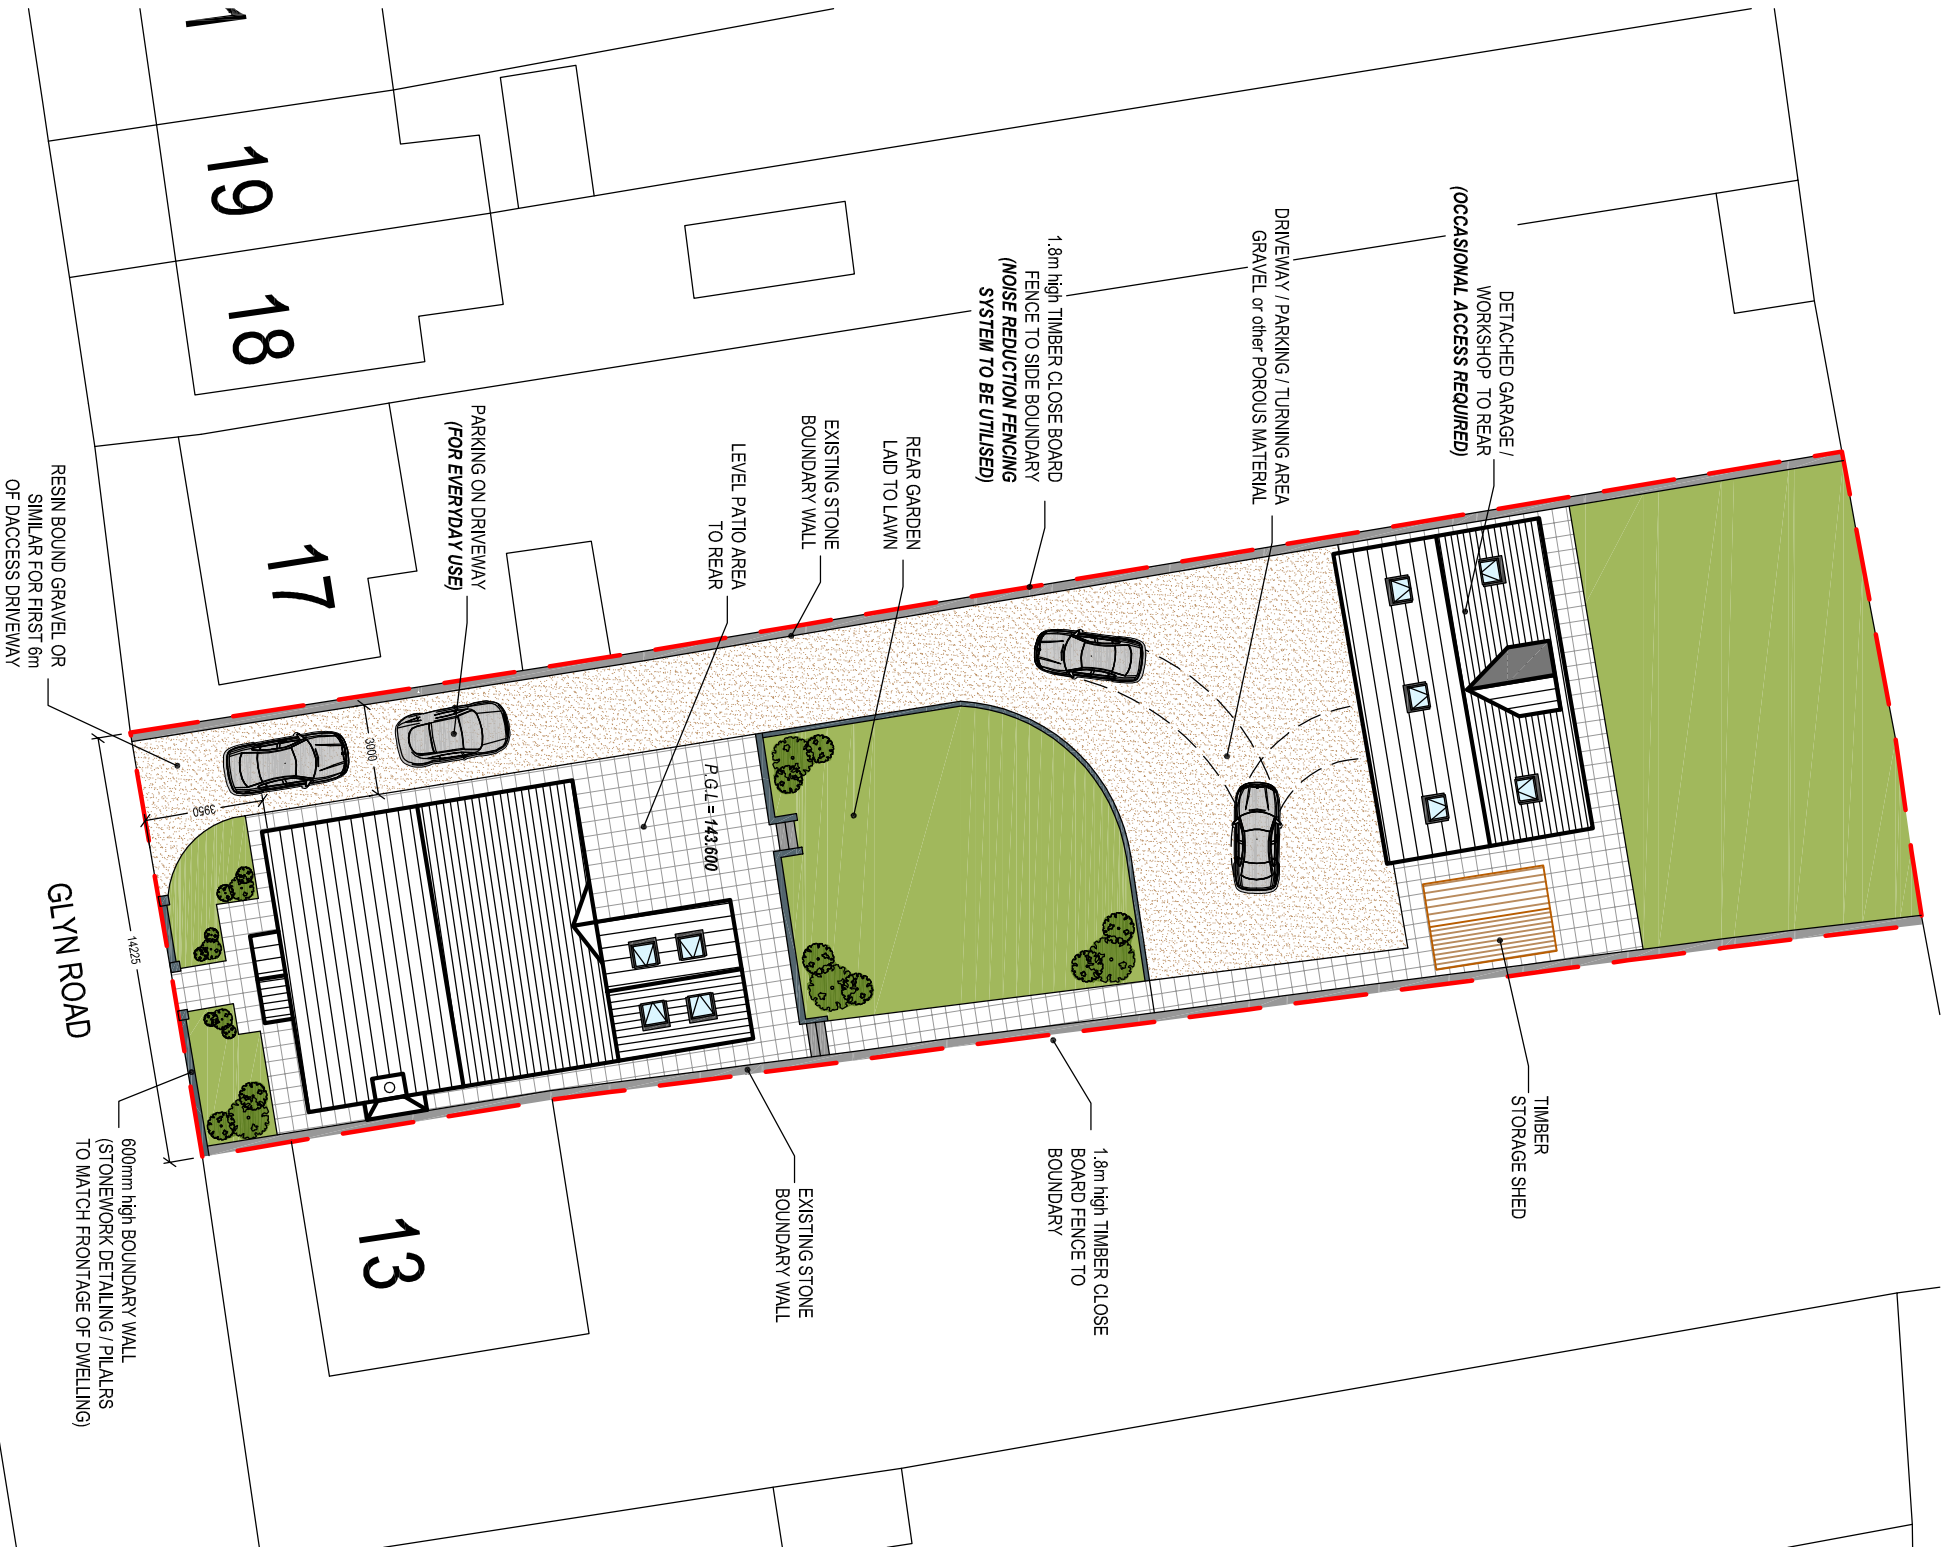

Client:

Mr. N. Staines & Miss E. Jones
1 Glyn Road
Lower Brynamman
SA18 1SS

Project Title:

PROPOSED DETACHED DWELLING
on Land at 15 Glyn Road
Lower Brynamman

General Notes:

1. Do not scale from this drawing. Take figured dimensions only.
2. Dimensions are in millimetres unless otherwise stated.

Drawing Issue:

PLANNING

Drawing Title:

PROPOSED SITE PLAN

Drawing No:	003	Revision:	
Date:	07-07-2020	Revised:	
Scale(s):	1:250	Paper Size:	A3



Cwm Planning & Design Ltd.
(architectural and Draughting Services)