



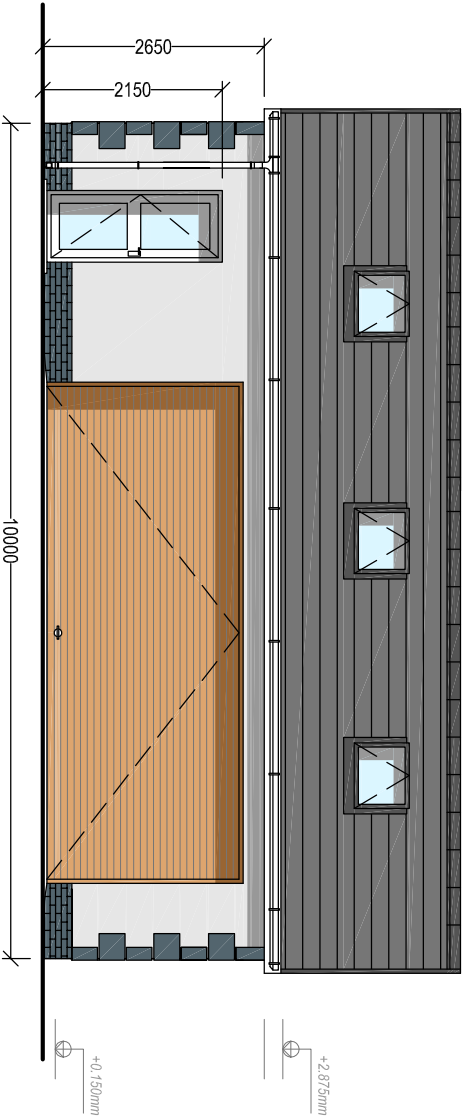


PROPOSED FRONT ELEVATION (facing dwelling)

Scale 1:100

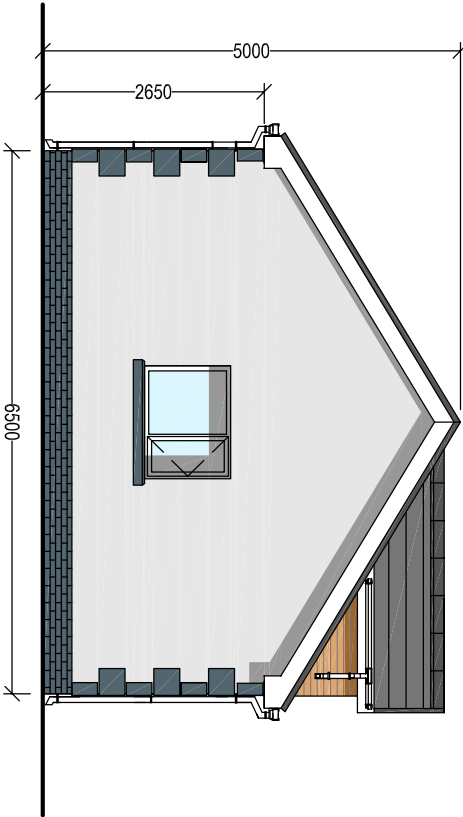


PROPOSED SIDE ELEVATION

Scale 1:100

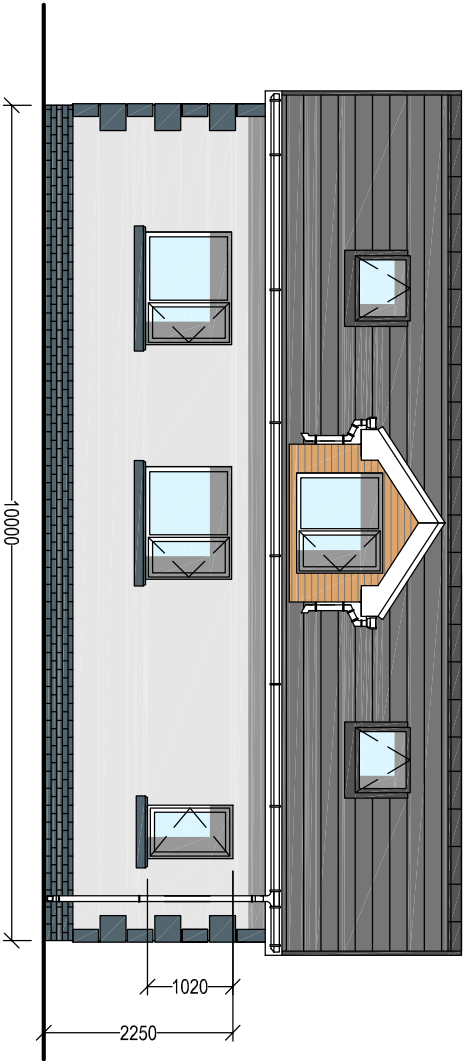


PROPOSED REAR ELEVATION

Scale 1:100

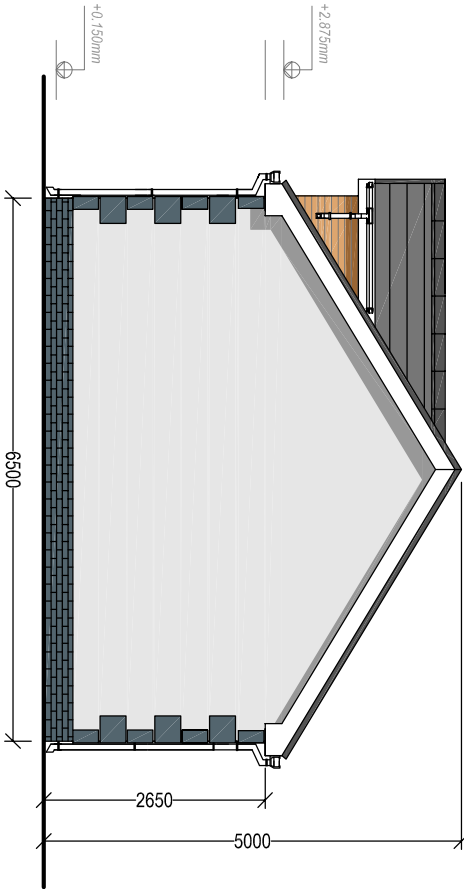


PROPOSED SIDE ELEVATION

Scale 1:100

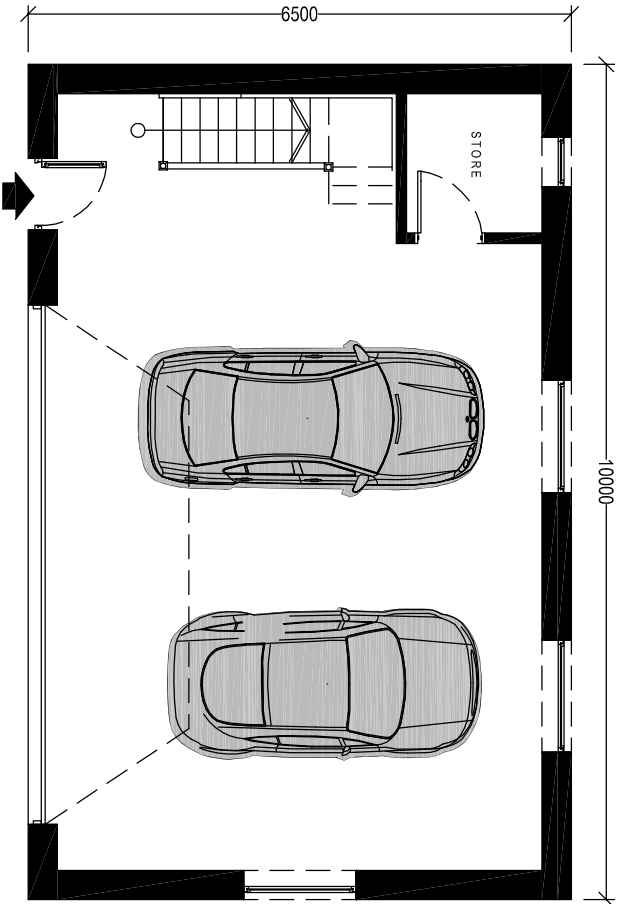

PROPOSED GROUND FLOOR PLAN

Scale 1:100

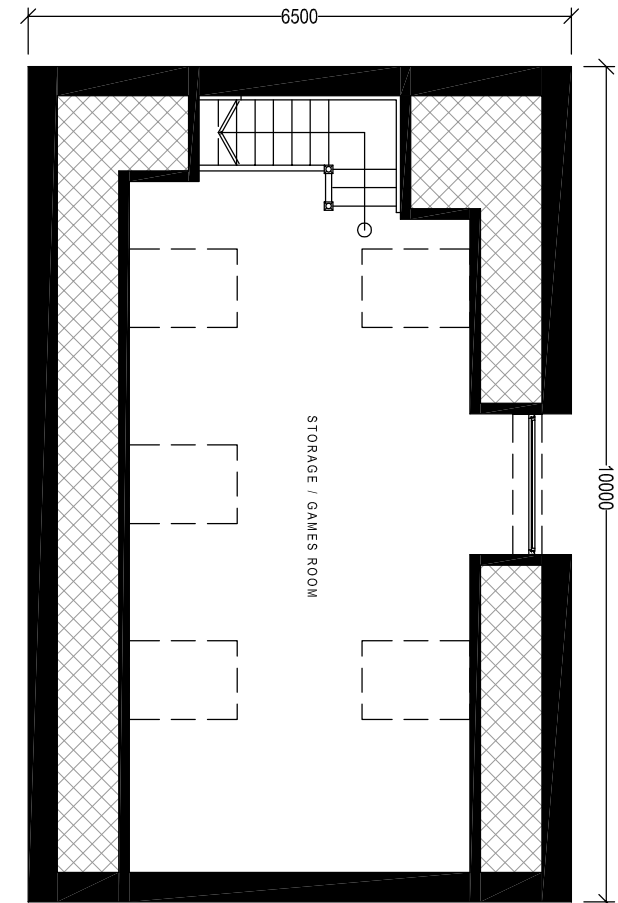

PROPOSED FIRST FLOOR PLAN

Scale 1:100

MATERIAL FINISHES:

Roof Covering:
Imitation Slate (thick) - Anthracite.
concrete ridge tile - Anthracite

Wall Covering:
Blue Pennant stone
(plinth and front gable section)

PAREX - MONOREX GF
One coat though coloured,
breathable render.
Colour - Ivory (or similar)

Windows & Doors:
uPVC Double Glazed.
Colour: TBC

Weather boarding:
uPVC bullnosed
Colour: Black
Rainwater goods:
Plastic, half round
Colour: Black

Client:
Mr. N. Staines & Miss E. Jones
1 Glyn Road
Lower Brynmanan
SA18 1SS

Project Title:
PROPOSED DETACHED DWELLING
on Land at 15 Glyn Road
Lower Brynmanan

General Notes:
1. Do not scale from this drawing, take figured dimensions only.
2. Dimensions are in millimeters unless otherwise stated.

Drawing Issued:

PLANNING

Drawing Title: PROPOSED GARAGE DETAILS			
Drawing No:	007	Revision:	A
Date:	21-03-2020	Revised:	29-05-2020
Scales:	1:100	Paper Size:	A3



Cwm Planning & Design Ltd.
(architectural and Draughting Services)