

Superseded

Kennedy James Griffiths
 Chartered Architects and Project Managers

 T 02920 545100
 10 Victoria Park Court
 516 Cowbridge Road East
 Cardiff
 CF5 1DP

Proposed Shops and
 Flats at Julian Terrace

Title
 Date 21 11 2019
 Status
 Planning
 Scale @ A3
 1:100
 Drawn by DW
 Job Number 1457-PL-1-06 A
 Revision

Proposed Building Elevations

Revisions:
Amendment "A" 30 06 2020.
Elevations updated to suit the
revised site plan layout.

Flats External Entrance doors:
Secure By Design IG doors Ref OD1
unglazed with letter plate, knocker
and factory frame.

Shop Entrance & Glazing :
Charcoal Grey powder coated aluminium glazed automatic entrance doorset.


Roofing:
Blue Black Marley Eternit 'Rivendale' Fibre
Cement slates, with Red Terra Cotta Ridge tiles.
Lead Grey Sarnafil elastomeric membrane to
Shop entrances and rear flat roofing.
Painted WBP plywood Charcoal Grey Fascias,
Soffits and Barge boards.

Goods Inward Doors:
Powder Coated Steel Door set in Charcoal Grey
Flats Windows :
Charcoal Grey powder coated aluminium double
glazed thermally broken frames. Obscure Glazed
to rear elevation.


Wall finishes:
Fine textured applied cement render with
applied masonry paint.
Smooth Red Clay Facing
Staircase Brickwork

MATERIALS


PROPOSED FRONT ELEVATION [North East]

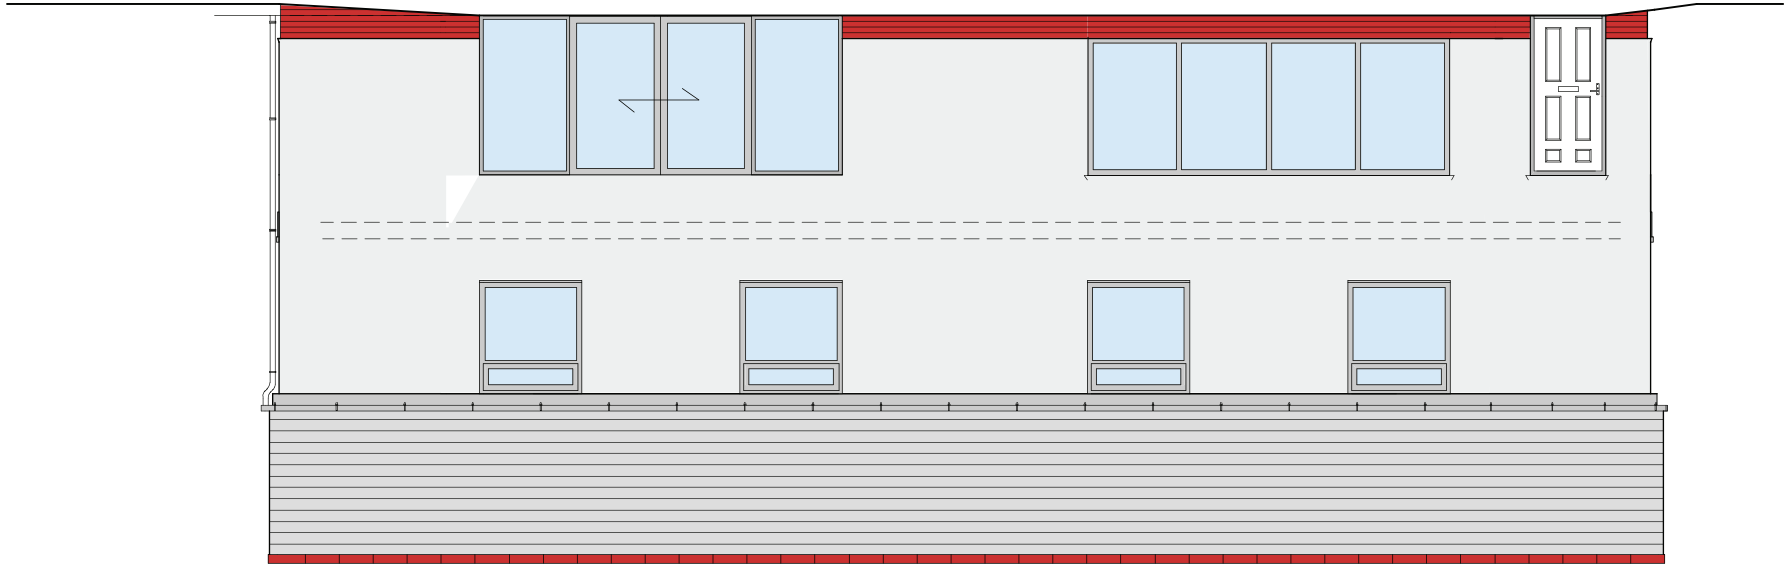

PROPOSED END ELEVATION [South East]

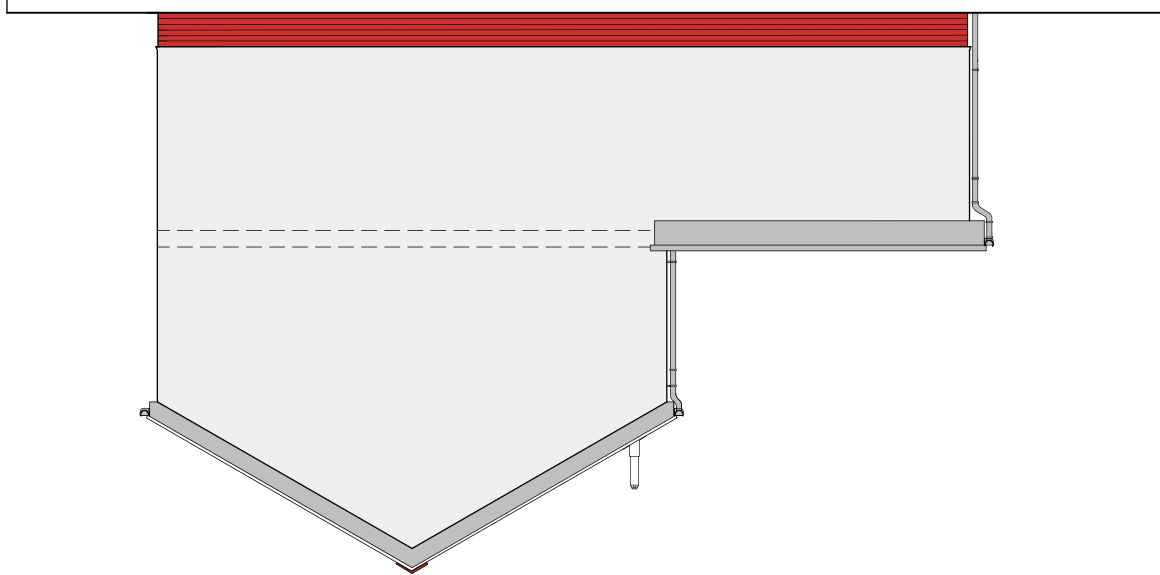

PROPOSED REAR ELEVATION [South West]

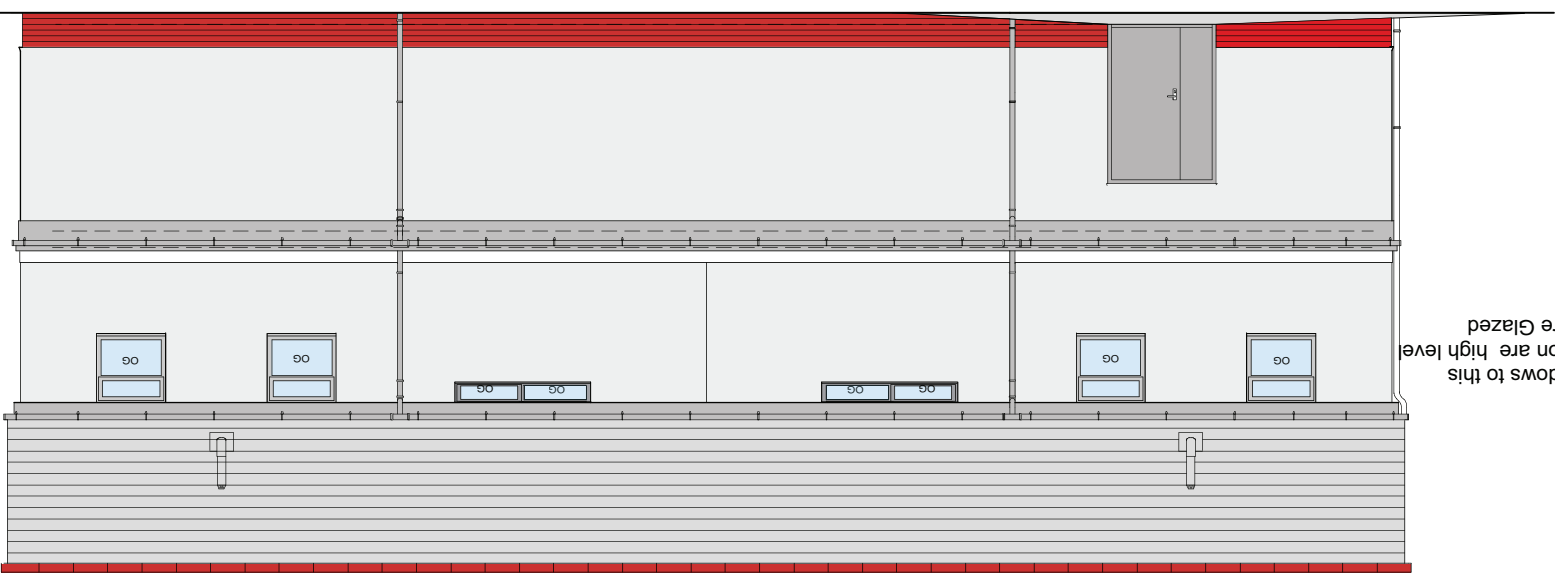

All windows to this elevation are high level Obscure Glazed