


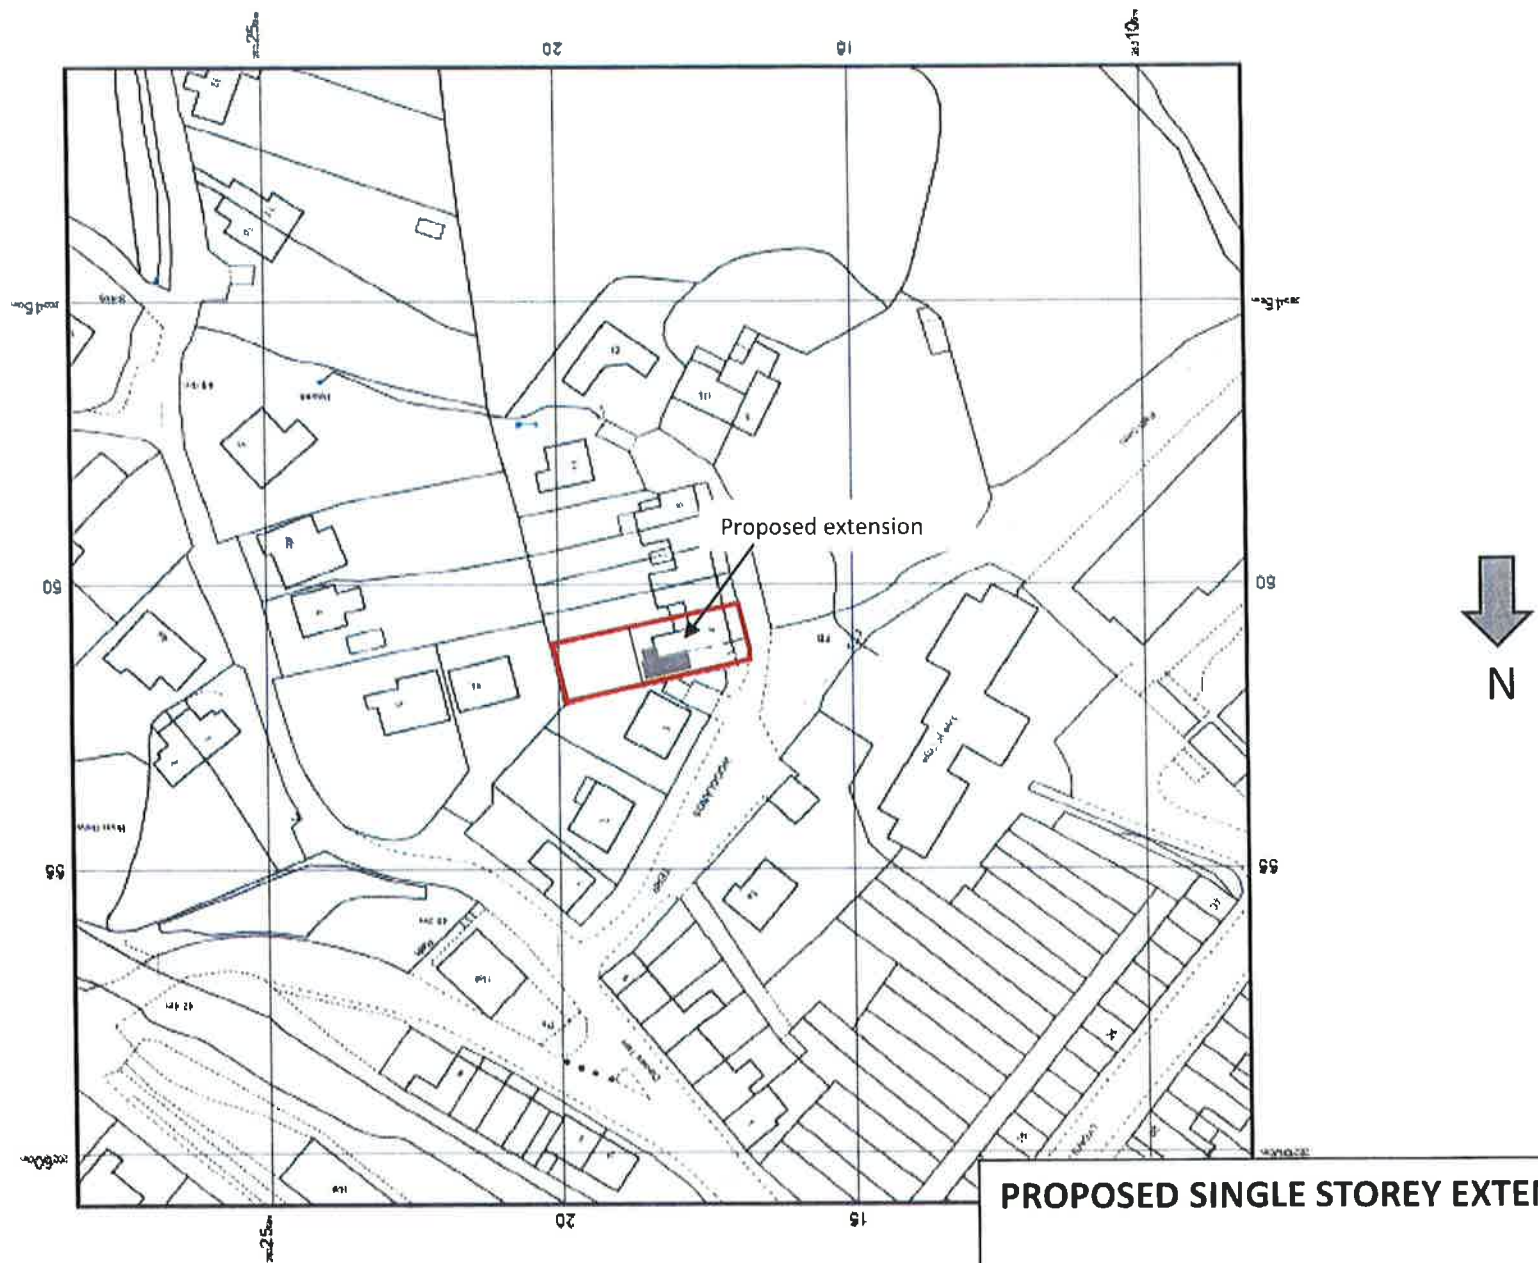

PROPOSED SINGLE STOREY EXTENSION

**MR DEAN LEWIS
4 WOOLDLANDS TERRACE
RESOLVEN**

Figure 1 Site Plan (scale 1:1250)