


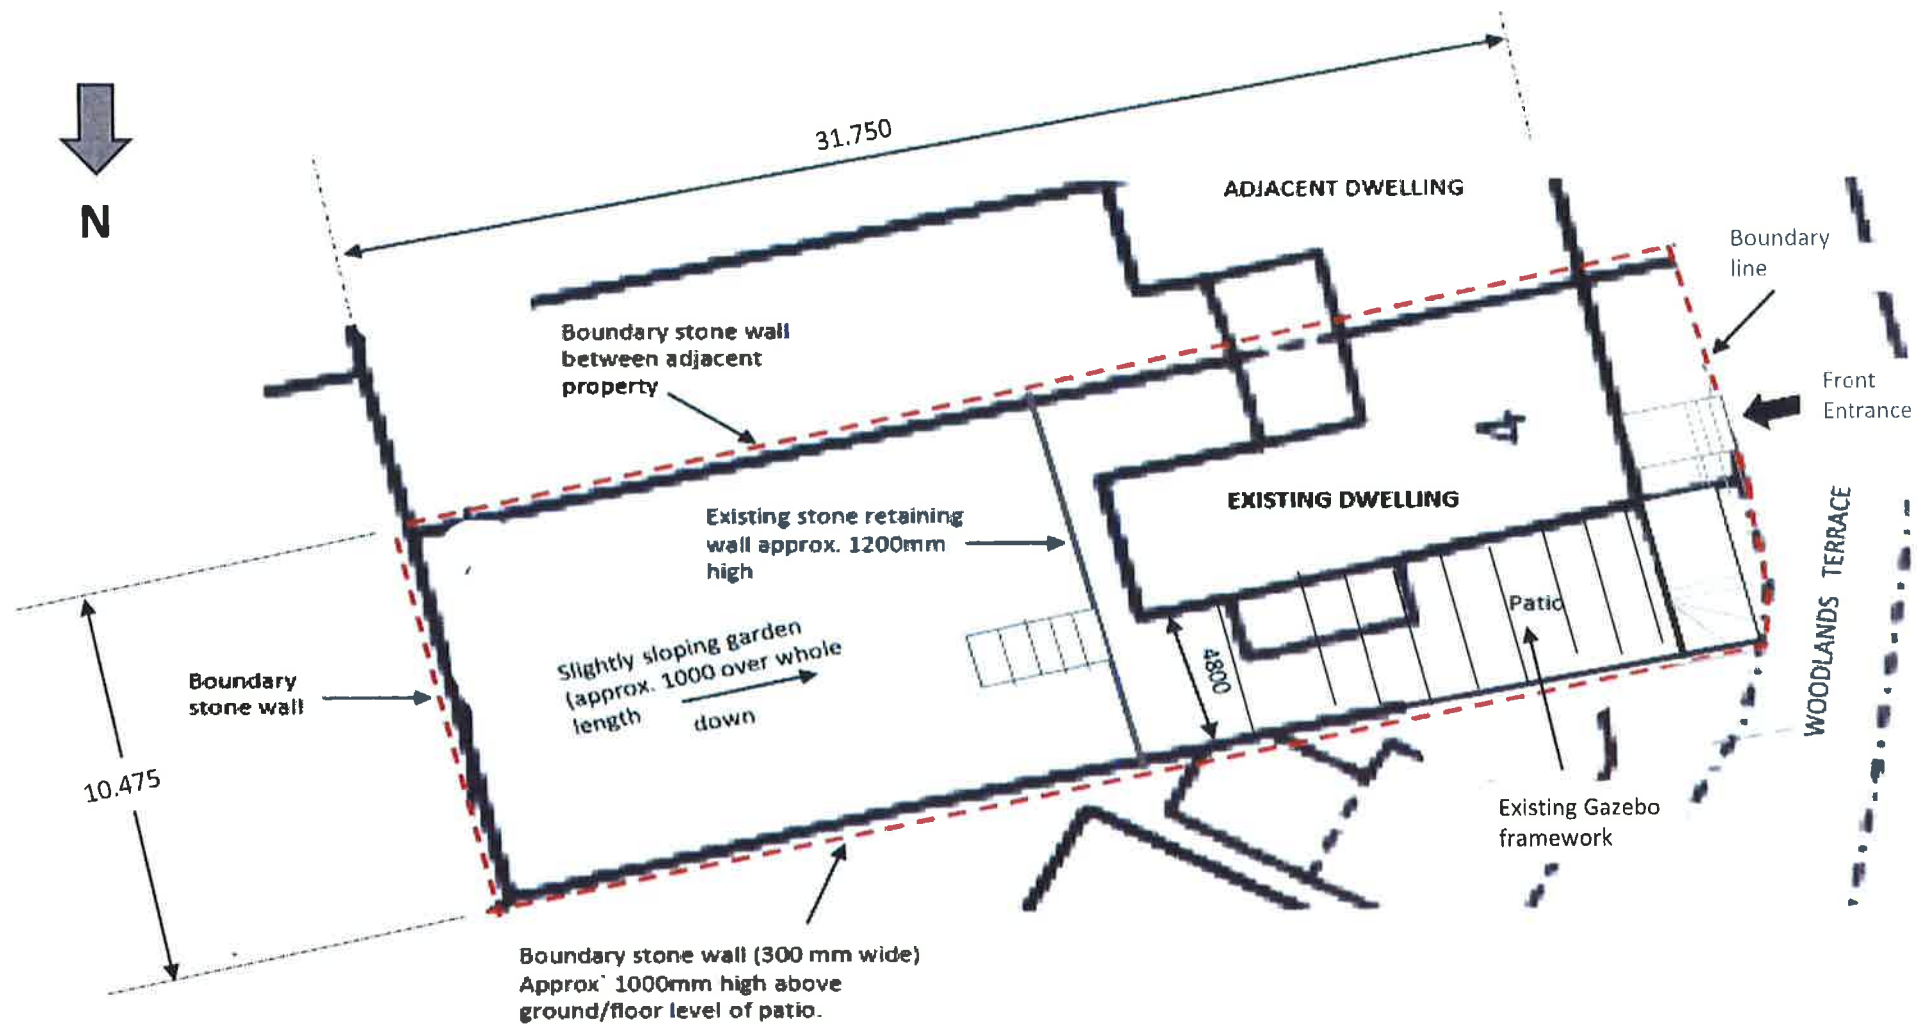

PROPOSED SINGLE STOREY EXTENSION

**MR DEAN LEWIS
4 WOOLDLANDS TERRACE
RESOLVEN**

Figure 2 Site Plan Existing - (scale 1:200)