


PROPOSED SINGLE STOREY EXTENSION

MR DEAN LEWIS
4 WOOLDLANDS TERRACE
RESOLVEN

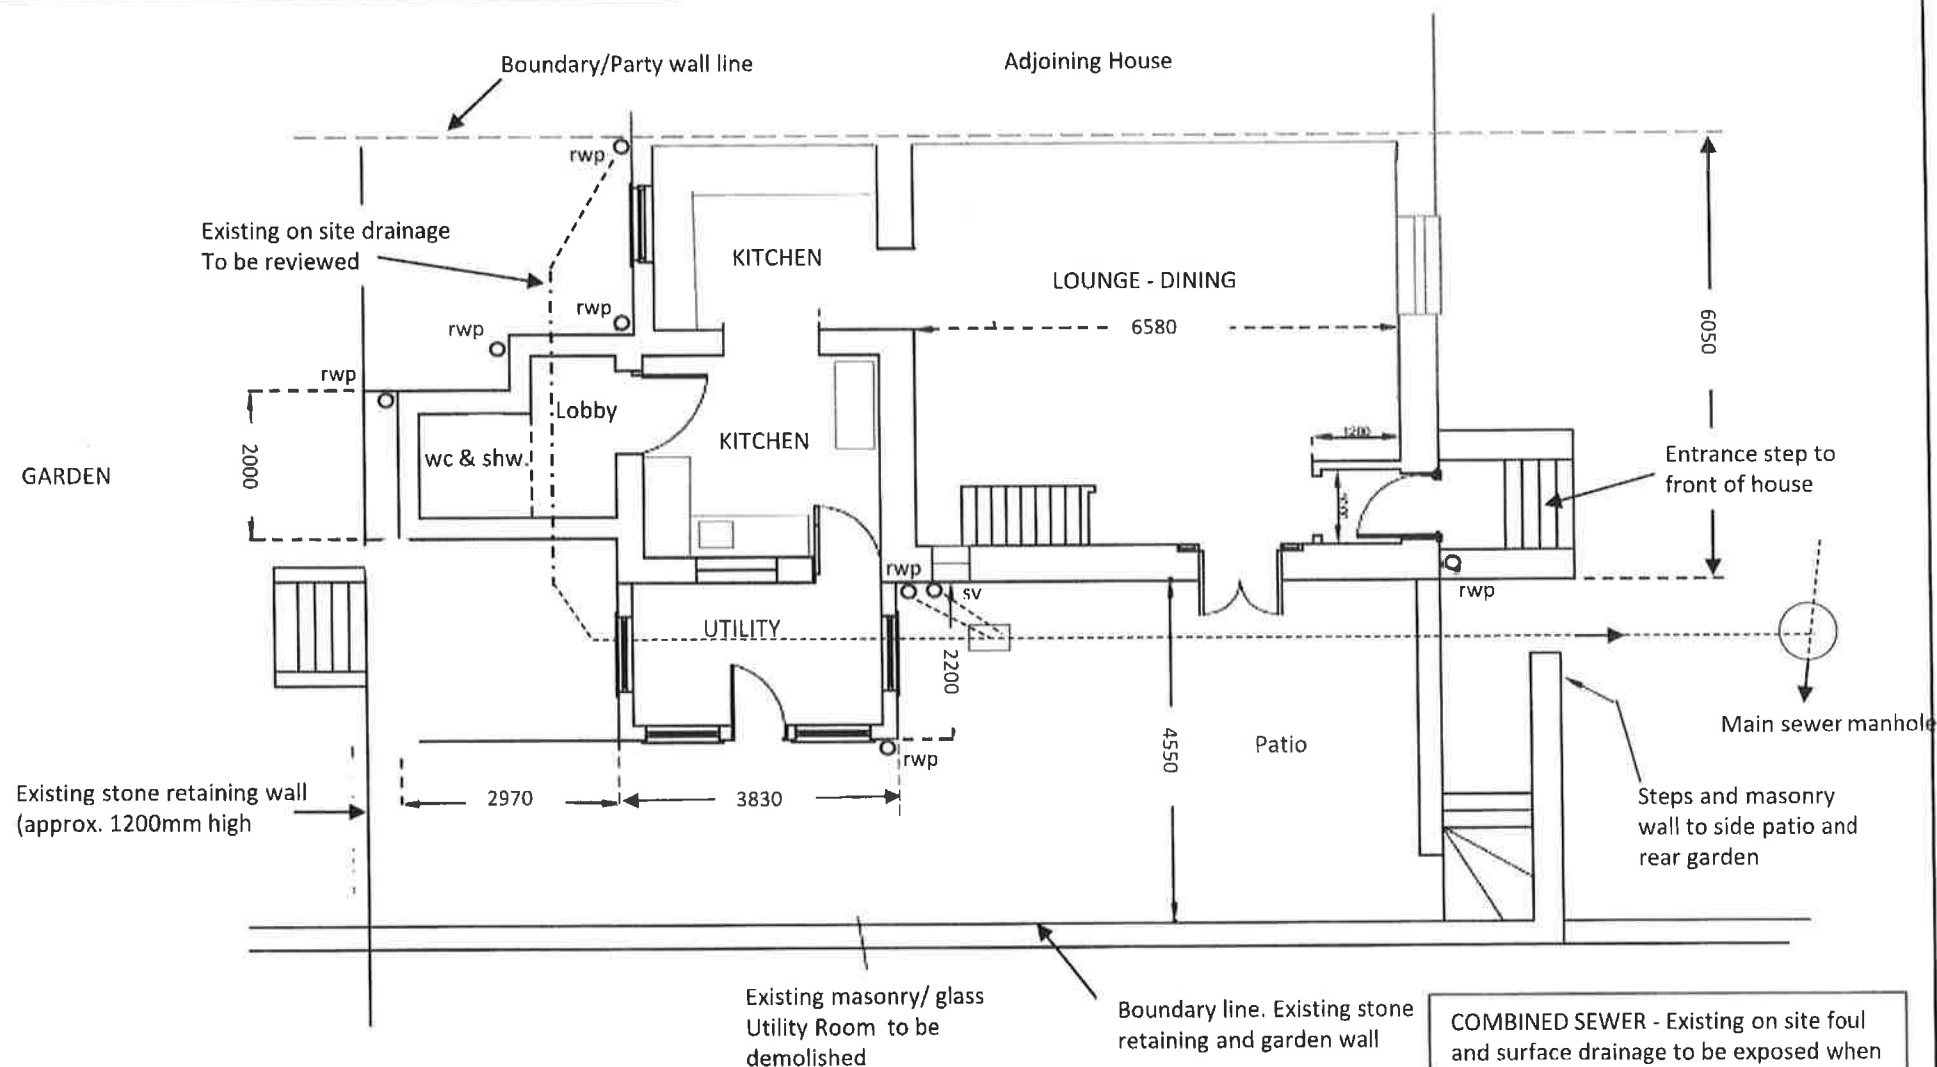

COMBINED SEWER - Existing on site foul and surface drainage to be exposed when work commences to find out the full extent of manholes, yard gullies and pipework.

Figure 4 Existing Ground Floor Plan – (Scale 1:100)