

PROPOSED SINGLE STOREY EXTENSION

MR DEAN LEWIS
4 WOOLDLANDS TERRACE
RESOLVEN

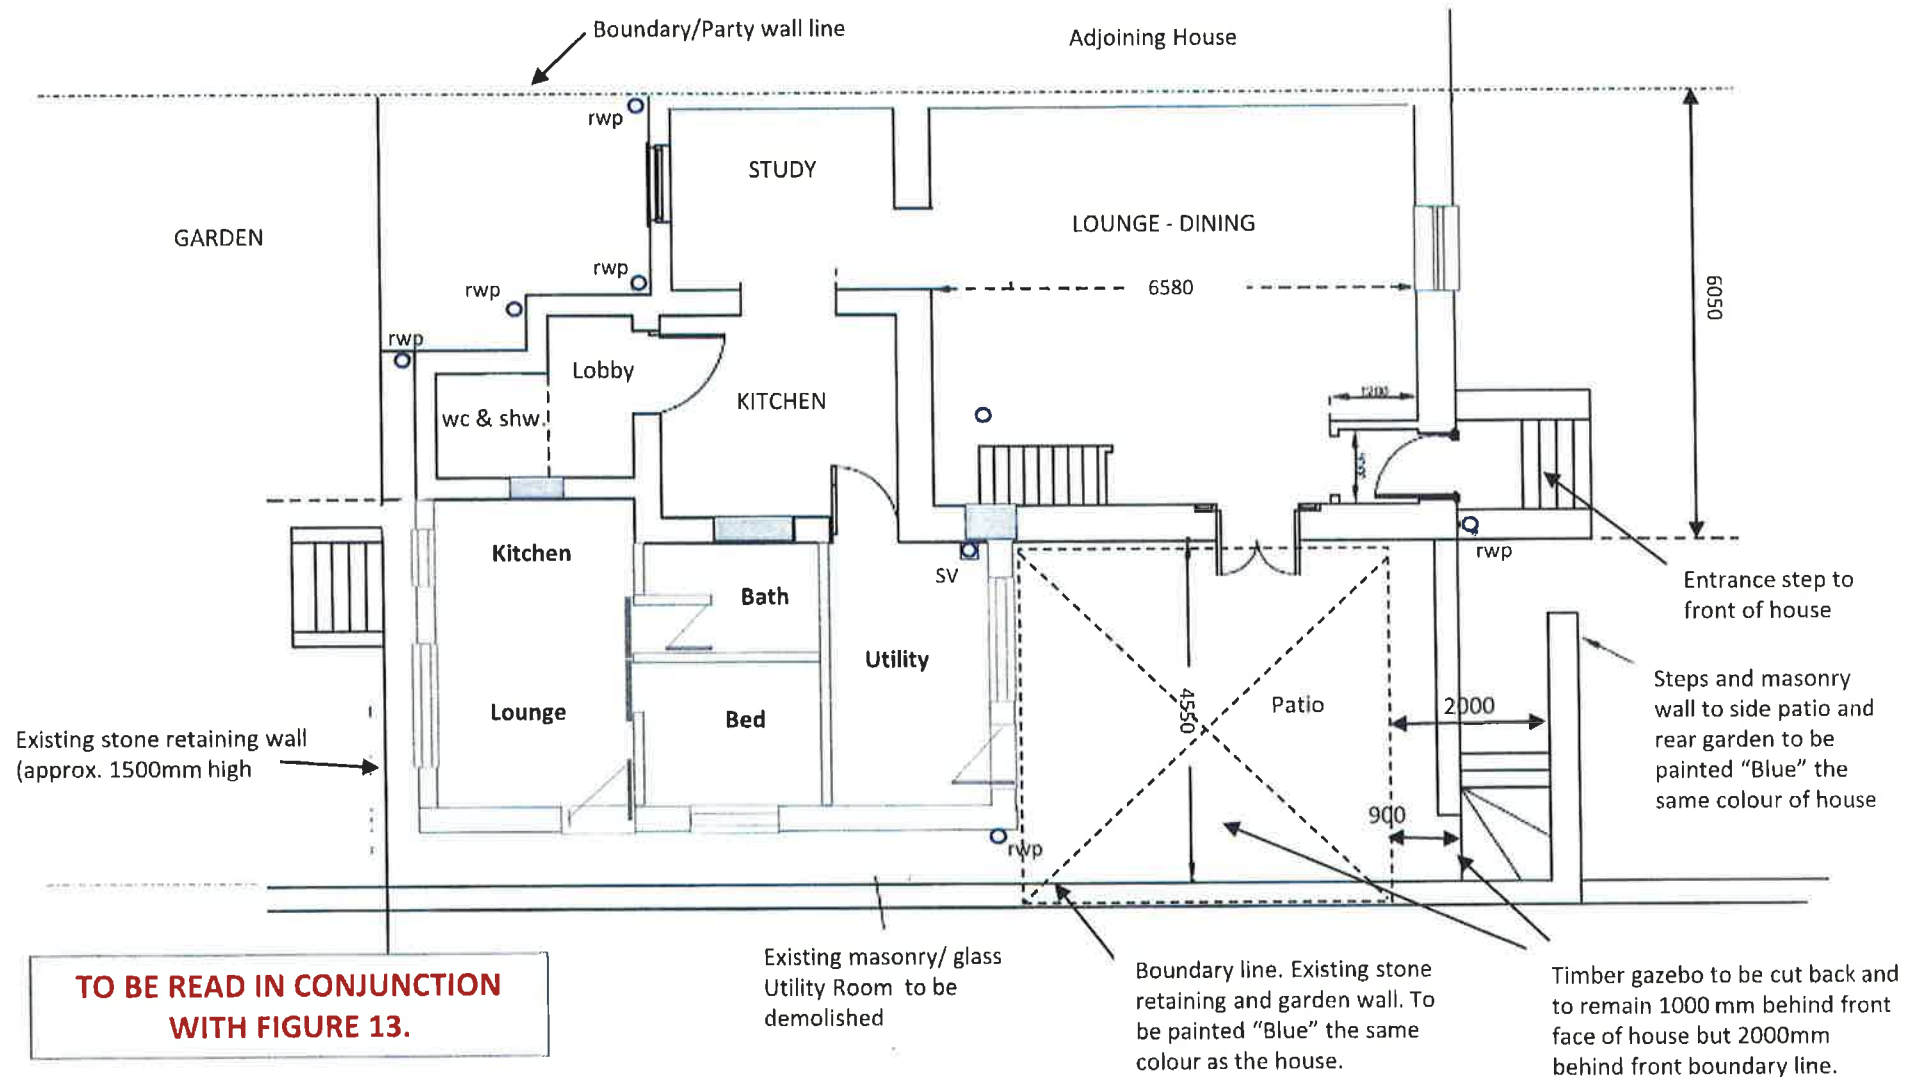


Figure 12A Proposed Ground Floor Plan – (Scale 1:100)