

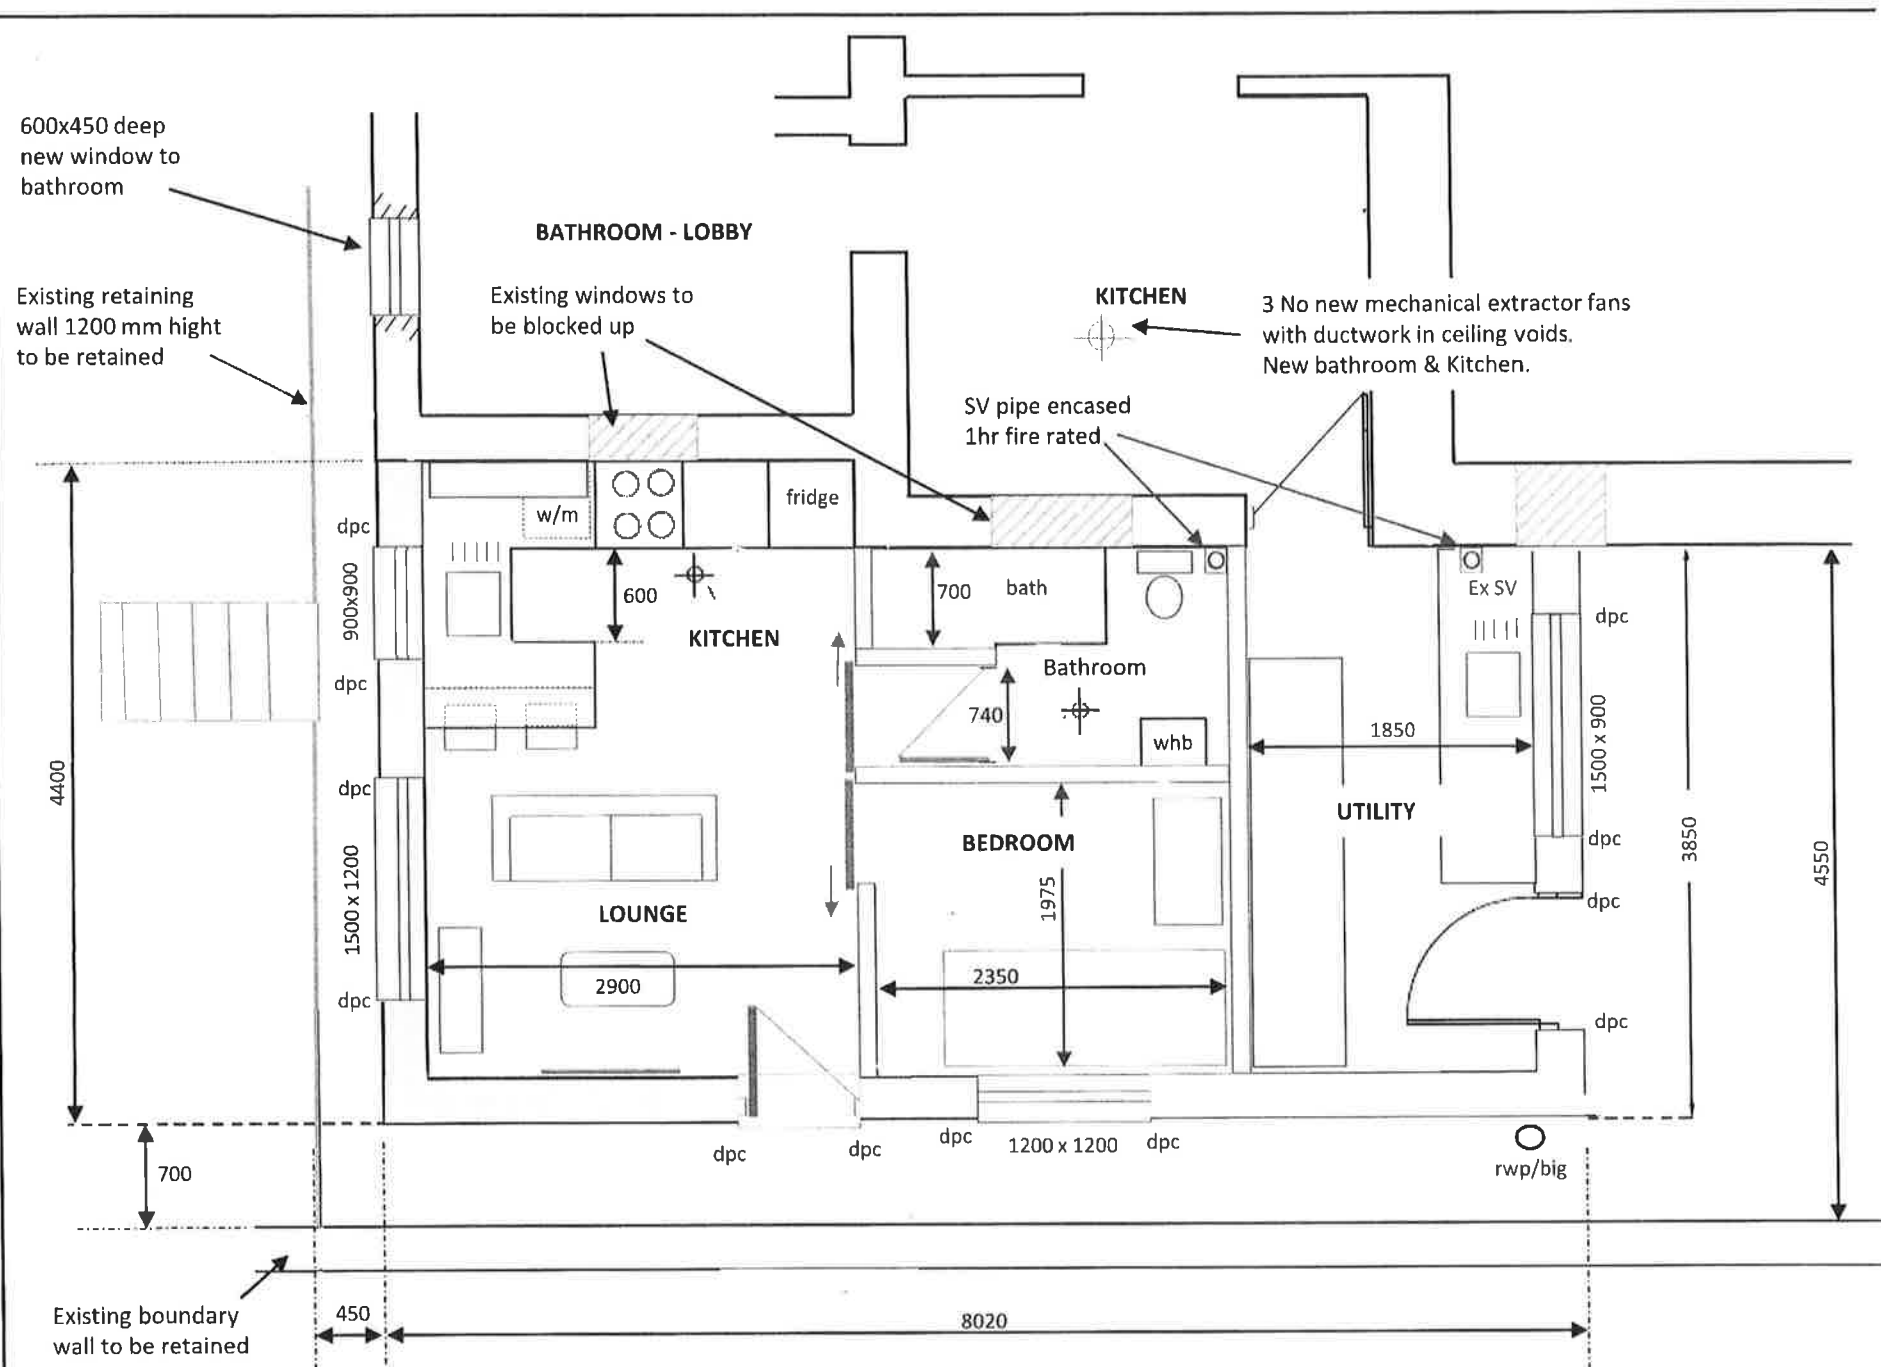


Figure 13 Proposed Ground Floor Plan – (Scale 1:50)