



Location Plan

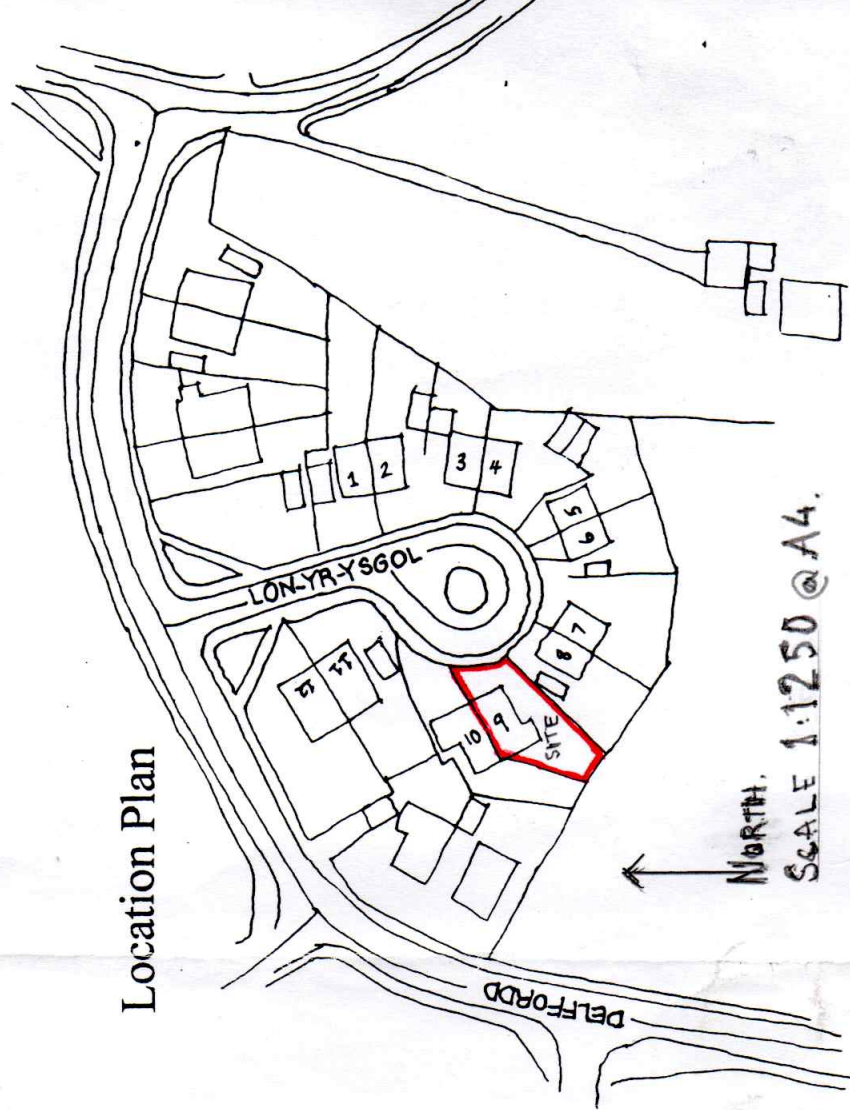


PROPOSED SIDE EXTENSION
 Mrs Mrs. S. RICHARDS @
 N°9, LON-YR-YSGOL, RHOS
 PONTANDAWNE, SA8 3EE

Draw No 1

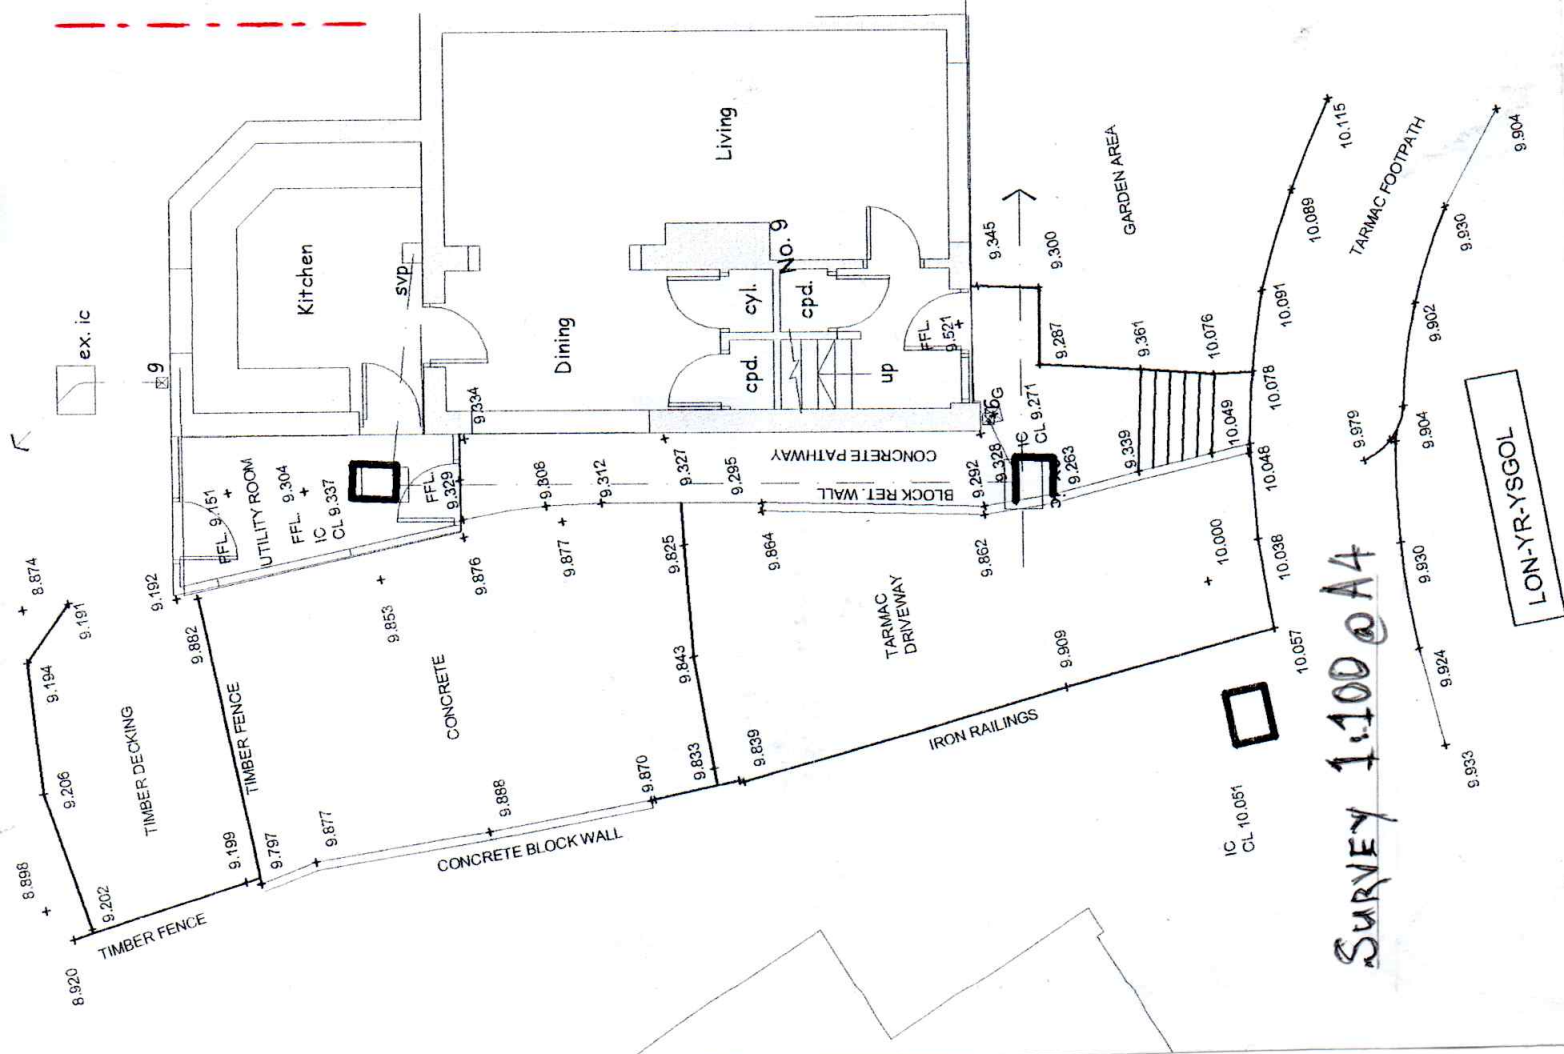

SURVEY 1:100 @ A4


LON-YR-YSGOL

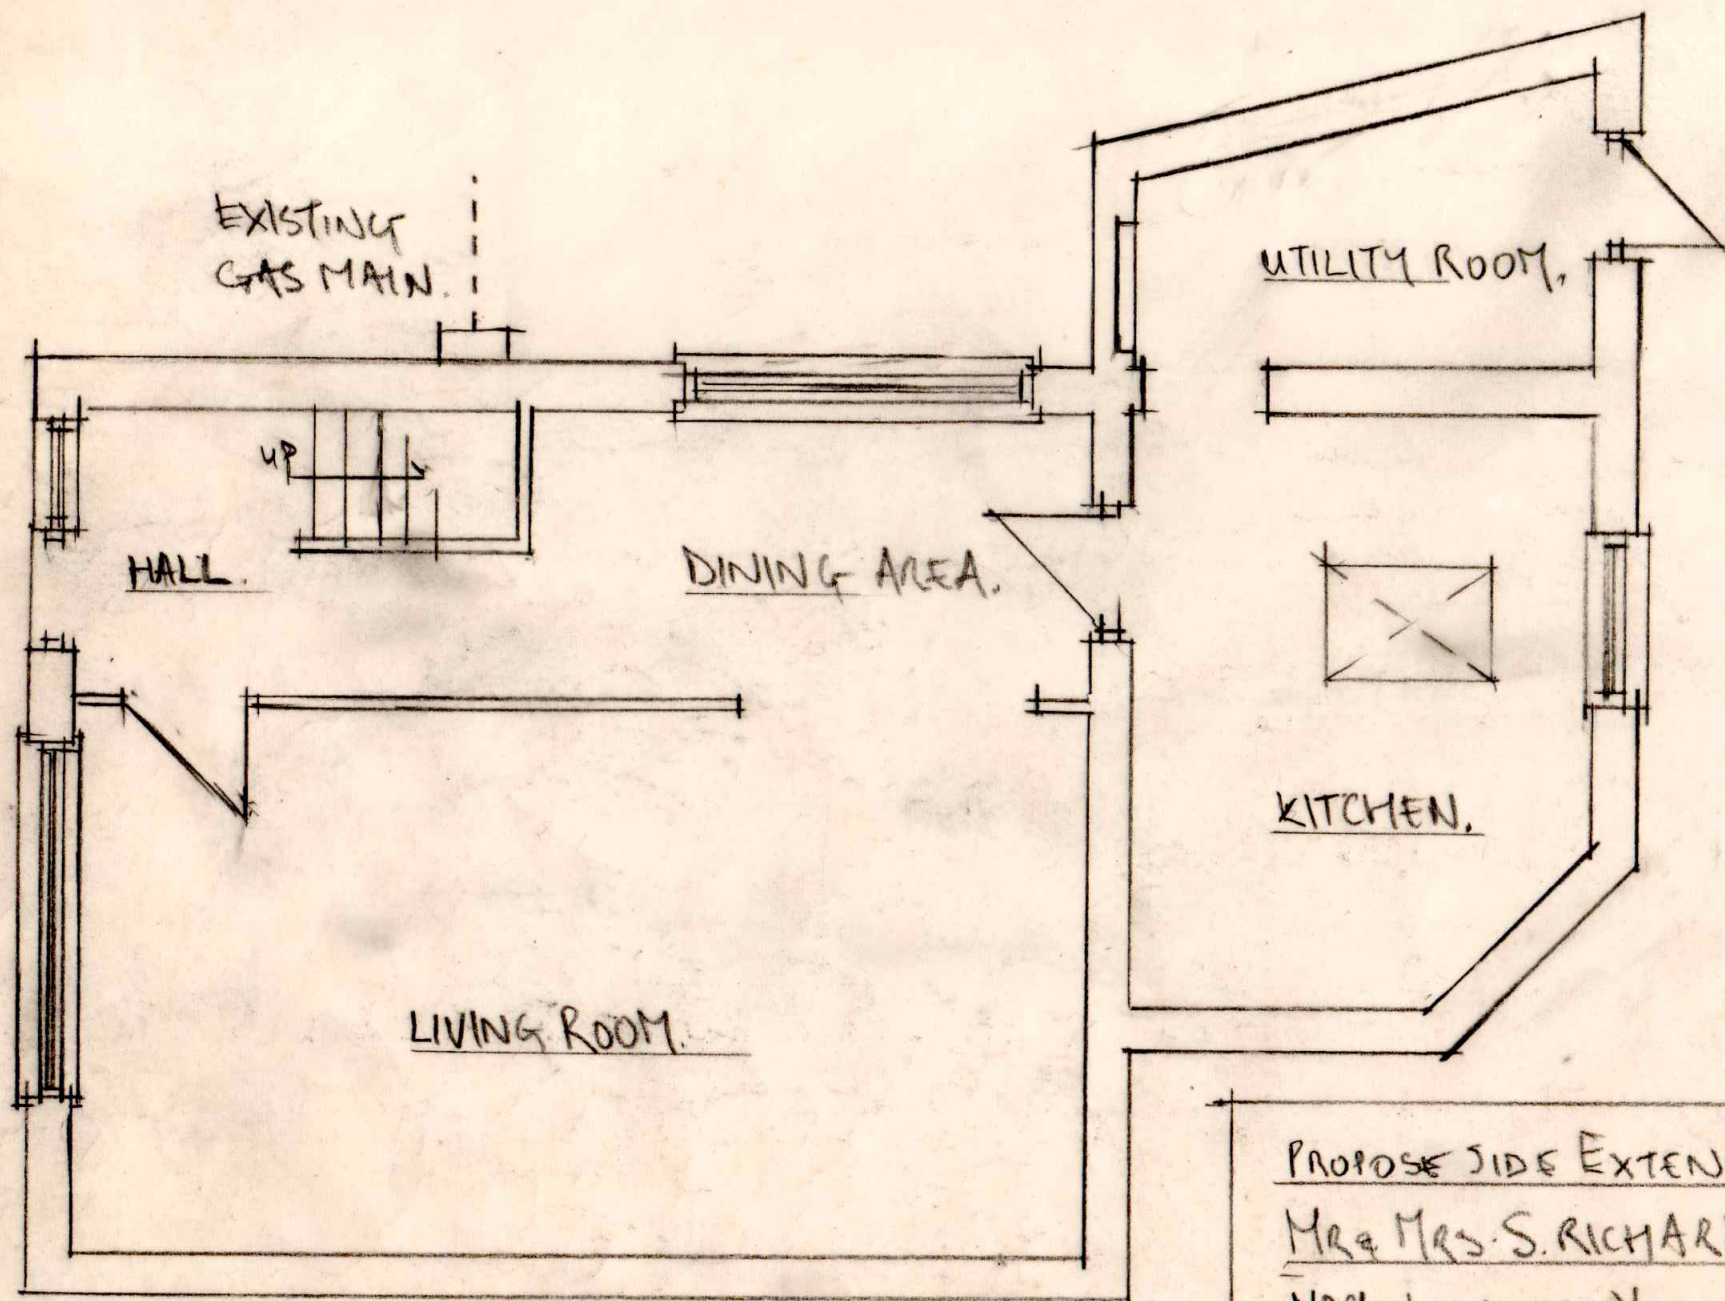

EXISTING GROUND FLOOR PLAN. 1/100 @ A4

PROPOSE SIDE EXTENSION for
 MR & MRS. S. RICHARDS
 N°9, LON-YN-YSGOL, RHOS
 PONTAUAWE. SA8 3EE


Draw N°2.

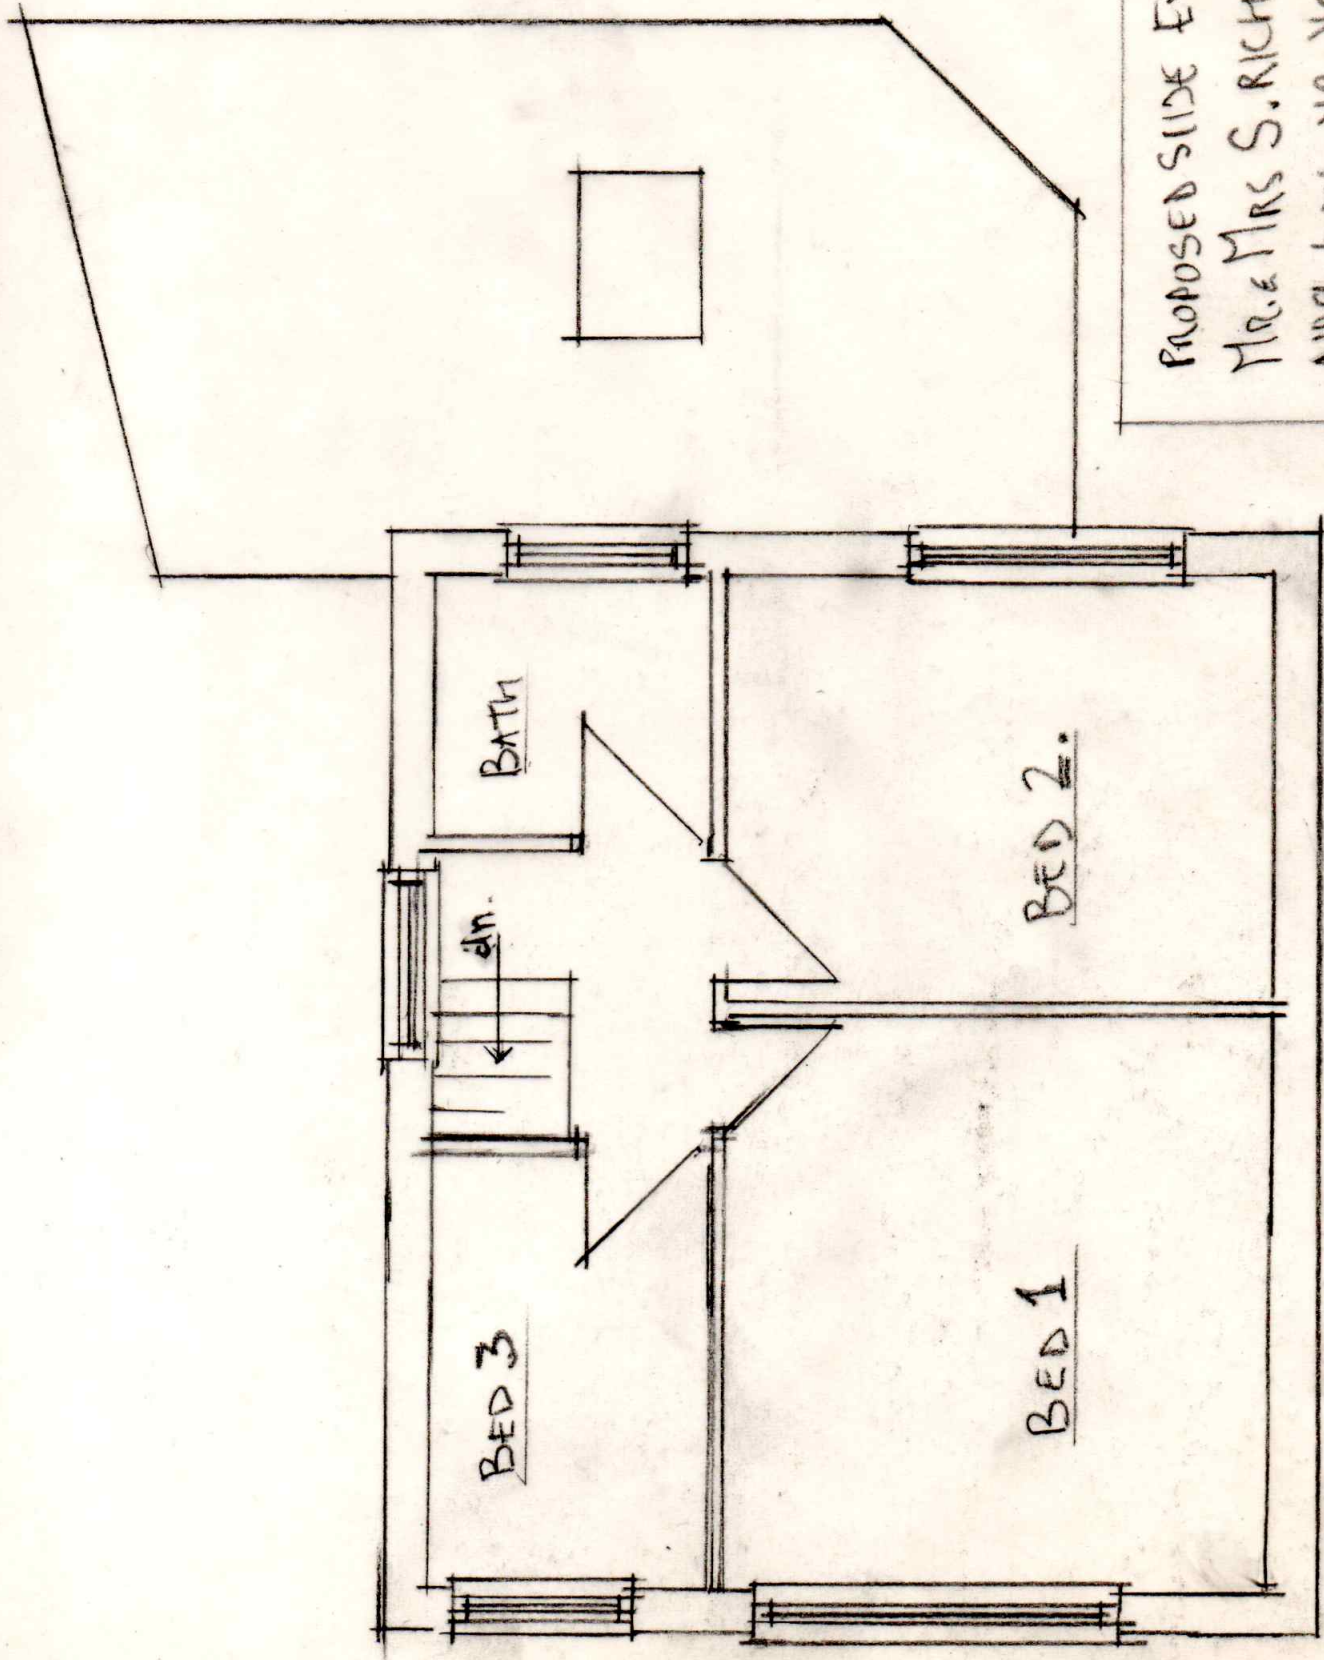


PROPOSED SIDE EXTENSION for
 MR. & MRS S. RICHARDS,
 NO 9 LON-YR-YSGOL, RHOS
 PONTAFAW, SAG 3EE

Plan No 3

EXISTING & FIRST FLOOR PLAN SCALE 1/100 @ A4.

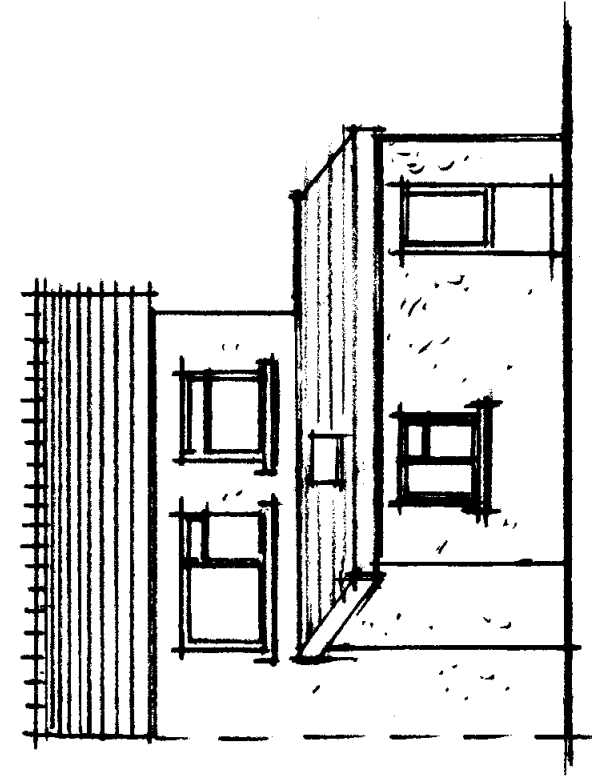


REAR (SW) ELEVATION

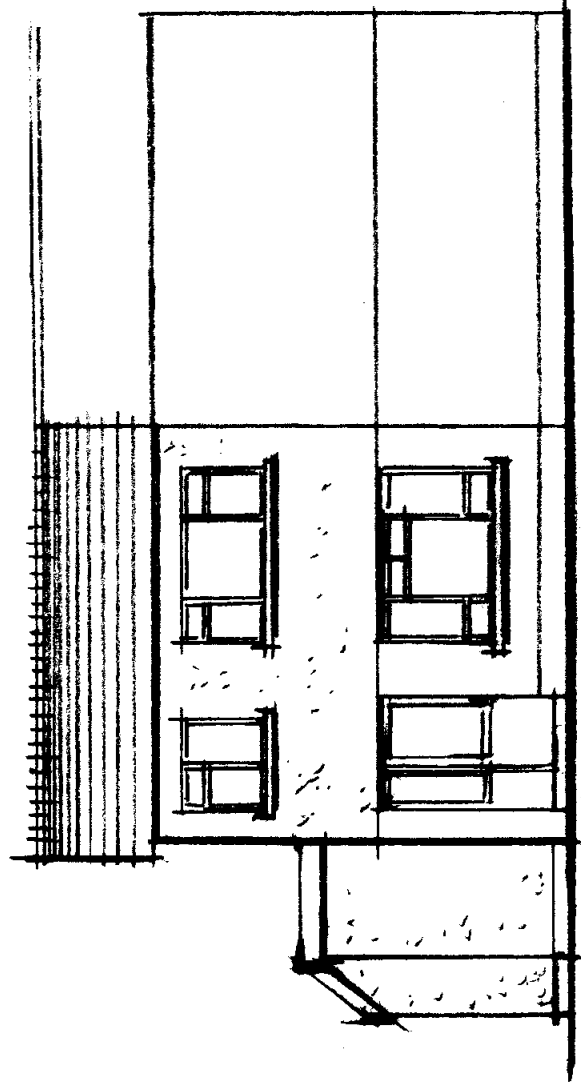

FRONT (NE) ELEVATION

SCALE 1/100 @ A4


"AS EXISTING" ELEVATIONS

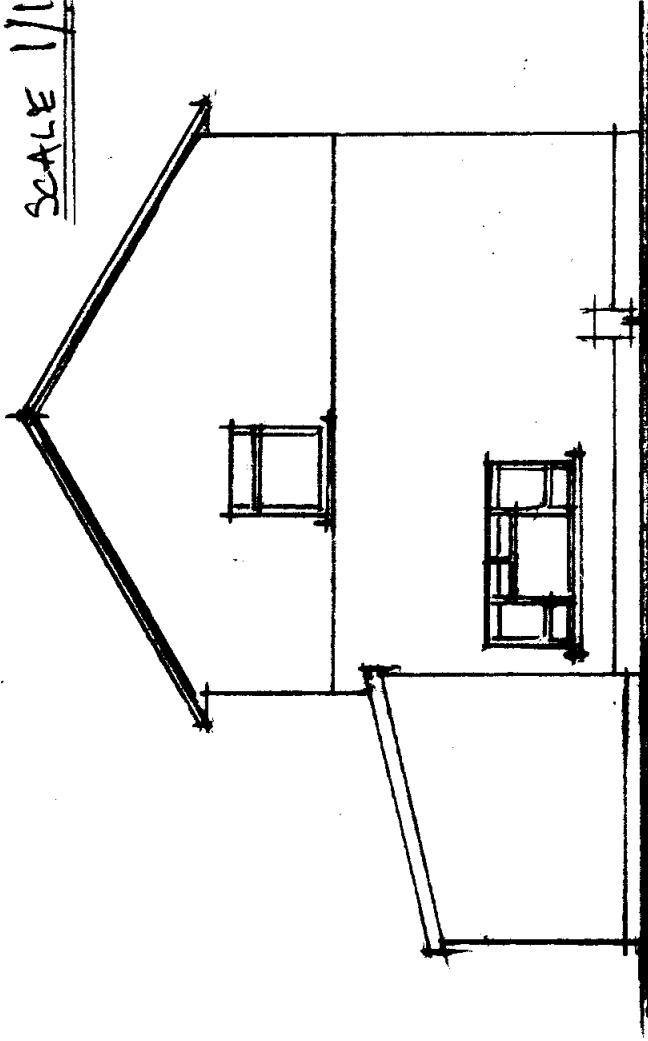

SIDE (SE) ELEVATION

PROPOSED SIDE EXTENSION
MR & MRS. S. RICHARDS @
NO. 4, LON-YR-YSCAPL, RHOS
PONTARDAWE, SA8 3EE

Draw No. 4.

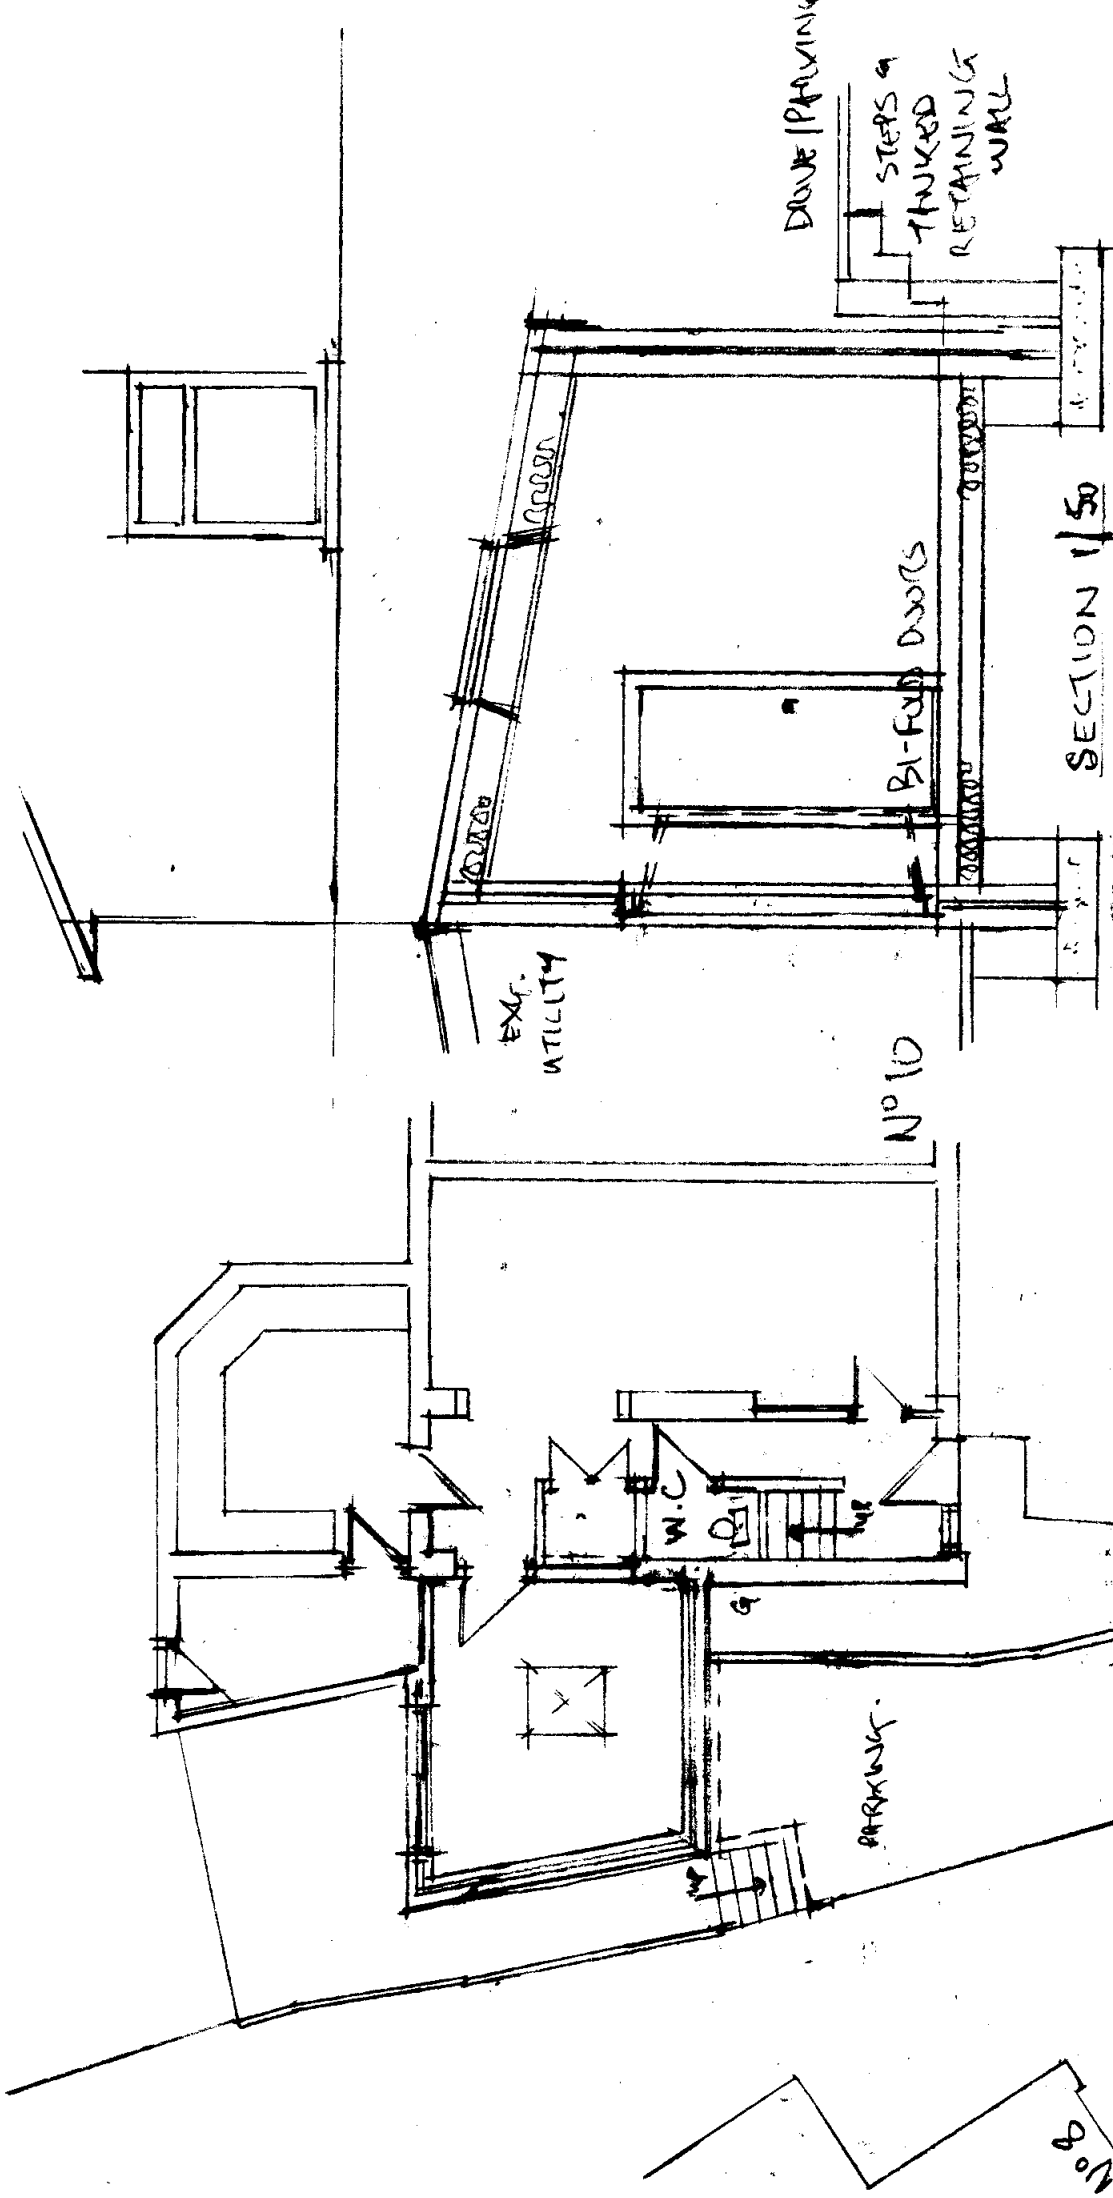


'AS PROPOSED'

PROPOSED SIDE EXTENSION for
 Mr & Mrs S. RICHARDS.
 NO 9 LON-VA-YSGO, RHOS
 PONTAWE, SA8 5EE.

LAYOUT PLAN ~ 1/100 @ A4


Draw No 5.

Nº 3.

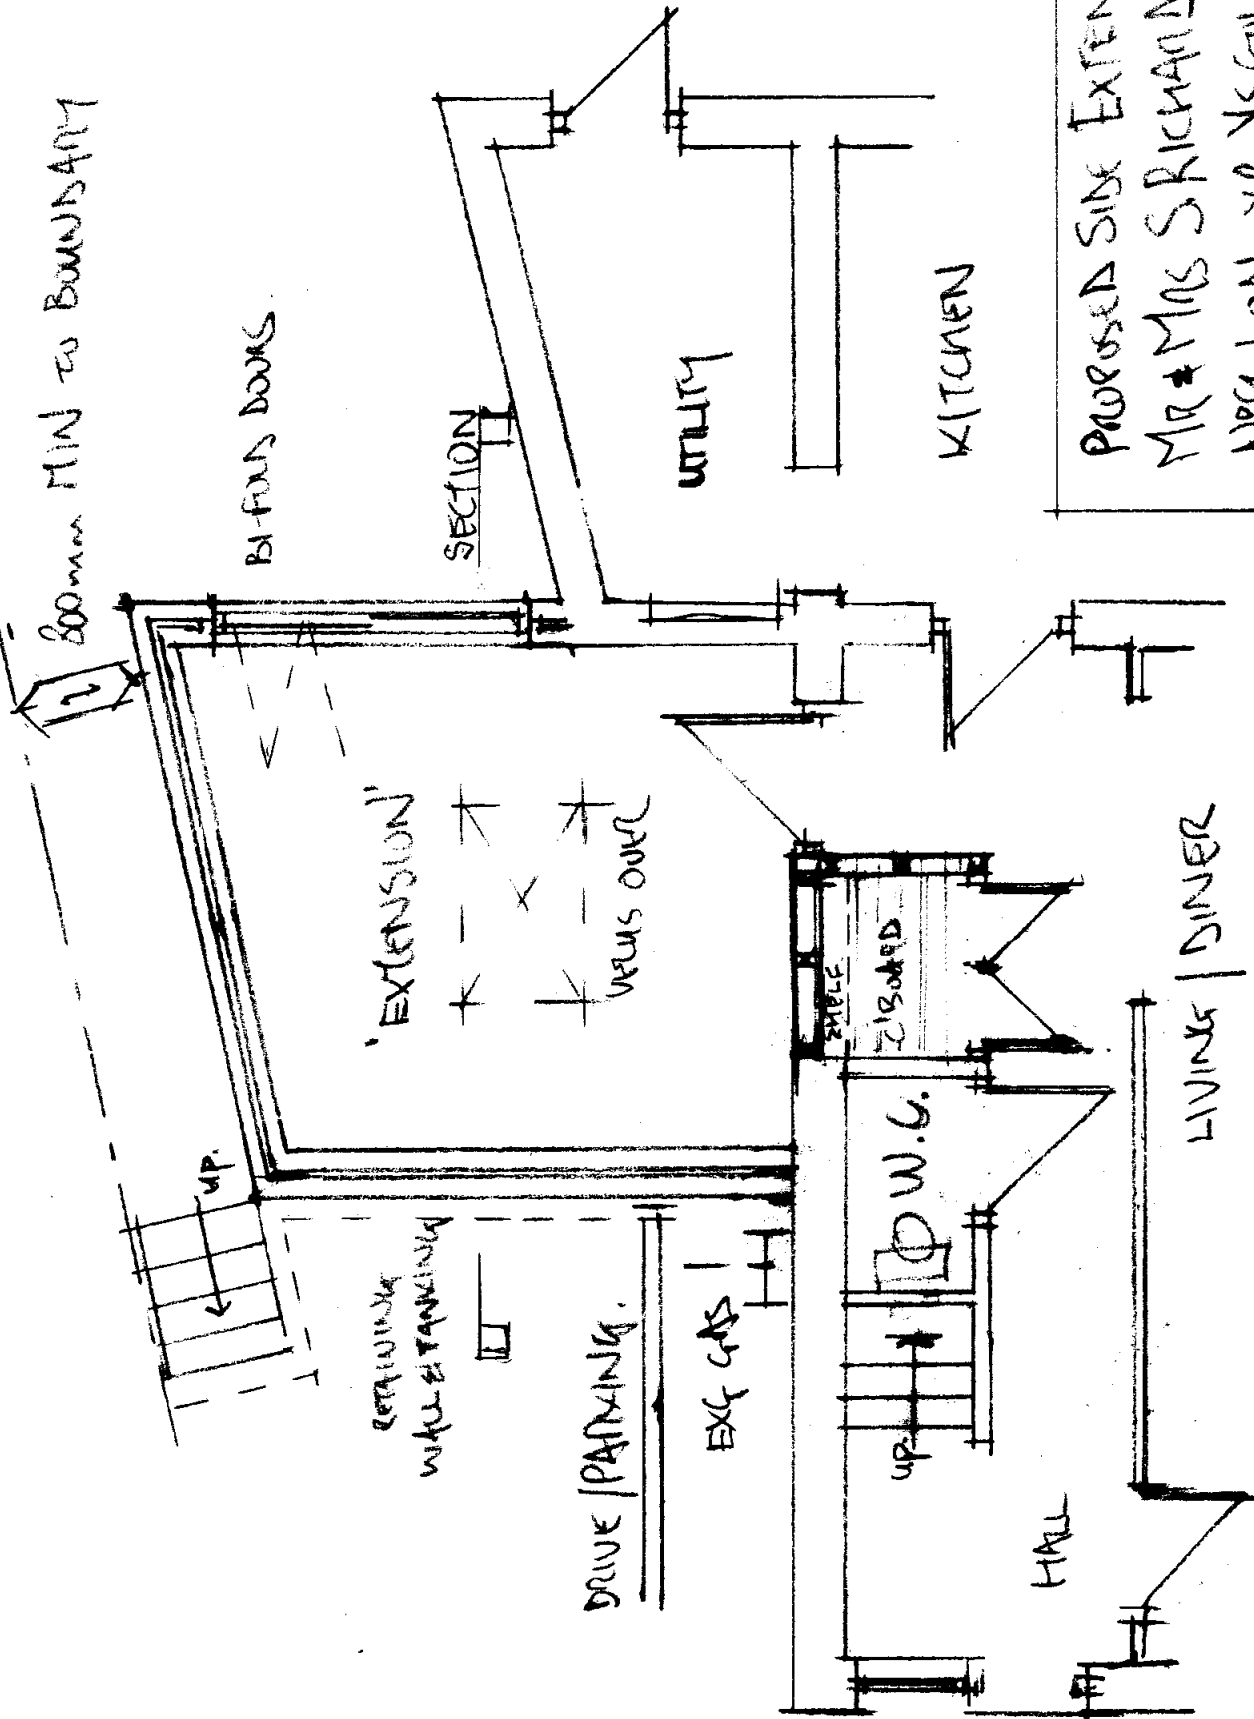


PROPOSED SIDE EXTENSION for
MR & MRS S RICHARDS @
Nº 9 LON-YR-YSGUL, RHOS
PONTDAWE. SA8 3EE

Draw Nº 6

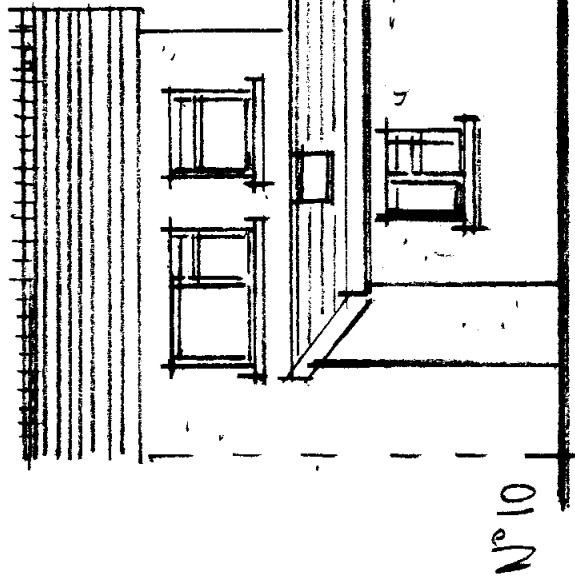


REAR (SW) ELEVATION

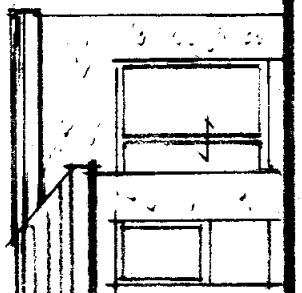

FRONT (NE) ELEVATION

SCALE 1/100 @ A4

'AS PROPOSED' ELEVATIONS.

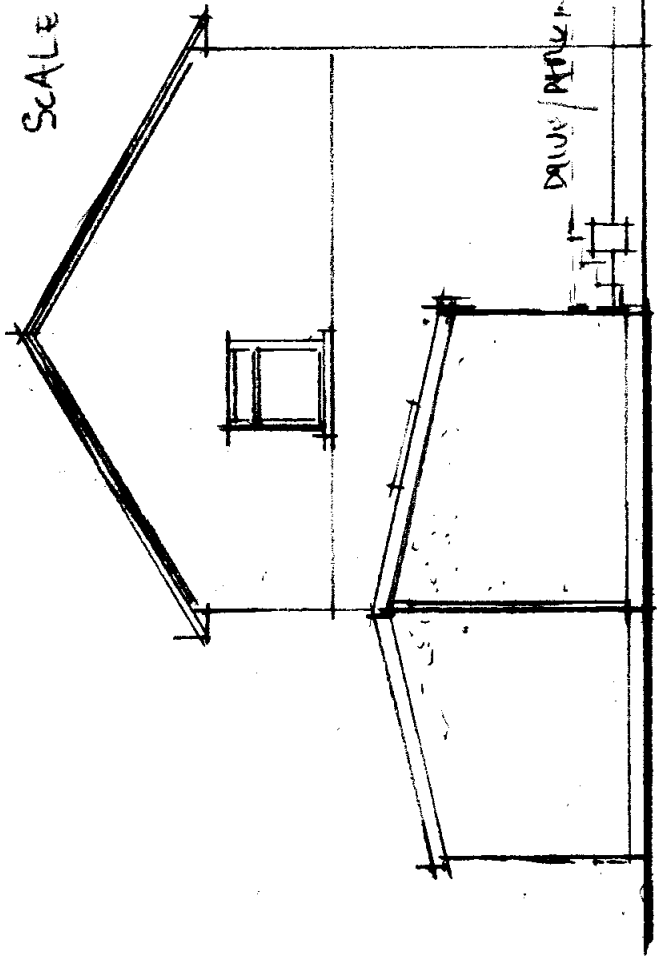

SIDE (SE) ELEVATION.

PROPOSED SIDE EXTENSION,
MRS S. RICHARDS @
NO 9 LON-YN-YSGOL, RHOS
PONTADAWNE SA8 3EE
DWG. NO 7