






proposed front elevation

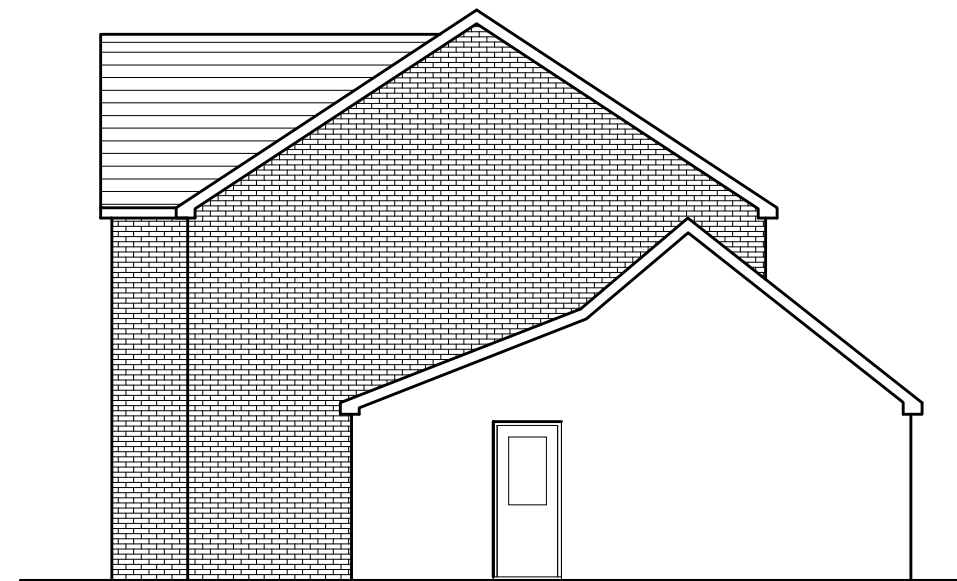

proposed side elevation

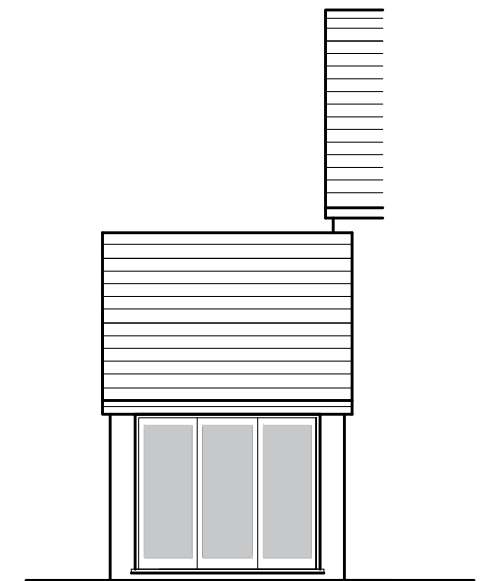

proposed rear elevation

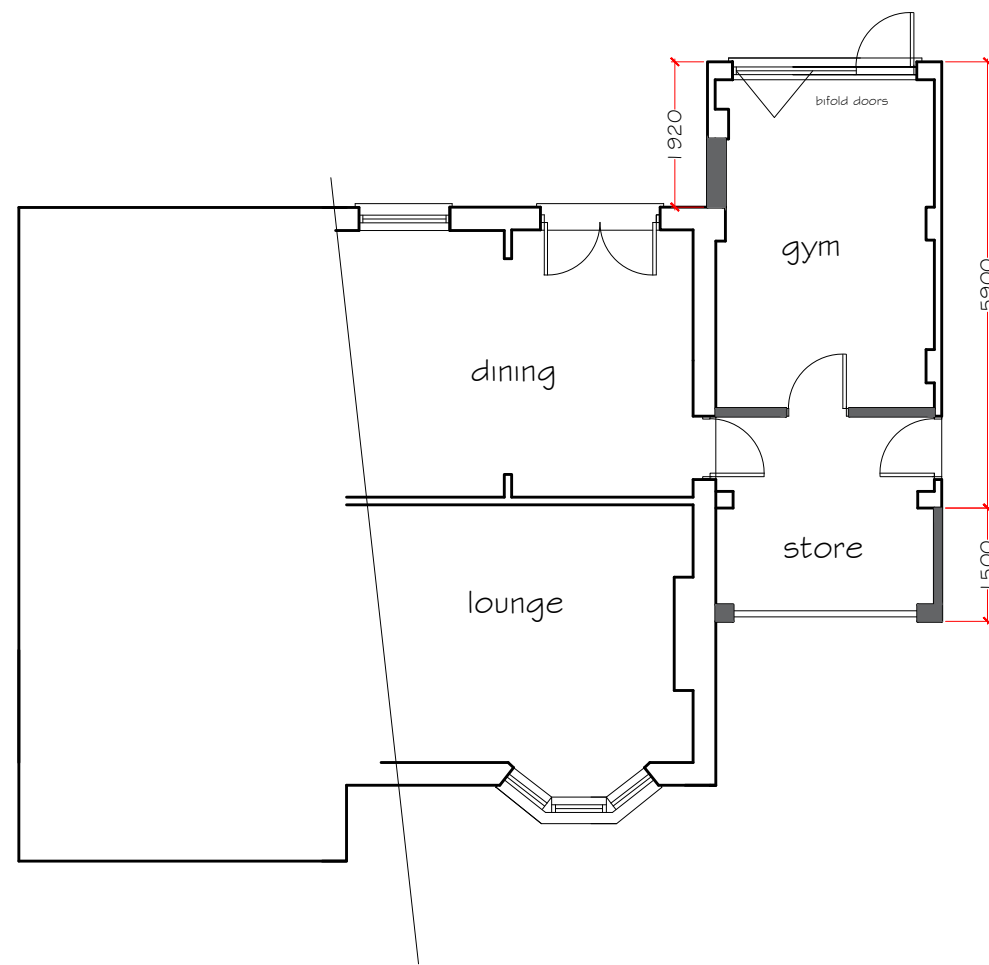

part ground floor - proposed

Proposed Materials & Finishes
 concrete tiles to match main roof
 PVCu fascia, soffit and barge boards.
 PVCu rainwater goods
 Walls facework and render to match
 Windows & doors double glazed PVCu units

PETER JONES
 TALBOT DESIGN SERVICES
 mobile: 07817538014
 email: jonespeter177@gmail.com

project title
 Proposed garage extension
 and conversion to gym and store
 25 Parc Pencynnor
 Neath

drawing title
 proposed elevations

date June 2020 scale 1:100
 drawing No 25PP- 02