


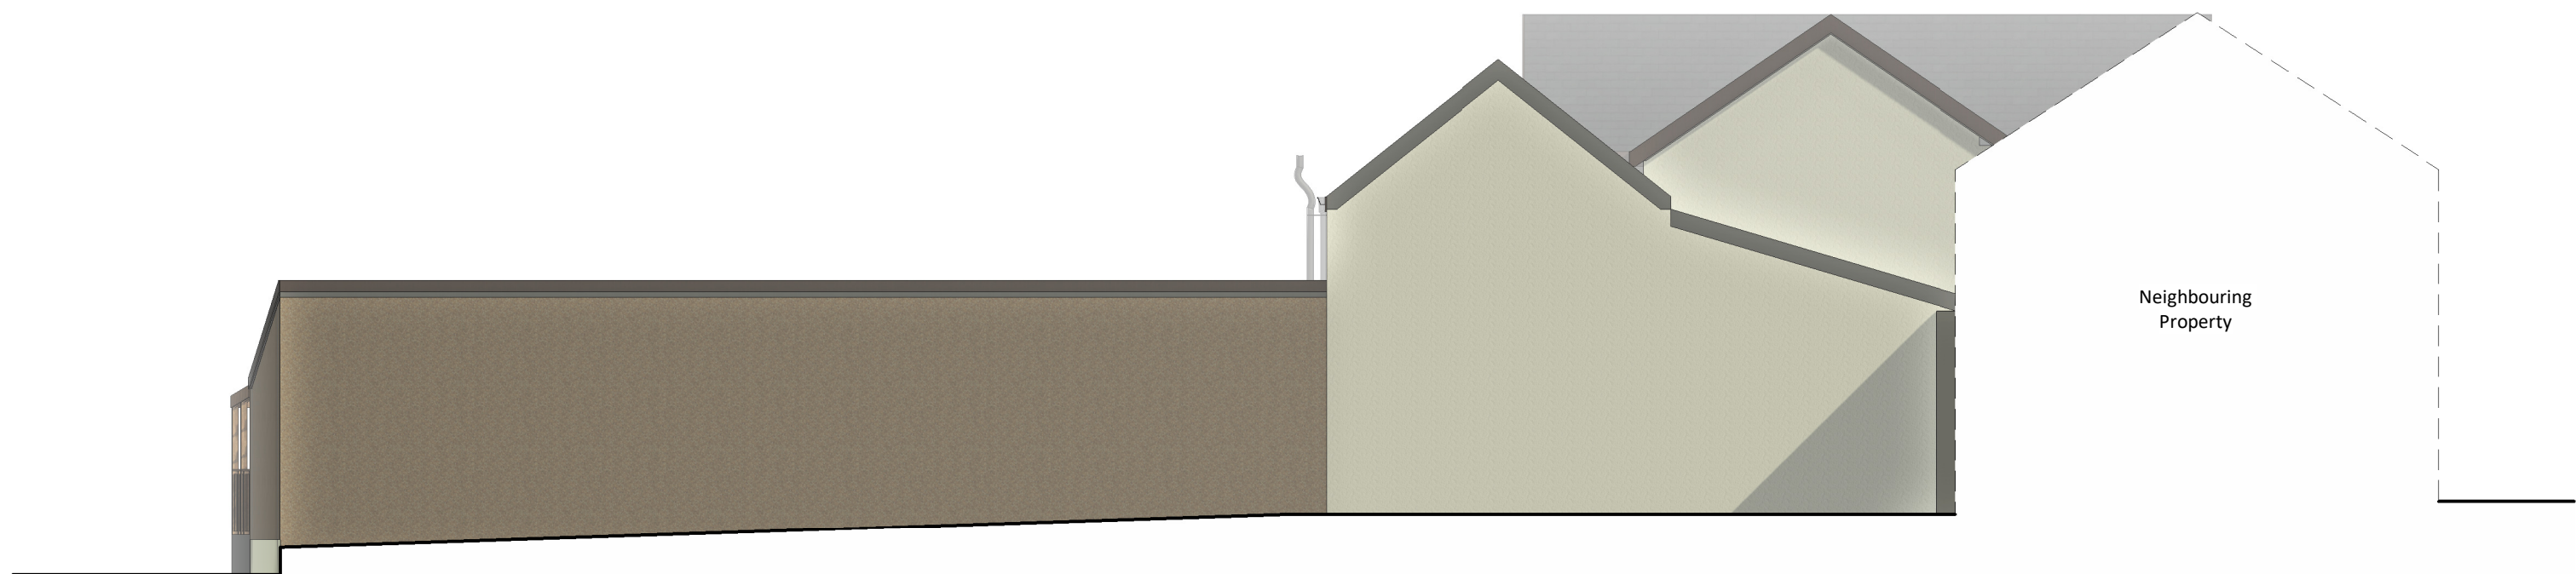

North Elevation



South Elevation

darkin
architects


drawing on
experience

www.darkinarchitects.com

02921 197 196
143 Clifton Street, Cardiff, CF24 1LZ

01554 778 730
16 Queen Victoria Road, SA15 2TL

RIBA

 

Chartered Practice

THIS DRAWING IS THE COPYRIGHT OF DARKIN ARCHITECTS AND MAY NOT BE COPIED, ALTERED OR REPRODUCED IN ANY FORM OR PASSED TO A THIRD PARTY WITHOUT THEIR CONSENT. DIMENSIONS MUST BE CHECKED AND VERIFIED ON SITE AND ANY DISCREPANCIES SHOULD BE REPORTED TO THE ARCHITECT. THIS DRAWING MUST NOT BE SCALED AND SHOULD BE READ IN CONJUNCTION WITH ALL OTHER CONSULTANT'S DRAWINGS. IF IN DOUBT ASK FOR CONFIRMATION.

NOTES

Rev	Description	By	Date
A	Plans Amended	JDH	15.01.2020

CLIENT:

Tawe Property LTD

PROJECT

Commercial Reurbishment

PROJECT ADDRESS

Vaughan Arms, Commercial St,
Resolven, SA11 4NA

DRAWING TITLE

Existing Side Elevations

DRAWN BY	CHECKED BY	© Copyright
SJC	TOM	Darkin Architects 2020
PROJECT REF	SCALE	PAPER SIZE
RC196	1 : 100	A2
DRAWING	REVISION	DATE
302	A	17.01.2020