





Existing Front Elevation Scale 1:100 (A3)

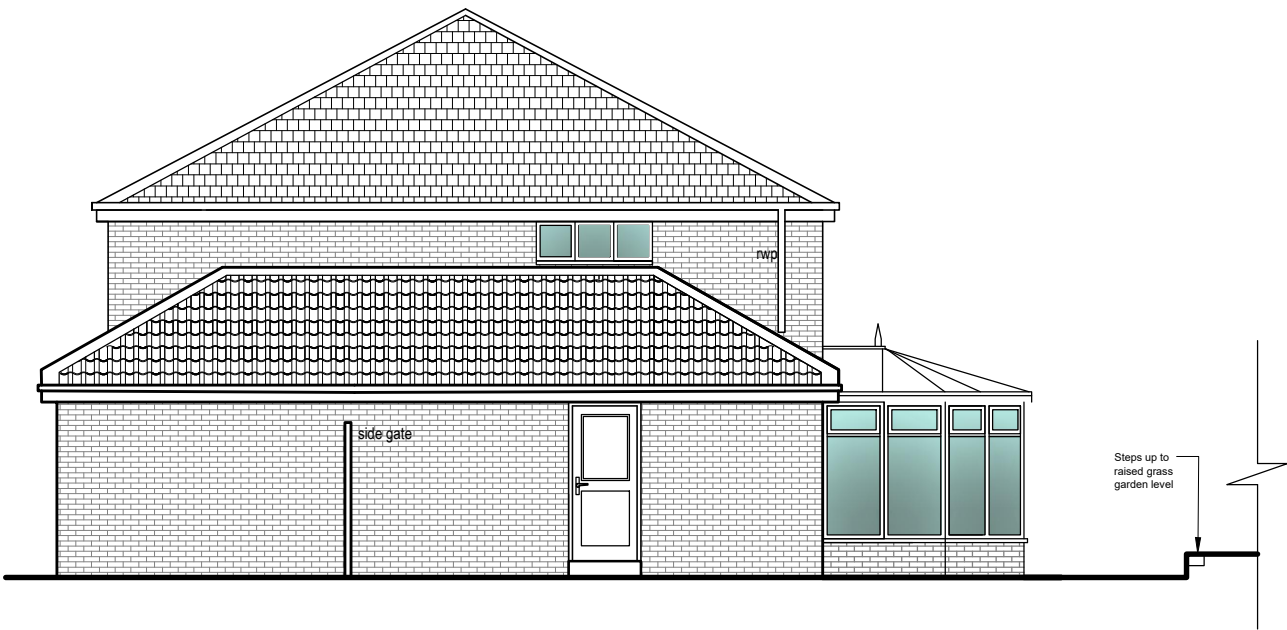

Existing RH Side Elevation Scale 1:100 (A3)



Existing Rear Elevation Scale 1:100 (A3)

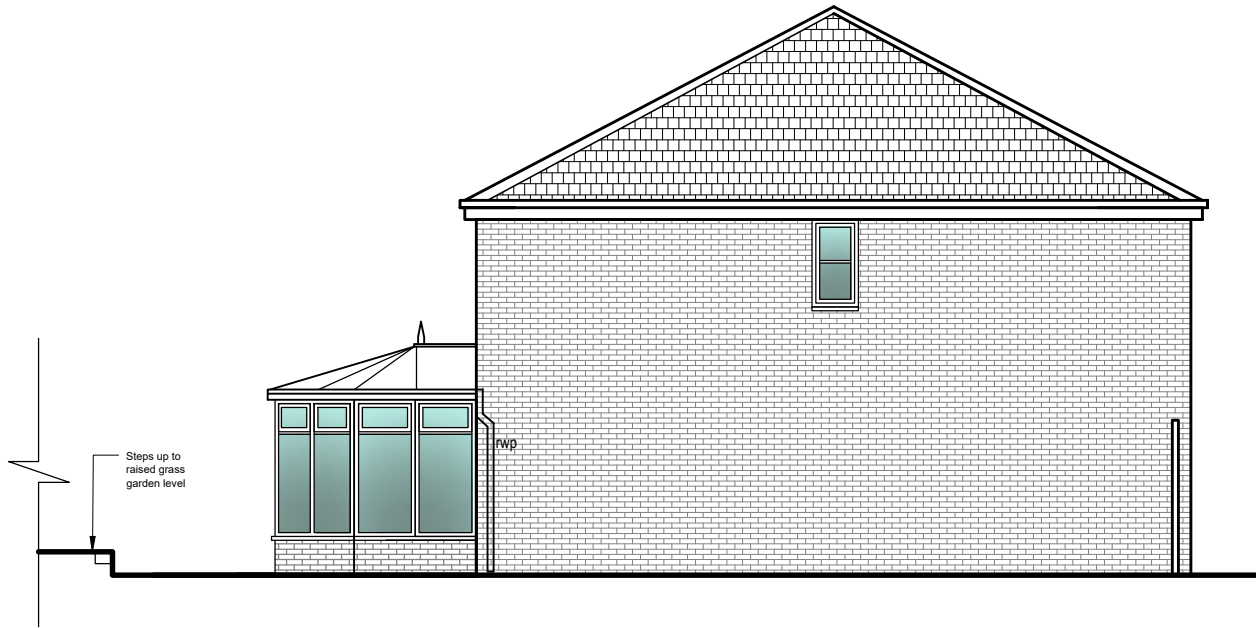

Existing LH Side Elevation Scale 1:100 (A3)

NOTE:

The Contractor is to check and verify all building and site dimensions, levels and sewer invert levels at connection points before work starts.

This drawing must be read with and checked against any structural or other specialist drawings provided.

The Contractor is to comply in all respects with the current Building Regulations whether or not specifically stated on these drawings.

This drawing is not intended to show details of foundation or ground conditions. Each area of ground relied upon to support the structure depicted must be investigated by the Contractor and suitable methods of foundation be provided.

© This drawing remains the Copyright of AR Design

Rev	By	Date

AR DESIGN
5 Queens Road
Skewen
SA10 6UH
Tel: 07853169142

SITE ADDRESS:
**65 Millrace
Neath Abbey
SA10 7FL**

DRAWING TITLE:
Existing External Elevations

	DRAWN BY: AR	SCALE: A3@ 1:100	DATE: May 20
ArchDesigner	SYSTEM PROJECT NUMBER: -	DRWG NO: 02	REVISION: -