






Existing Front Elevation Scale 1:100 (A3)

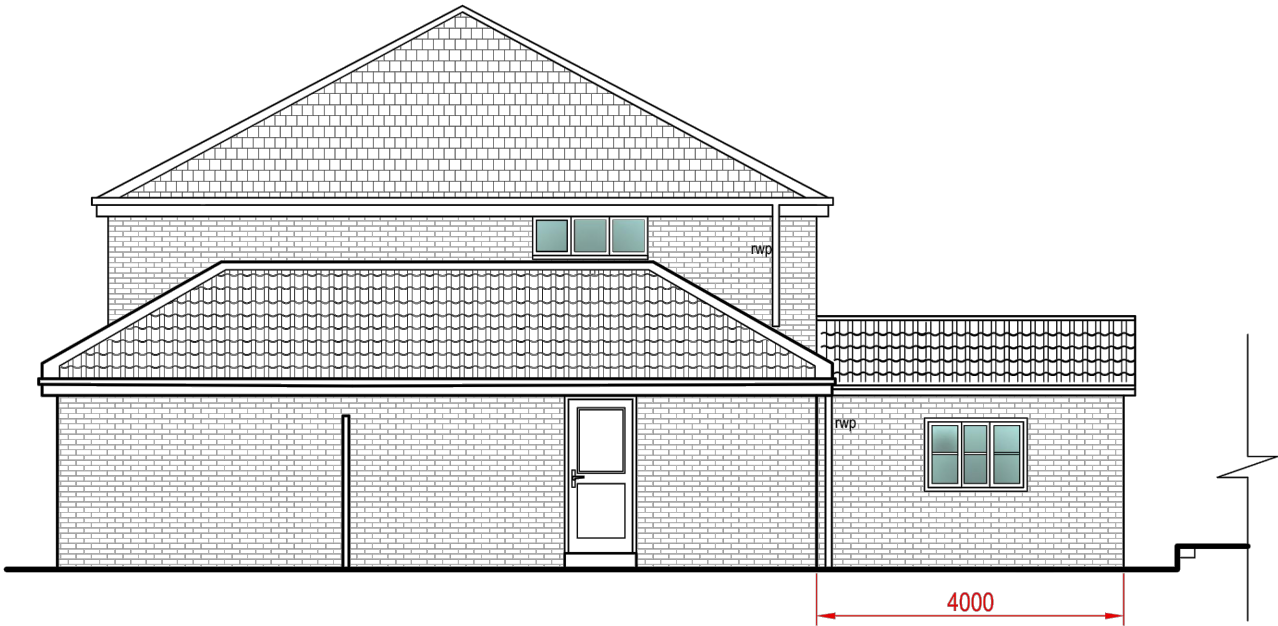

Proposed RH Side Elevation Scale 1:100 (A3)

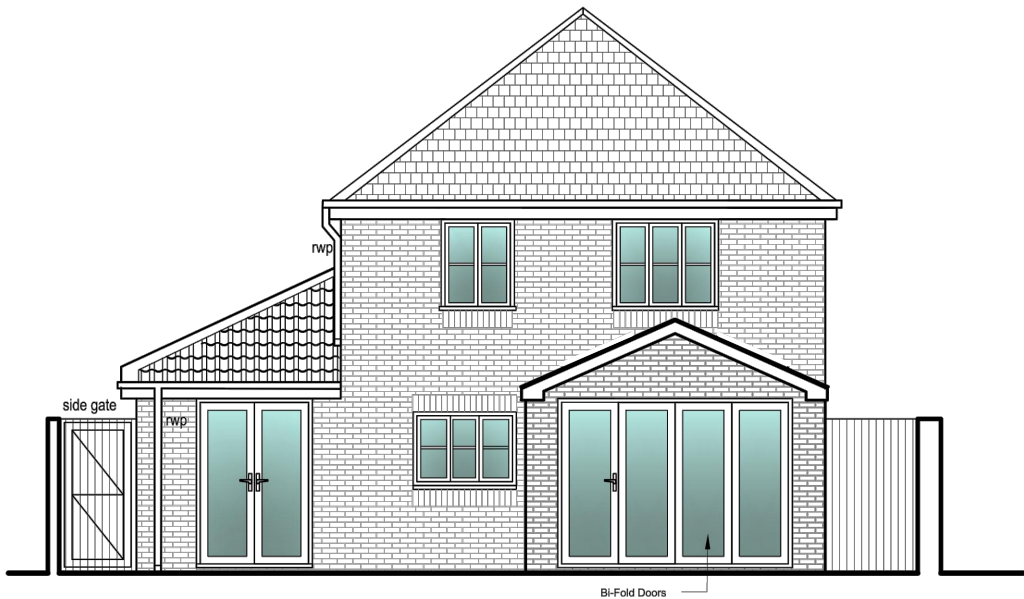

Proposed Rear Elevation Scale 1:100 (A3)

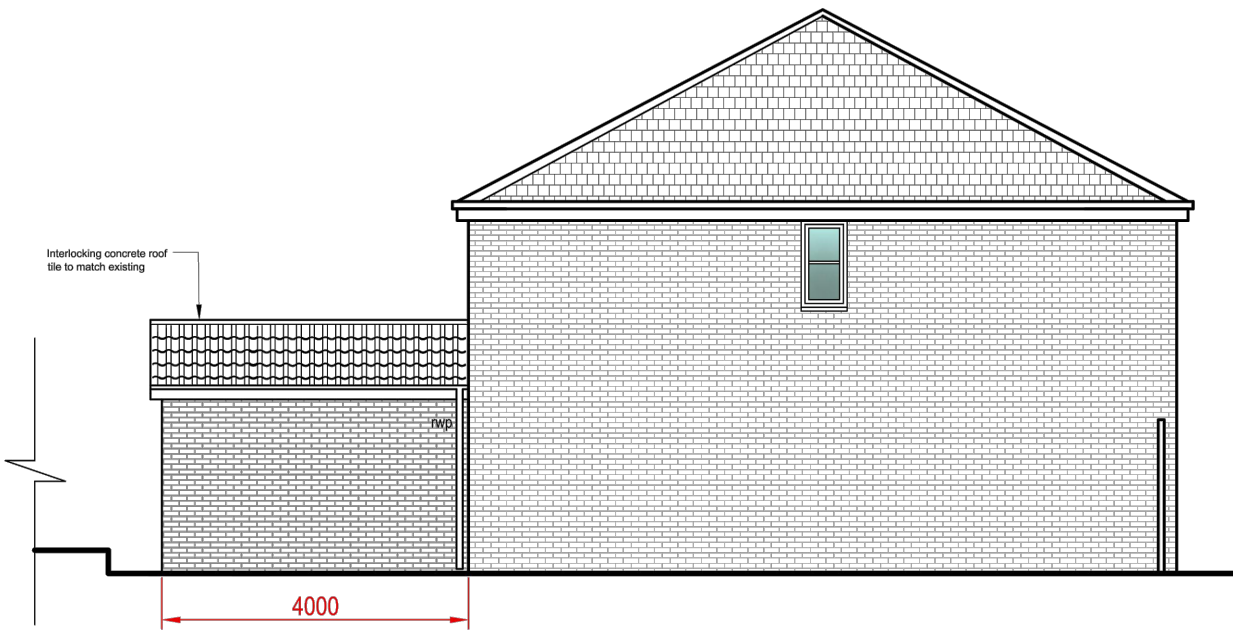

Proposed LH Side Elevation Scale 1:100 (A3)

NOTE:

The Contractor is to check and verify all building and site dimensions, levels and sewer invert levels at connection points before work starts.

This drawing must be read with and checked against any structural or other specialist drawings provided.

The Contractor is to comply in all respects with the current Building Regulations whether or not specifically stated on these drawings.

This drawing is not intended to show details of foundation or ground conditions. Each area of ground relied upon to support the structure depicted must be investigated by the Contractor and suitable methods of foundation be provided.

© This drawing remains the Copyright of AR Design

Rev.		By	Date

AR DESIGN

5 Queens Road
Skewen
SA10 6UH
Tel: 07853169142

SITE ADDRESS:

65 Millrace
Neath Abbey
SA10 7FL

DRAWING TITLE:

Proposed External Elevations

	DRAWN BY: AR	SCALE: A3@ 1:100	DATE: June 20
Arch/Designer EBM	EBM SYSTEM PROJECT NUMBER: -	DRWG NO: 02	REVISION: -