


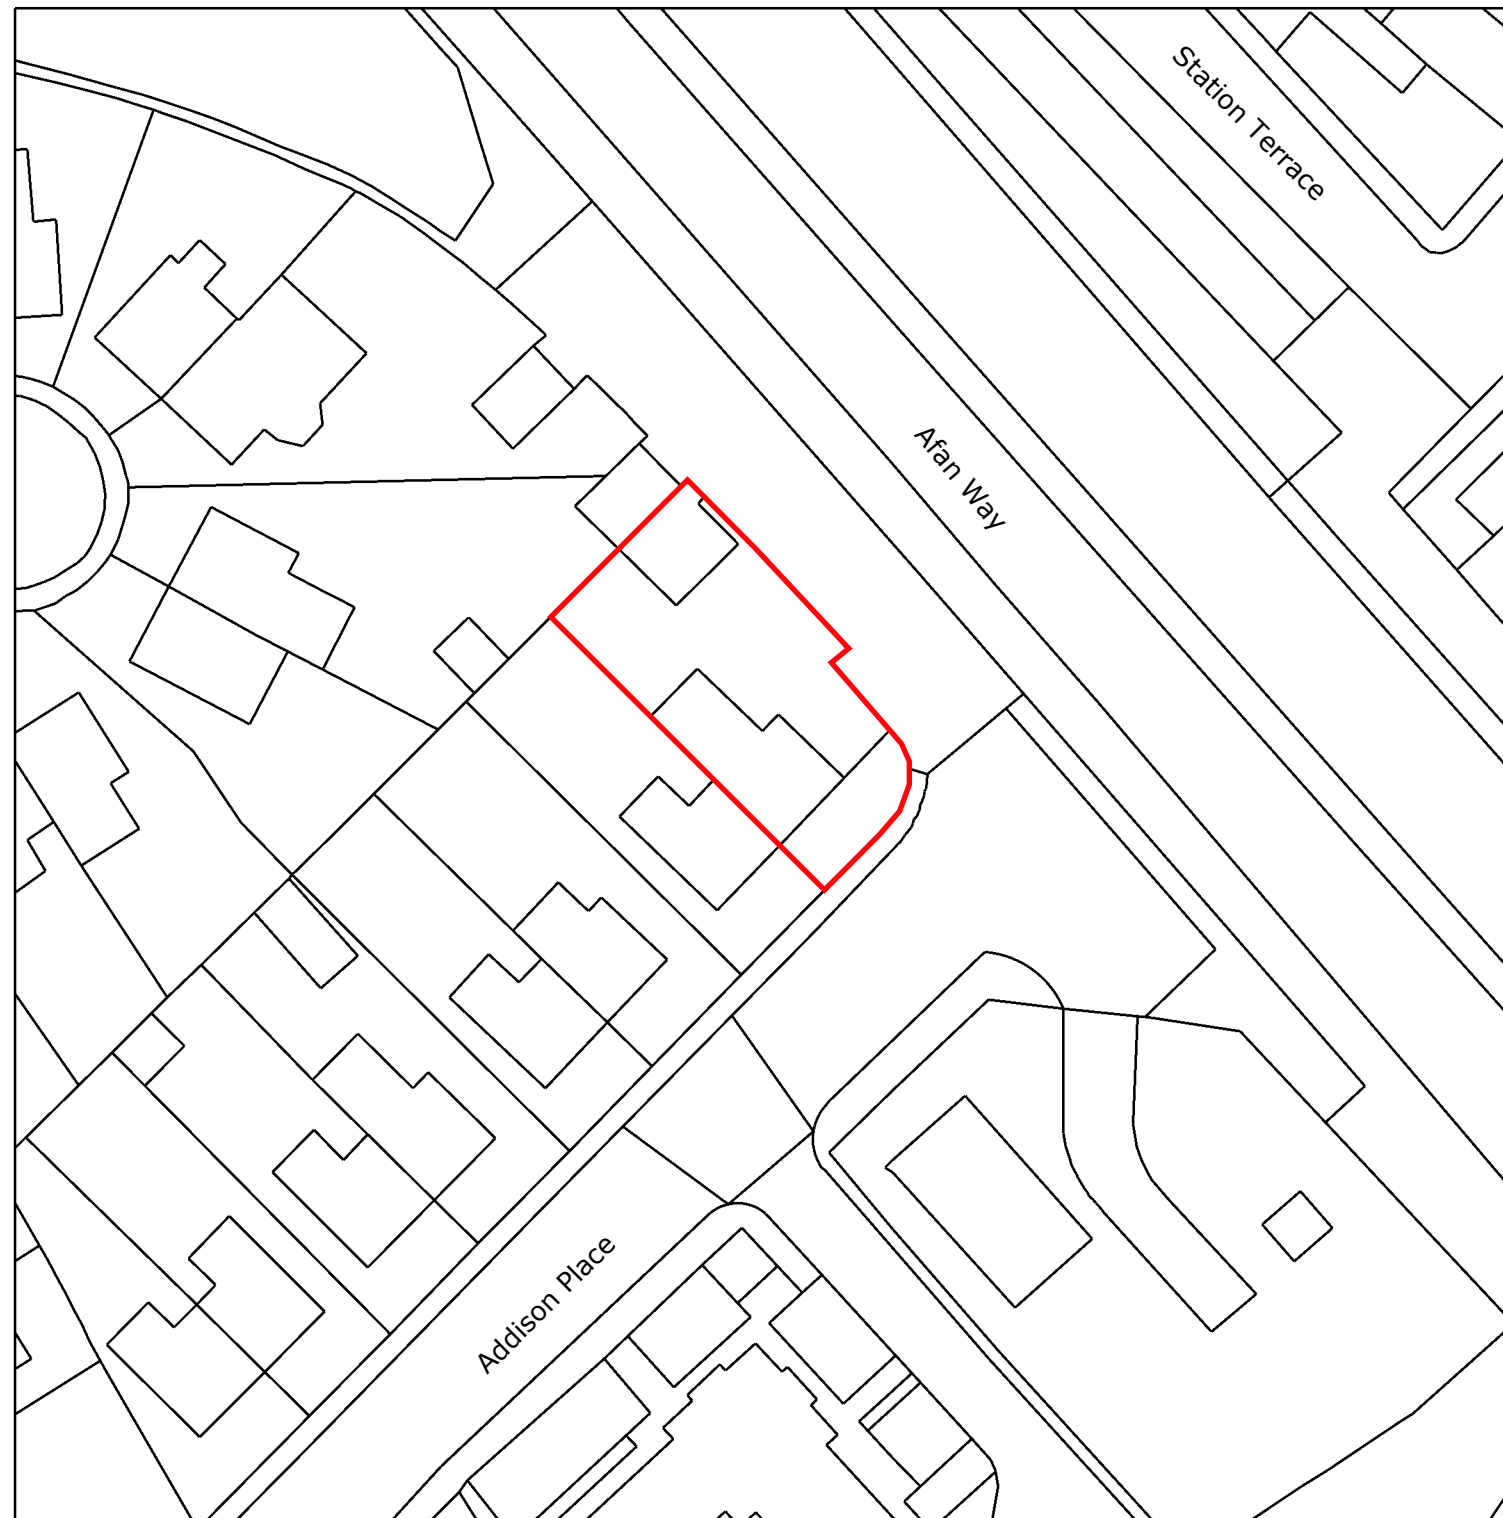

SPECIALIST TOWN
PLANNING SERVICES

33 JAMES STREET
PORT TALBOT
SA13 1AW
WALES

T: 07810 810910
E: info@alphapd.co.uk
W: www.alphapd.co.uk

SITE LOCATION PLAN


PROJECT DETAILS
PLANNING APPLICATION
1 ADDISON PLACE
PORT TALBOT
NEATH PORT TALBOT
SA12 6HQ

JOB No. 2020003DA
DRAWING No. 01
SCALE 1:500 @A3
DATE 20/05/2020
DRAWER James Banks AssocRTPI
LPA REFERENCE N/A





**ALPHA PLANNING
& DEVELOPMENT**




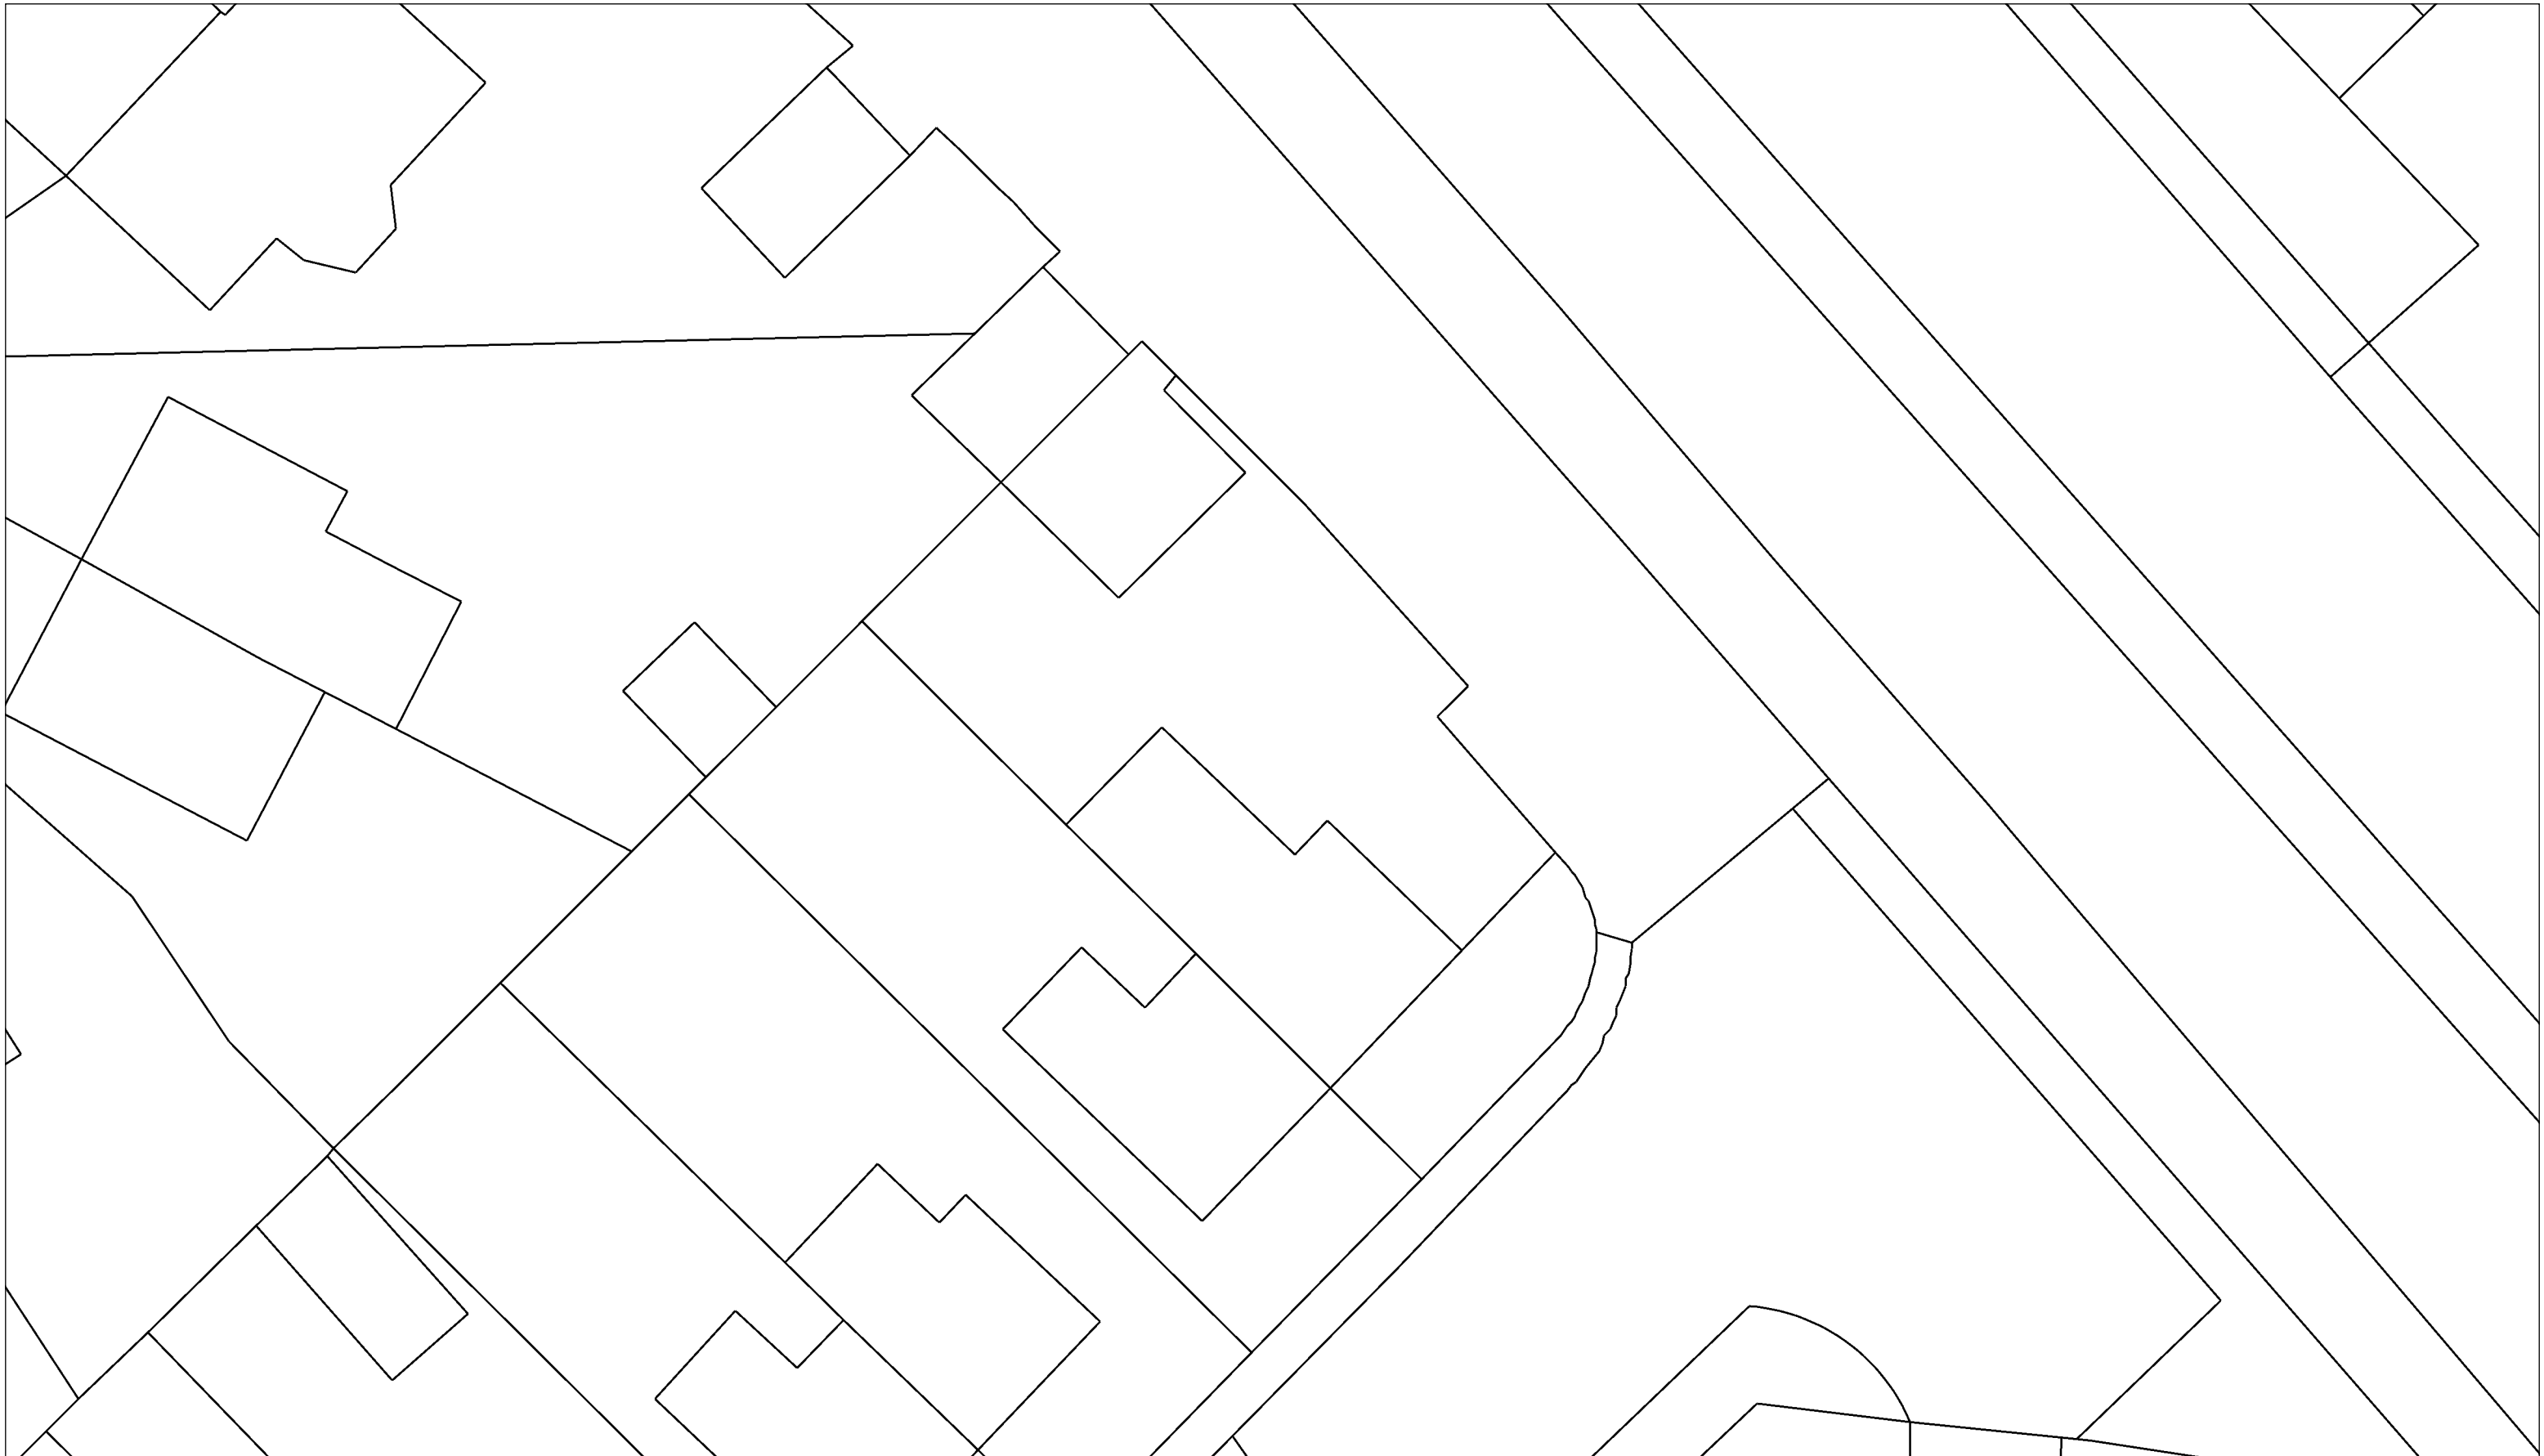


 ALPHA PLANNING & DEVELOPMENT	SPECIALIST TOWN PLANNING SERVICES 33 JAMES STREET PORT TALBOT SA13 1AW WALES T:07810 810910 E: info:alphapd.co.uk W: www.alphapd.co.uk	EXISTING BLOCK PLAN <table border="0"><tr><td>PROJECT DETAILS</td><td>JOB No. 2020003DA</td></tr><tr><td>PLANNING APPLICATION</td><td>DRAWING No. 02</td></tr><tr><td>1 ADDISON PLACE</td><td>SCALE 1:200 @A3</td></tr><tr><td>PORT TALBOT</td><td>DATE 30/05/2020</td></tr><tr><td>NEATH PORT TALBOT</td><td>DRAWER James Banks AssocRTPI</td></tr><tr><td>SA12 6HQ</td><td>LPA REFERENCE N/A</td></tr></table>	PROJECT DETAILS	JOB No. 2020003DA	PLANNING APPLICATION	DRAWING No. 02	1 ADDISON PLACE	SCALE 1:200 @A3	PORT TALBOT	DATE 30/05/2020	NEATH PORT TALBOT	DRAWER James Banks AssocRTPI	SA12 6HQ	LPA REFERENCE N/A	
PROJECT DETAILS	JOB No. 2020003DA														
PLANNING APPLICATION	DRAWING No. 02														
1 ADDISON PLACE	SCALE 1:200 @A3														
PORT TALBOT	DATE 30/05/2020														
NEATH PORT TALBOT	DRAWER James Banks AssocRTPI														
SA12 6HQ	LPA REFERENCE N/A														

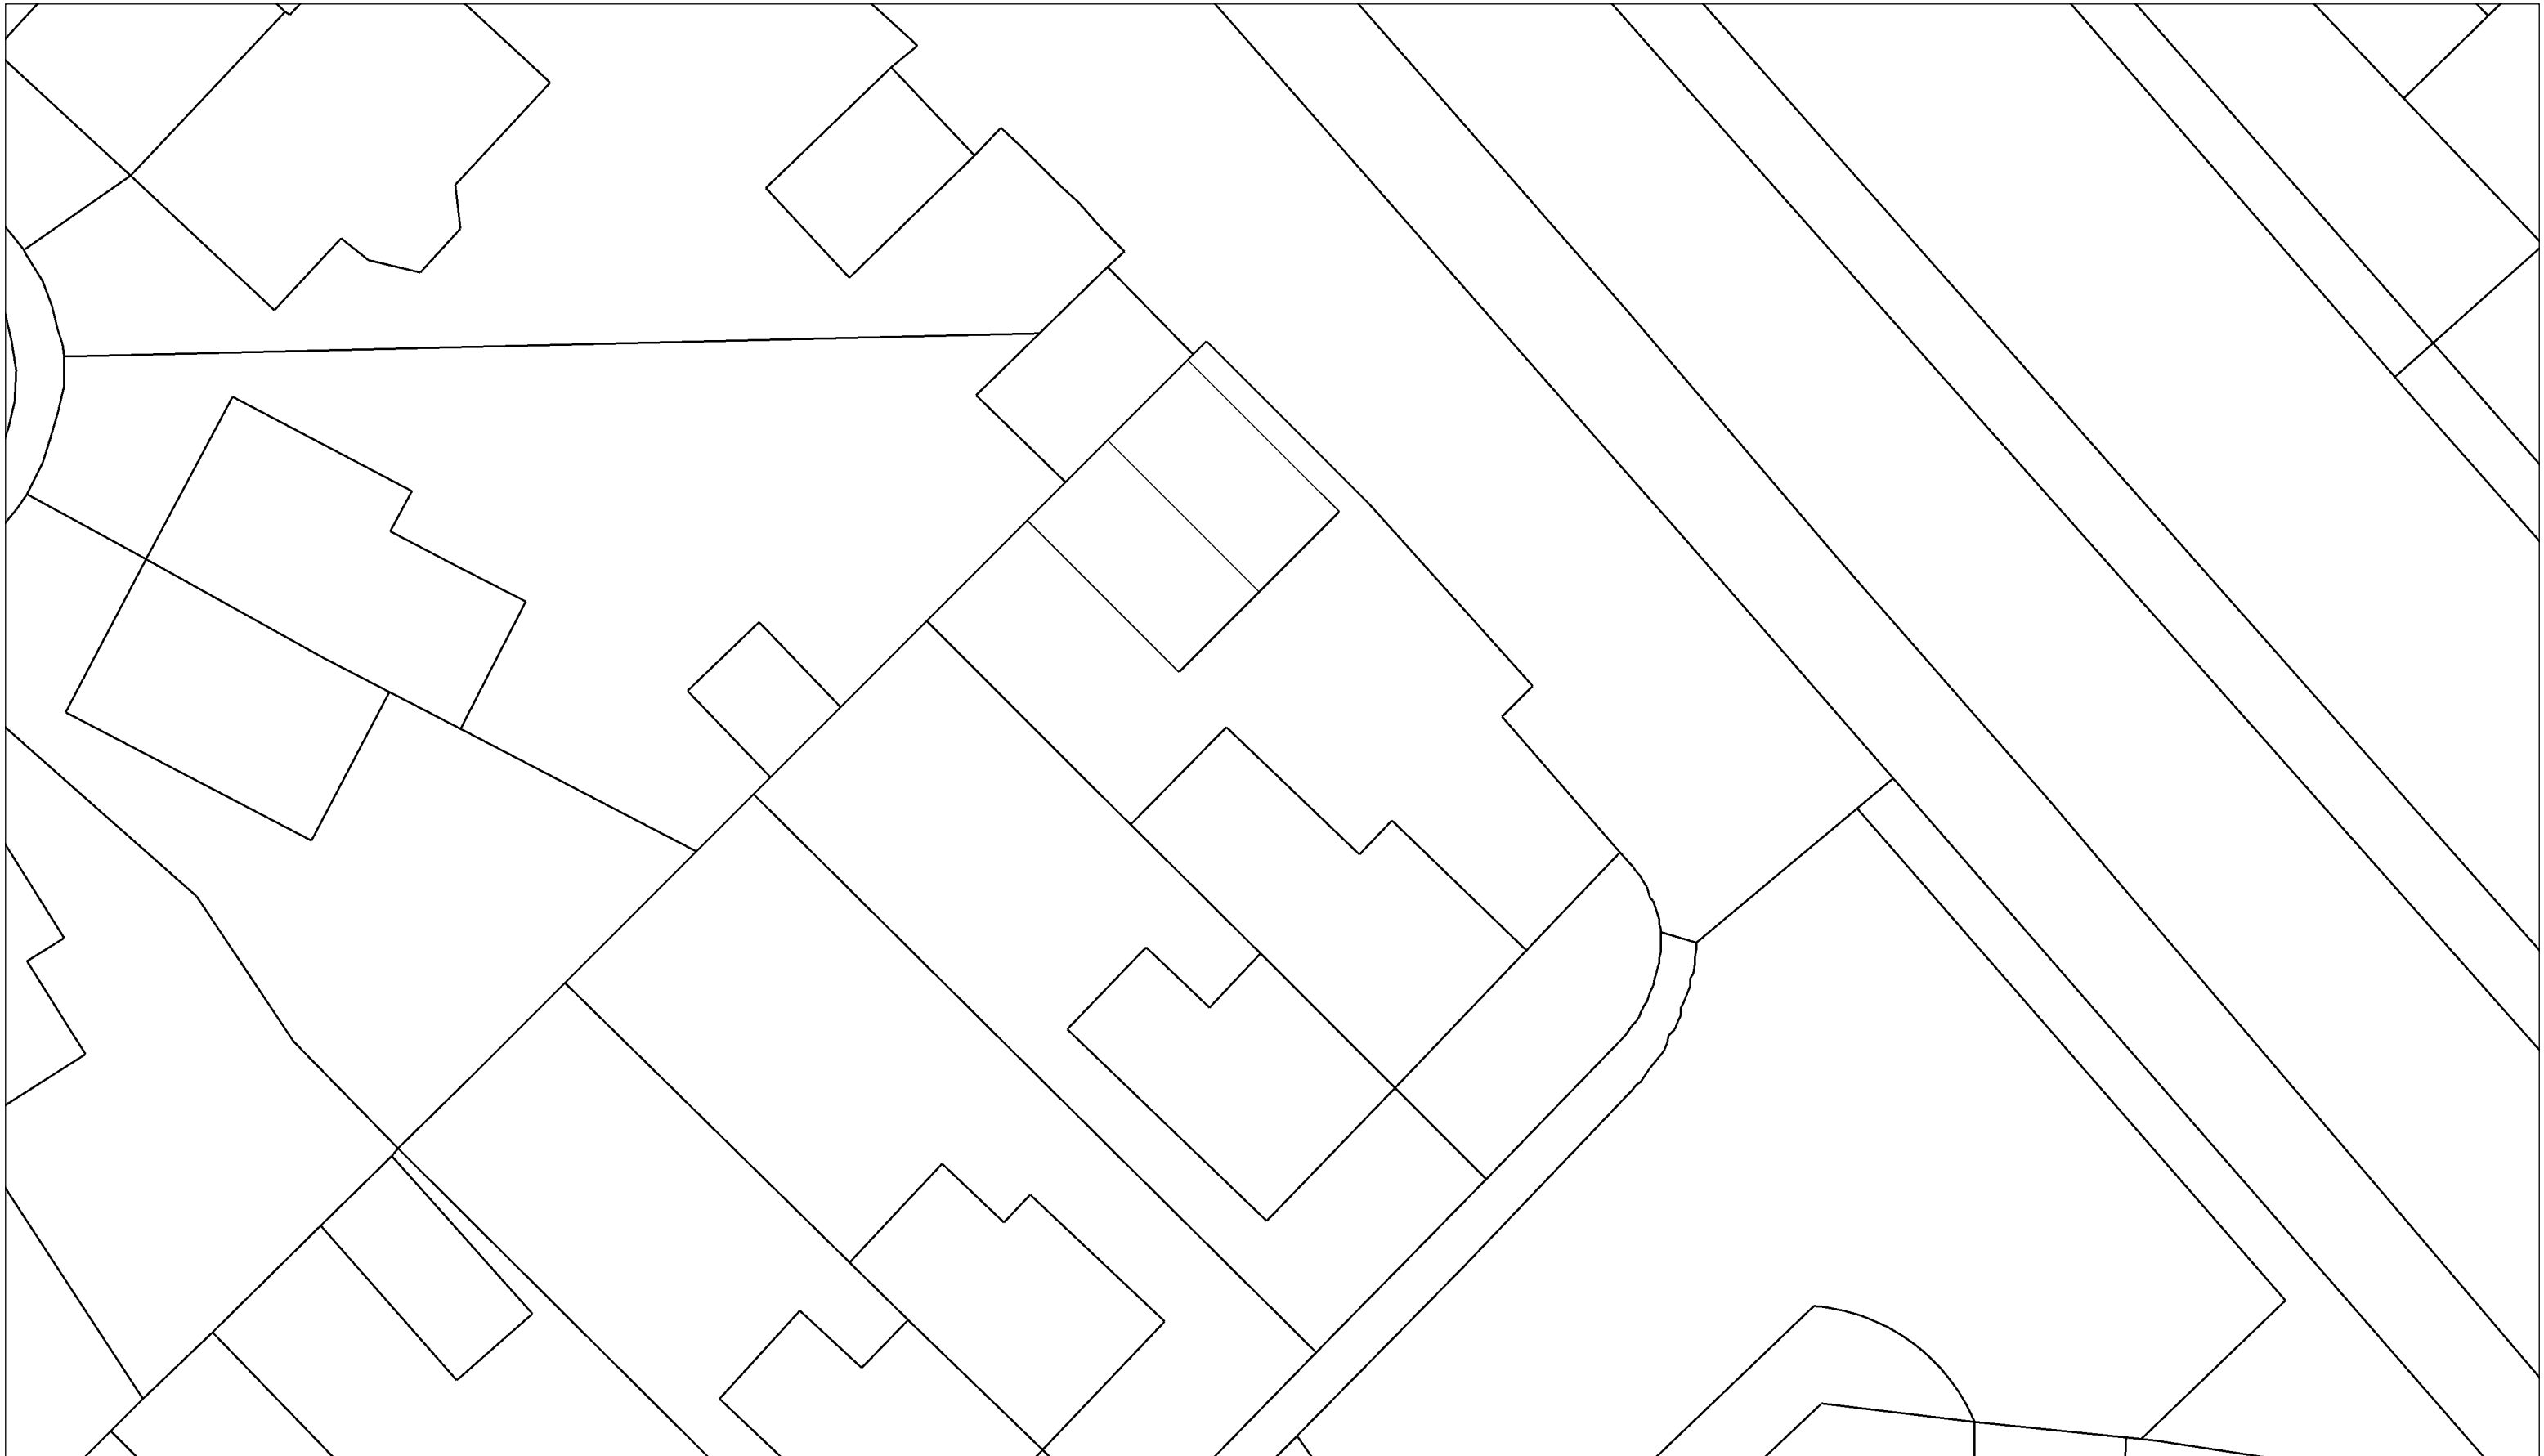

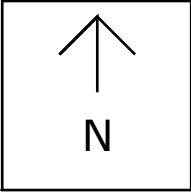
 ALPHA PLANNING & DEVELOPMENT	SPECIALIST TOWN PLANNING SERVICES 33 JAMES STREET PORT TALBOT SA13 1AW WALES T:07810 810910 E: info:alphapd.co.uk W: www.alphapd.co.uk	PROPOSED BLOCK PLAN <table border="0"><tr><td>PROJECT DETAILS</td><td>JOB No. 2020003DA</td></tr><tr><td>PLANNING APPLICATION</td><td>DRAWING No. 03</td></tr><tr><td>1 ADDISON PLACE</td><td>SCALE 1:200 @A3</td></tr><tr><td>PORT TALBOT</td><td>DATE 30/05/2020</td></tr><tr><td>NEATH PORT TALBOT</td><td>DRAWER James Banks AssocRTPI</td></tr><tr><td>SA12 6HQ</td><td>LPA REFERENCE N/A</td></tr></table>	PROJECT DETAILS	JOB No. 2020003DA	PLANNING APPLICATION	DRAWING No. 03	1 ADDISON PLACE	SCALE 1:200 @A3	PORT TALBOT	DATE 30/05/2020	NEATH PORT TALBOT	DRAWER James Banks AssocRTPI	SA12 6HQ	LPA REFERENCE N/A	
PROJECT DETAILS	JOB No. 2020003DA														
PLANNING APPLICATION	DRAWING No. 03														
1 ADDISON PLACE	SCALE 1:200 @A3														
PORT TALBOT	DATE 30/05/2020														
NEATH PORT TALBOT	DRAWER James Banks AssocRTPI														
SA12 6HQ	LPA REFERENCE N/A														

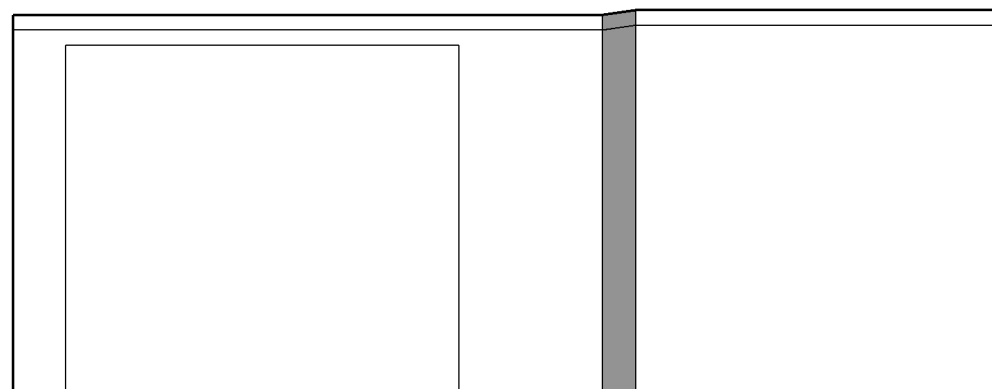


NORTH ELEVATION

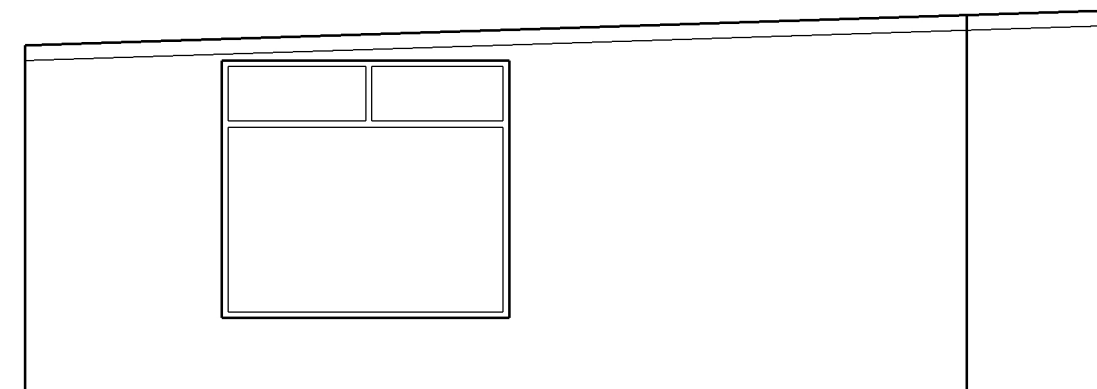

EAST ELEVATION

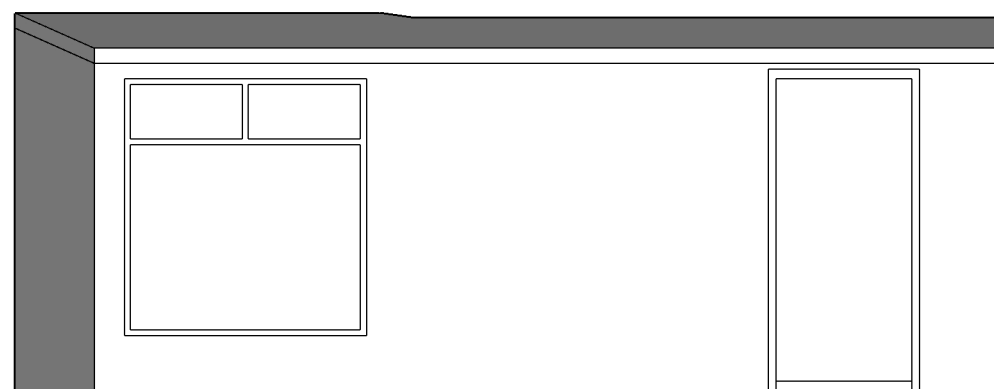

SOUTH ELEVATION

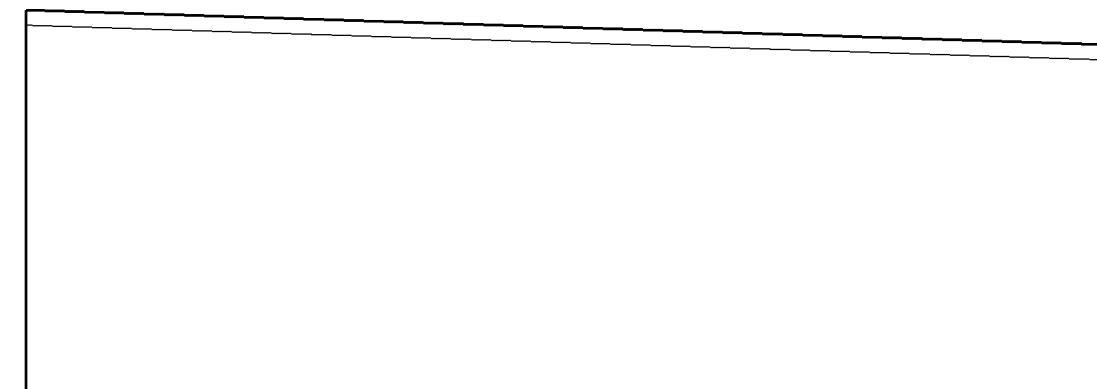

WEST ELEVATION



SPECIALIST TOWN
PLANNING SERVICES


33 JAMES STREET
PORT TALBOT
SA13 1AW
WALES

T:07810 810910
E: info:alphapd.co.uk
W: www.alphapd.co.uk


EXISTING ELEVATIONS

PROJECT DETAILS
PLANNING APPLICATION
1 ADDISON PLACE
PORT TALBOT
NEATH PORT TALBOT
SA12 6HQ


JOB No. 2020003DA
DRAWING No. 04
SCALE 1:50 @A3
DATE 30/05/2020
DRAWER James Banks AssocRTPI
LPA REFERENCE N/A

 


NORTH ELEVATION

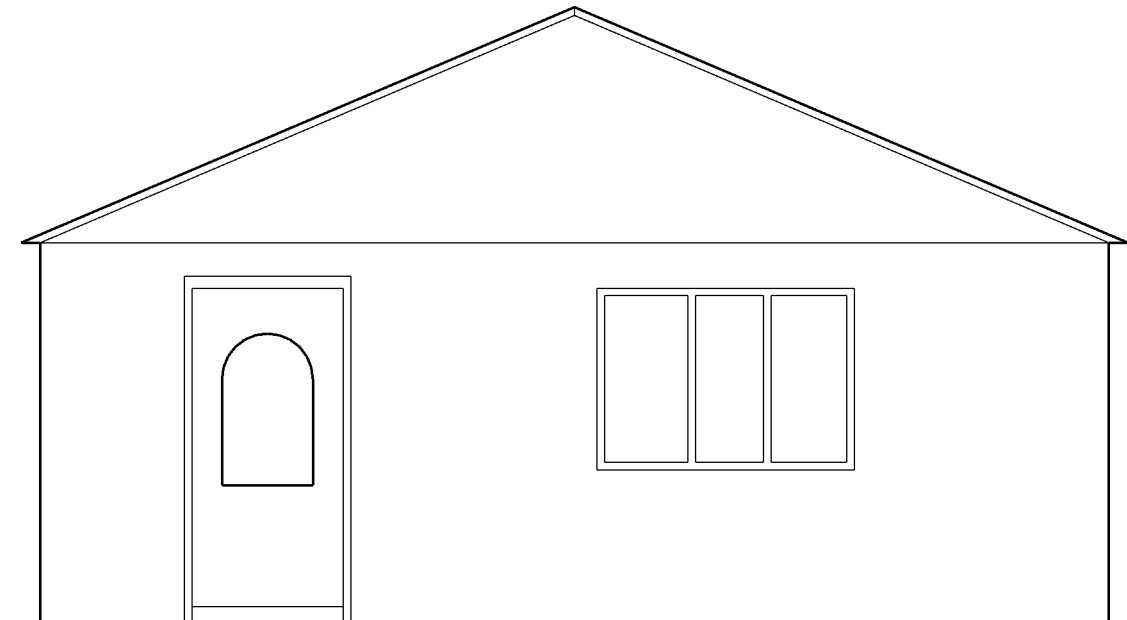

EAST ELEVATION

 

SOUTH ELEVATION

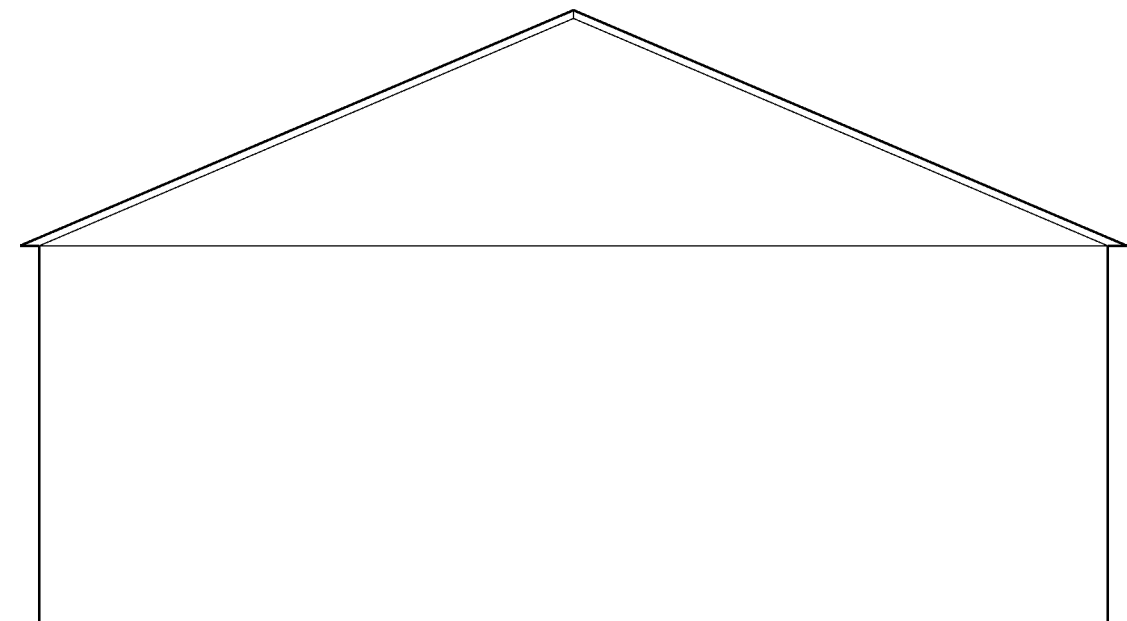

WEST ELEVATION

Excess discharge to be drained within the curtilage of the property



SPECIALIST TOWN
PLANNING SERVICES


33 JAMES STREET
PORT TALBOT
SA13 1AW
WALES

T:07810 810910
E: info:alphapd.co.uk
W: www.alphapd.co.uk


PROPOSED ELEVATIONS

PROJECT DETAILS
PLANNING APPLICATION
1 ADDISON PLACE
PORT TALBOT
NEATH PORT TALBOT
SA12 6HQ

JOB No. 2020003DA
DRAWING No. 05
SCALE 1:50 @A3
DATE 30/05/2020
DRAWER James Banks AssocRTPI
LPA REFERENCE N/A

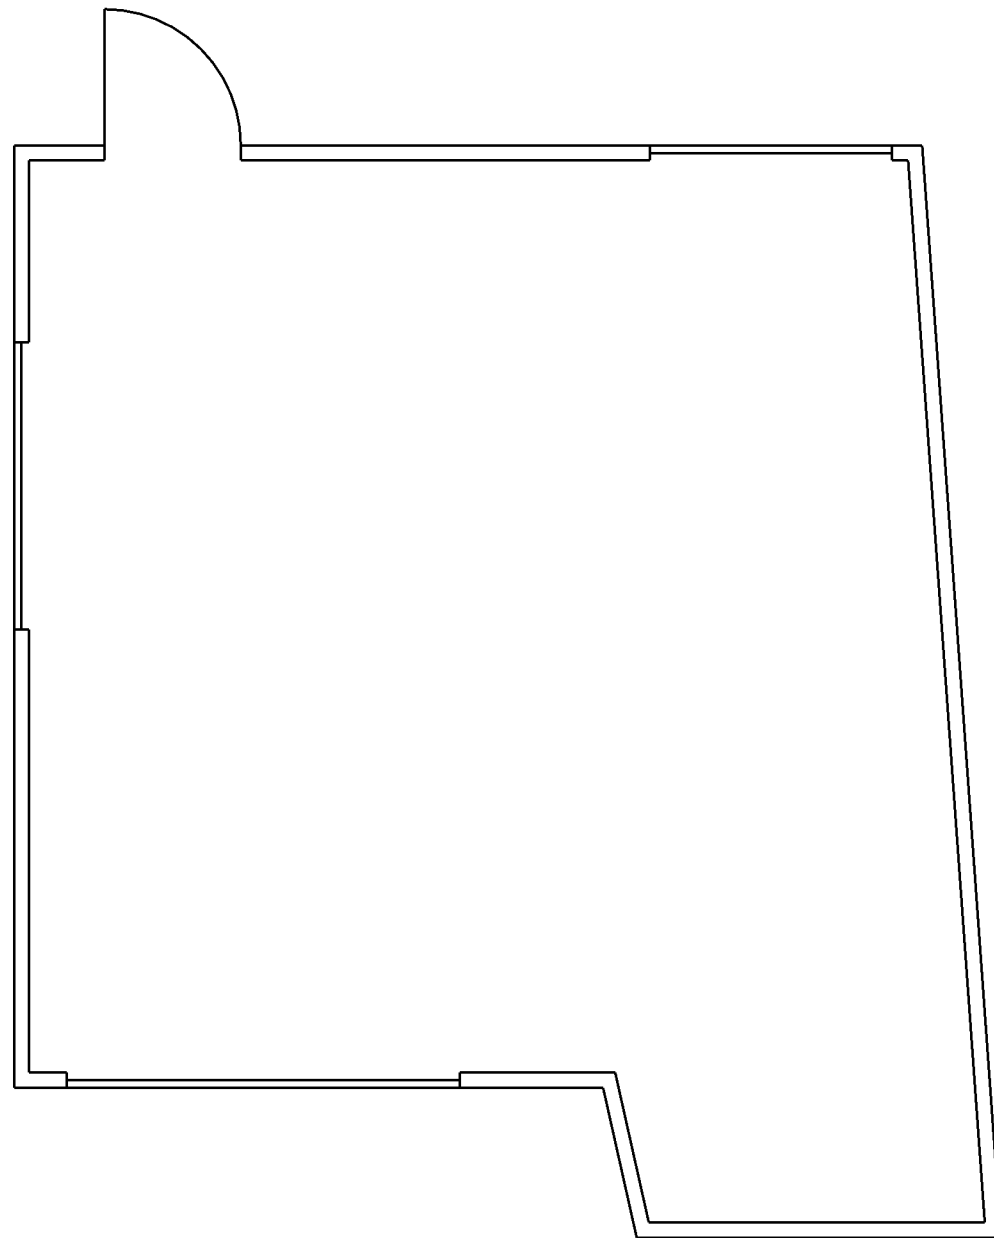

EXISTING FLOORPLAN

 

PROPOSED FLOORPLAN



SPECIALIST TOWN
PLANNING SERVICES

33 JAMES STREET
PORT TALBOT
SA13 1AW
WALES

T: 07810 810910
E: info@alphapd.co.uk
W: www.alphapd.co.uk

EXISTING & PROPOSED FLOORPLANS


PROJECT DETAILS
PLANNING APPLICATION
1 ADDISON PLACE
PORT TALBOT
NEATH PORT TALBOT
SA12 6HQ

JOB No. 2020003DA
DRAWING No. 06
SCALE 1:50 @A3
DATE 30/05/2020
DRAWER James Banks AssocRTPI
LPA REFERENCE N/A


FRONT ELEVATION



REARF ELEVATION

 

ISOMETRIC ELEVATION

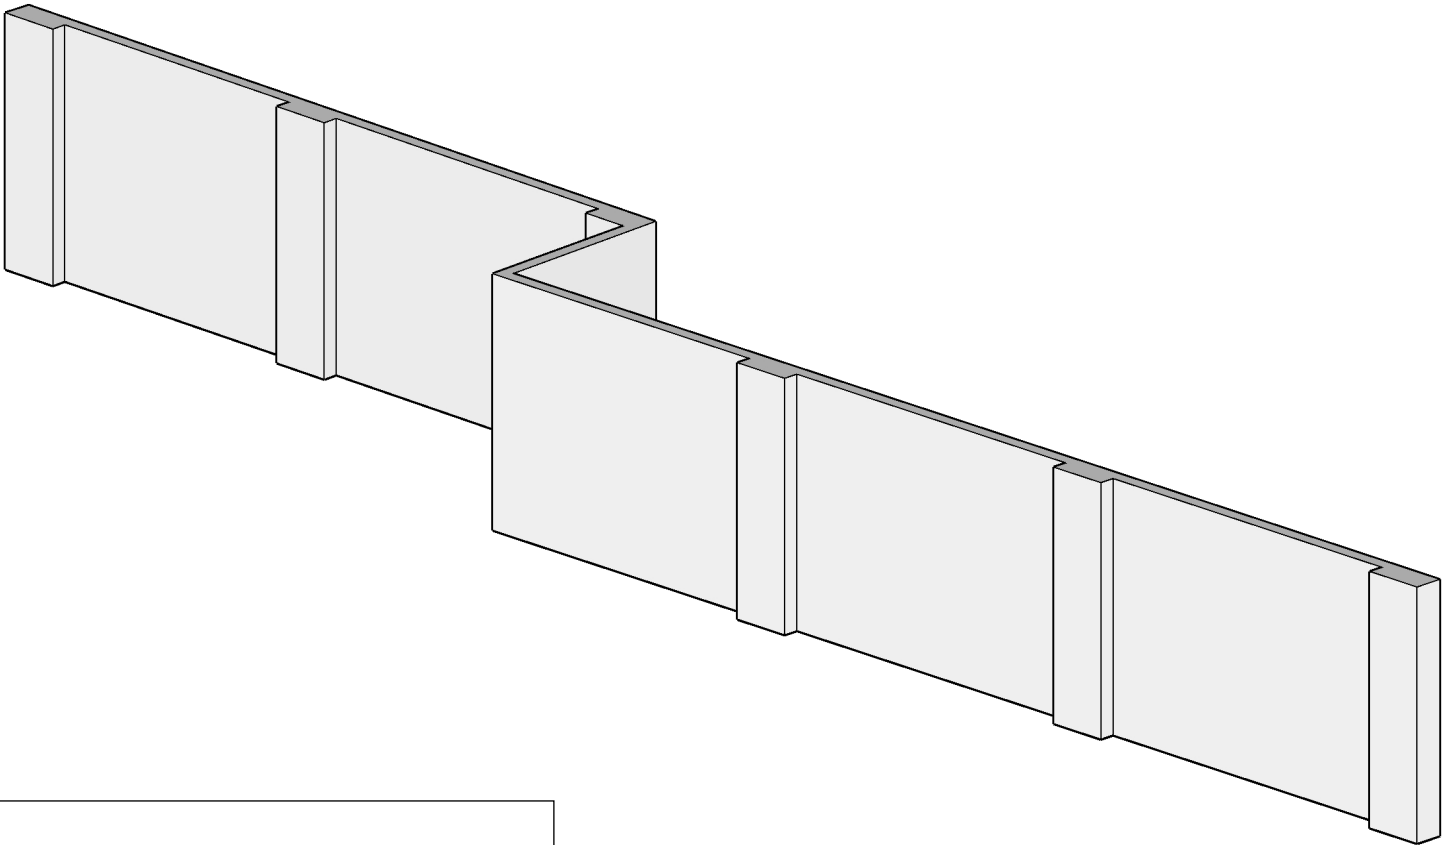

SPECIALIST TOWN
PLANNING SERVICES

33 JAMES STREET
PORT TALBOT
SA13 1AW
WALES

T:07810 810910
E: info:alphapd.co.uk
W: www.alphapd.co.uk

PROPOSED WALL

PROJECT DETAILS
PLANNING APPLICATION
1 ADDISON PLACE
PORT TALBOT
NEATH PORT TALBOT
SA12 6HQ

JOB No. 2020003DA
DRAWING No. 07
SCALE 1:50 @A3
DATE 01/07/2020
DRAWER James Banks AssocRTP
LPA REFERENCE N/A