


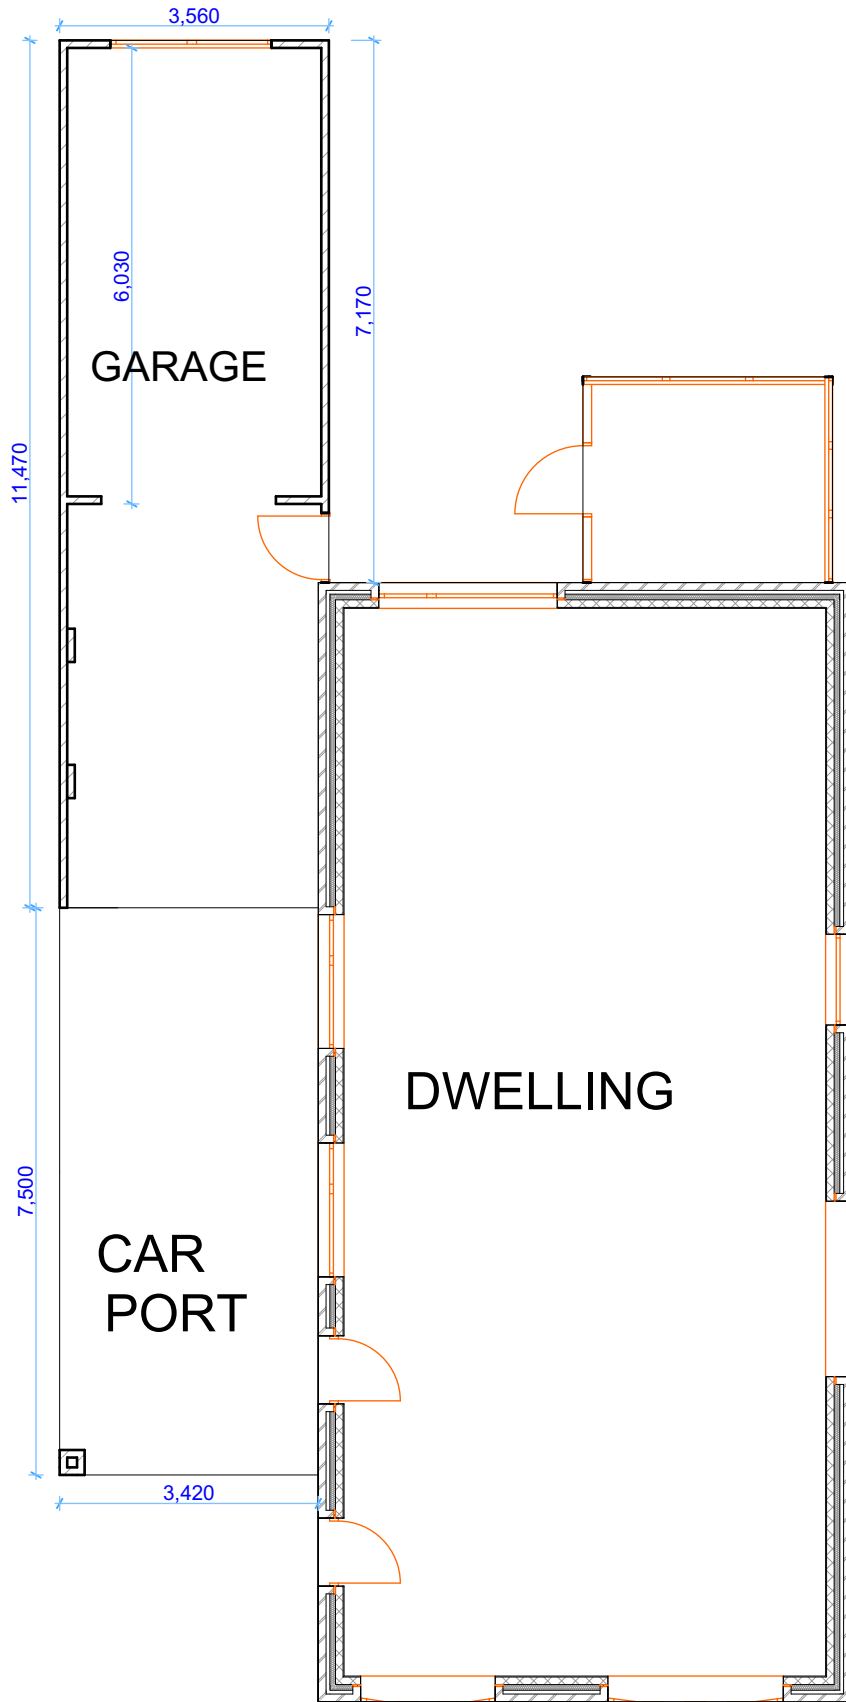

EXISTING FLOOR PLAN
SCALE 1:100 @ A4