


Existing Ground Floor Plan. (1:50)

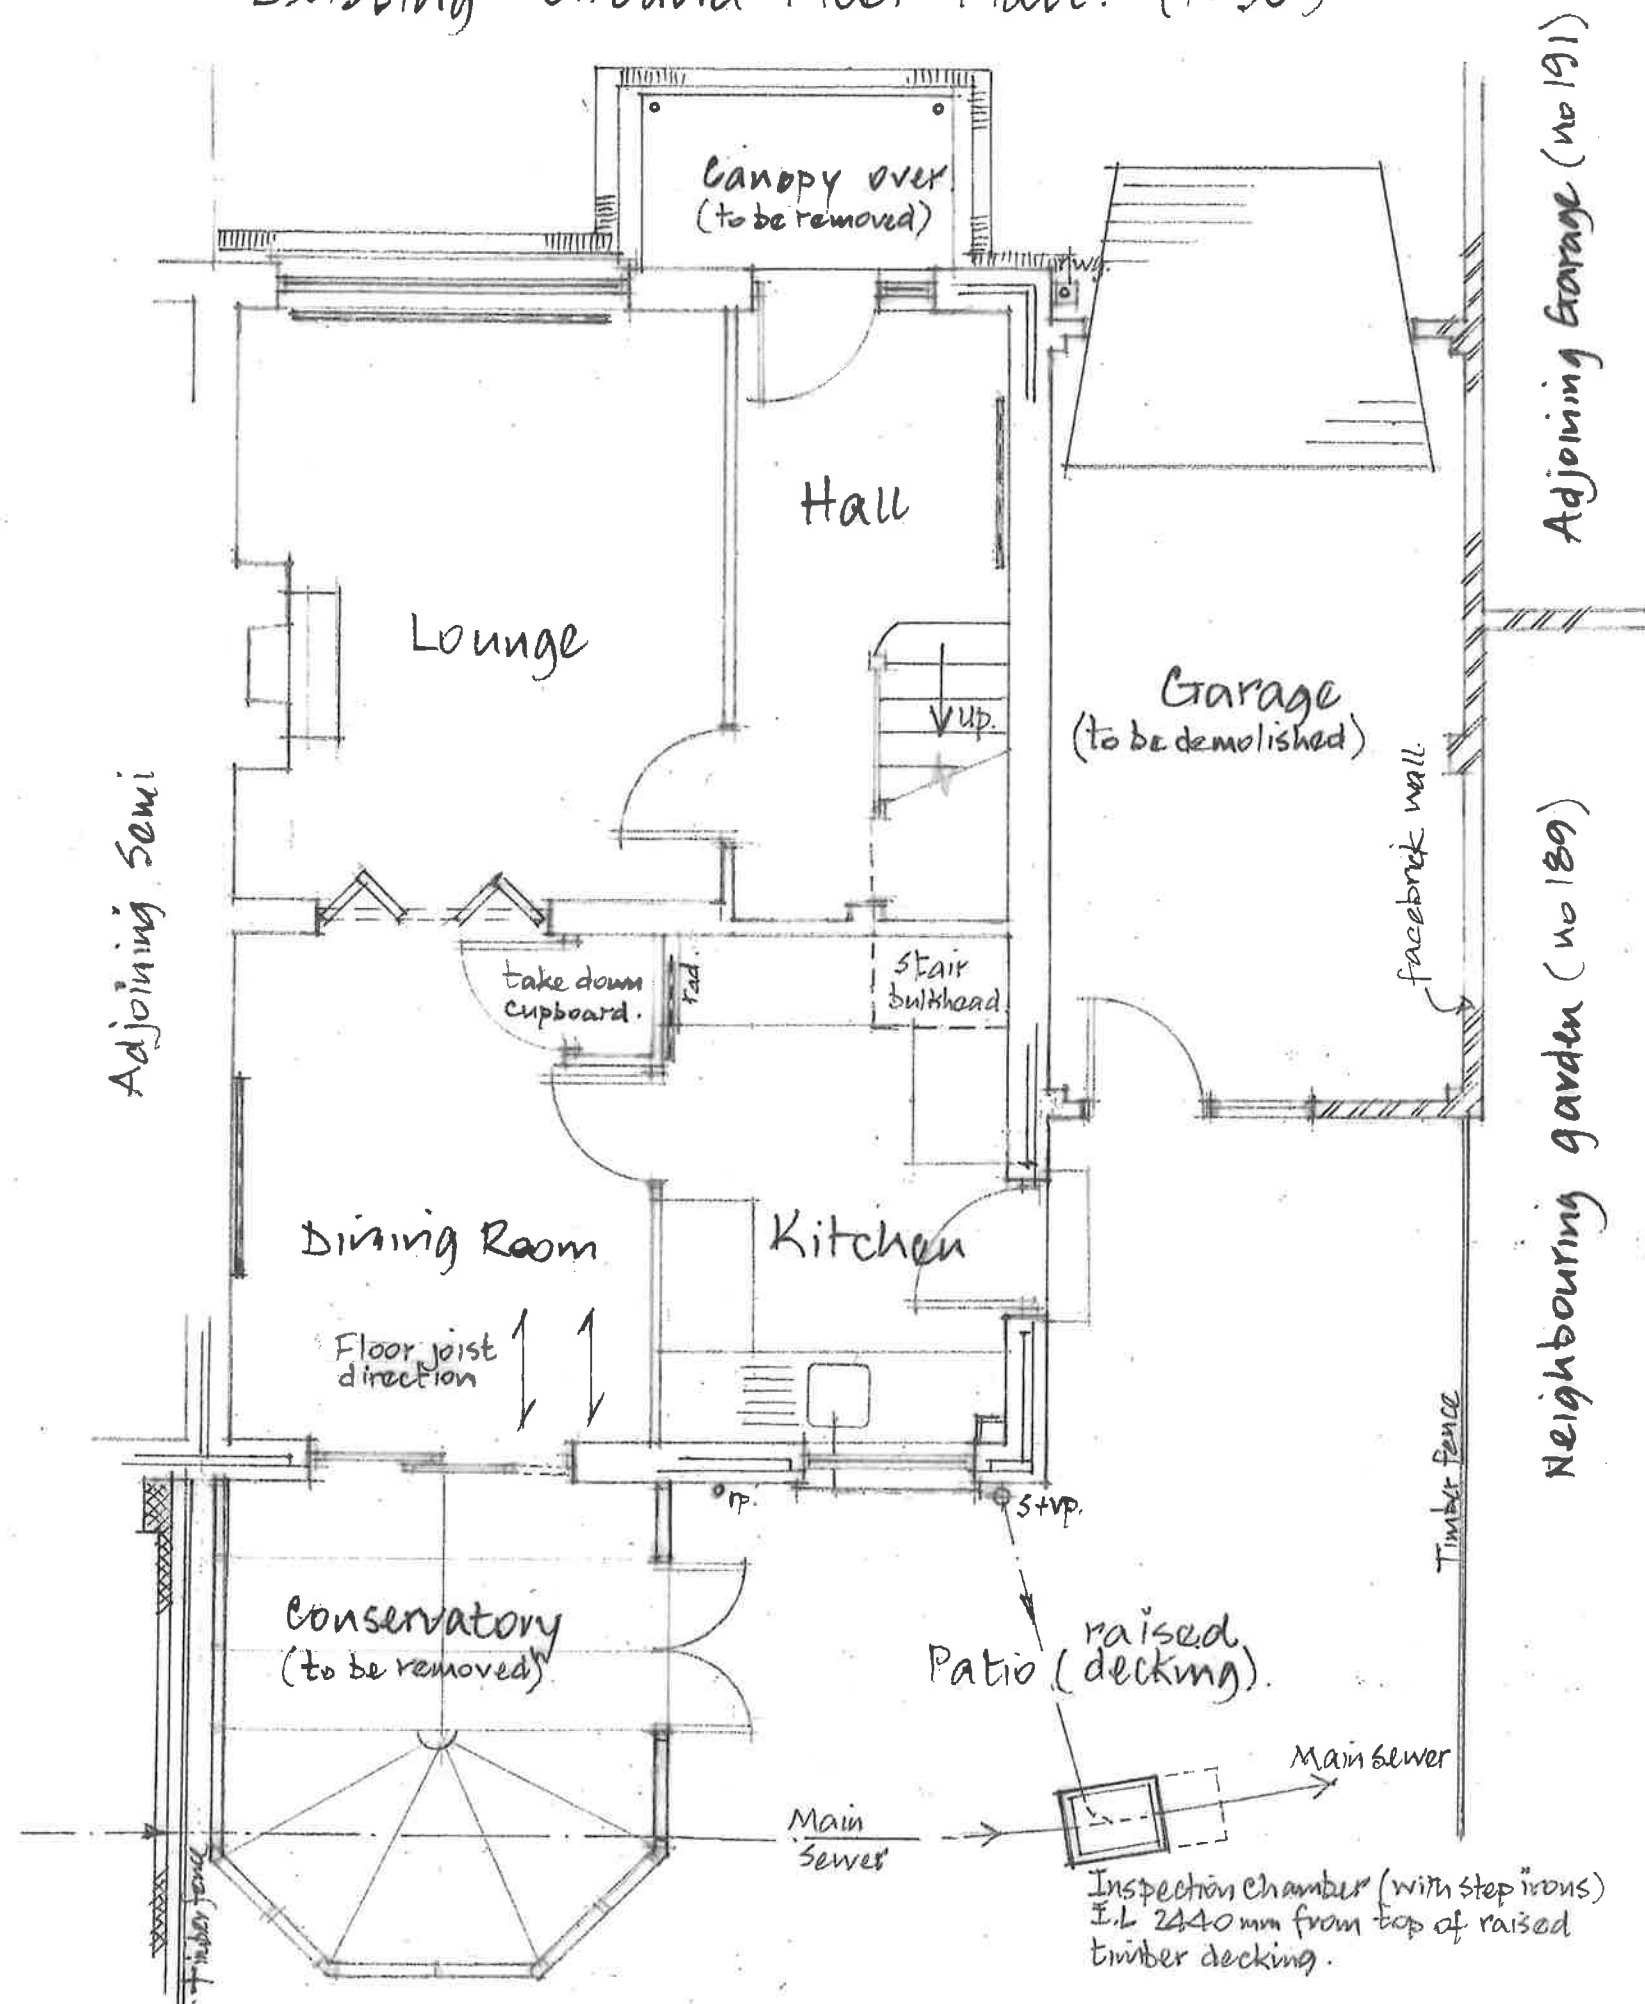

Proposed Extensions to 193 Tyn-y-Twr,
Baglan, Port Talbot. SA12 8YE. for
Miss L.E. Daniels & Mr J. Williams.

Date: July 2020

Dwg No: TYT/01