


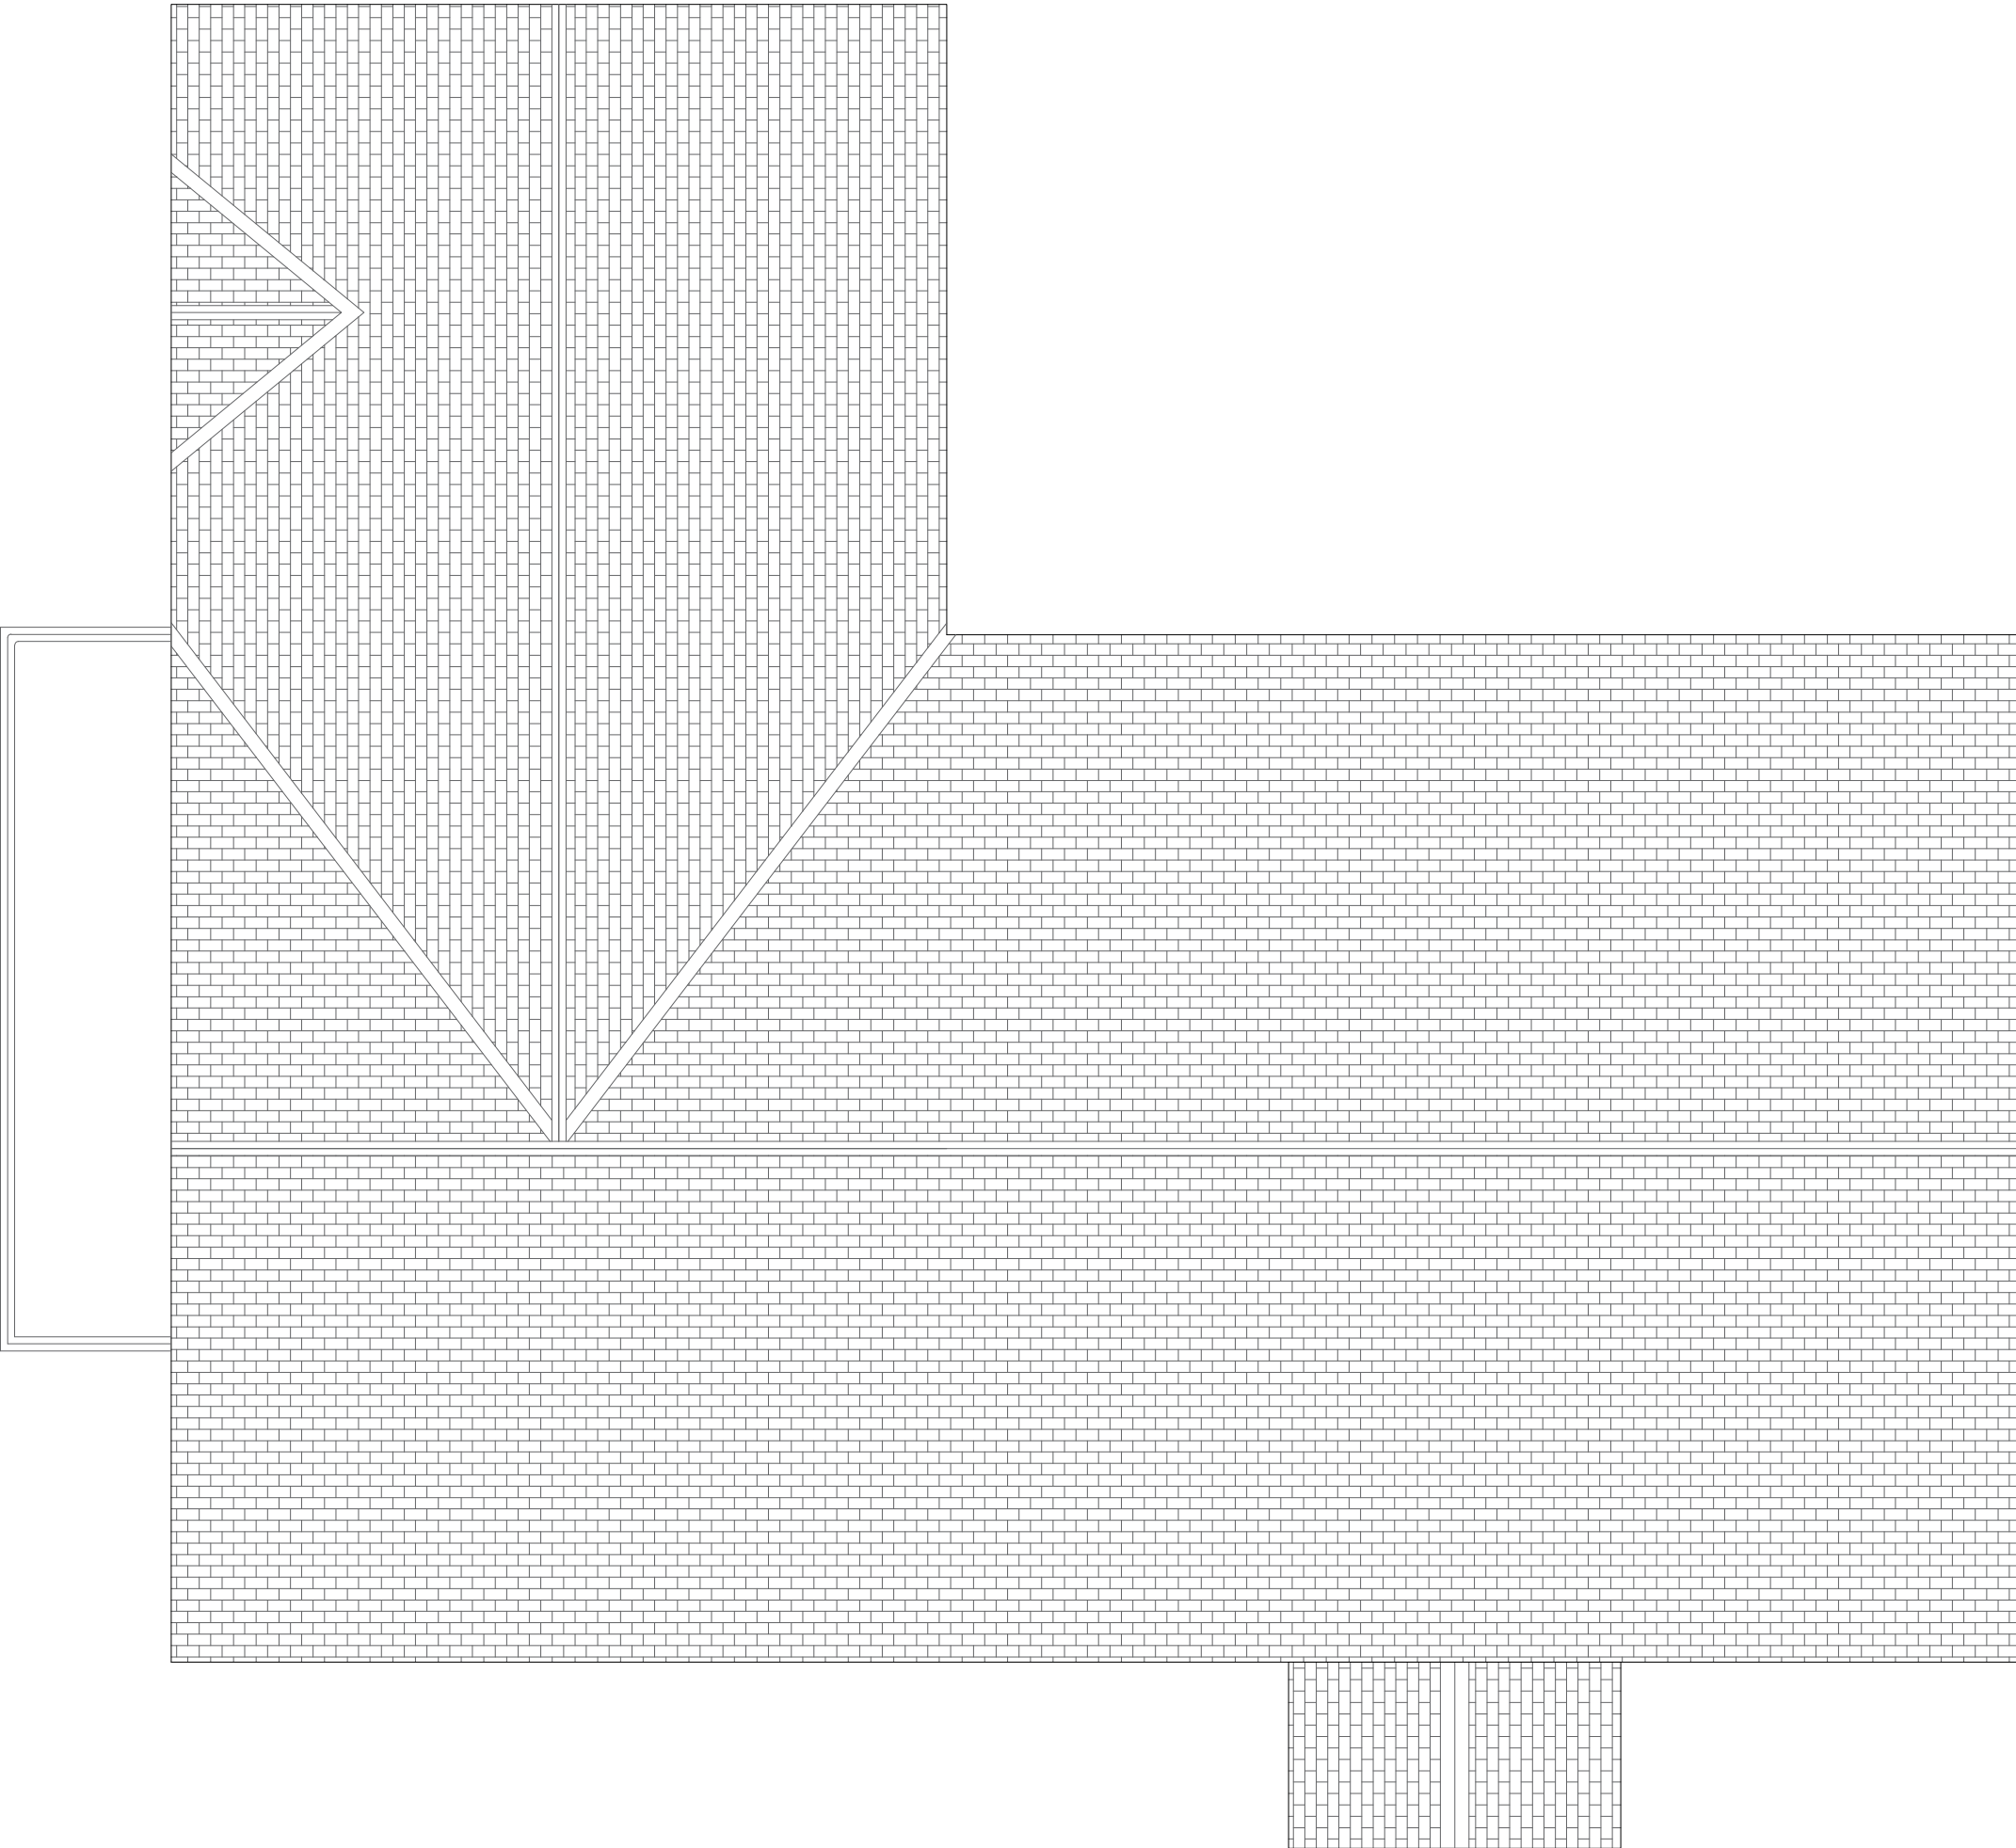

NOTES

A3

1 THIS IS A C.A.D. PRODUCED DRAWING AND SHOULD NOT BE AMENDED BY HAND

2 All dimensions in millimetres unless otherwise stated

3 Any errors or omissions to be reported to the Designer

4 Do not scale off this drawing - all dimensions and levels to be checked and verified on site

KEY :

Rev	Details	Dr	Date
-----	---------	----	------

Project

Waun Coch
6-7 Harris Road
Cwmllynfell
Swansea
SA9 2FZ

Proposed Roof Plan

Scales	1:50	Date	06/20
--------	------	------	-------

Drawing No.	JM_PL_010	
-------------	-----------	--