



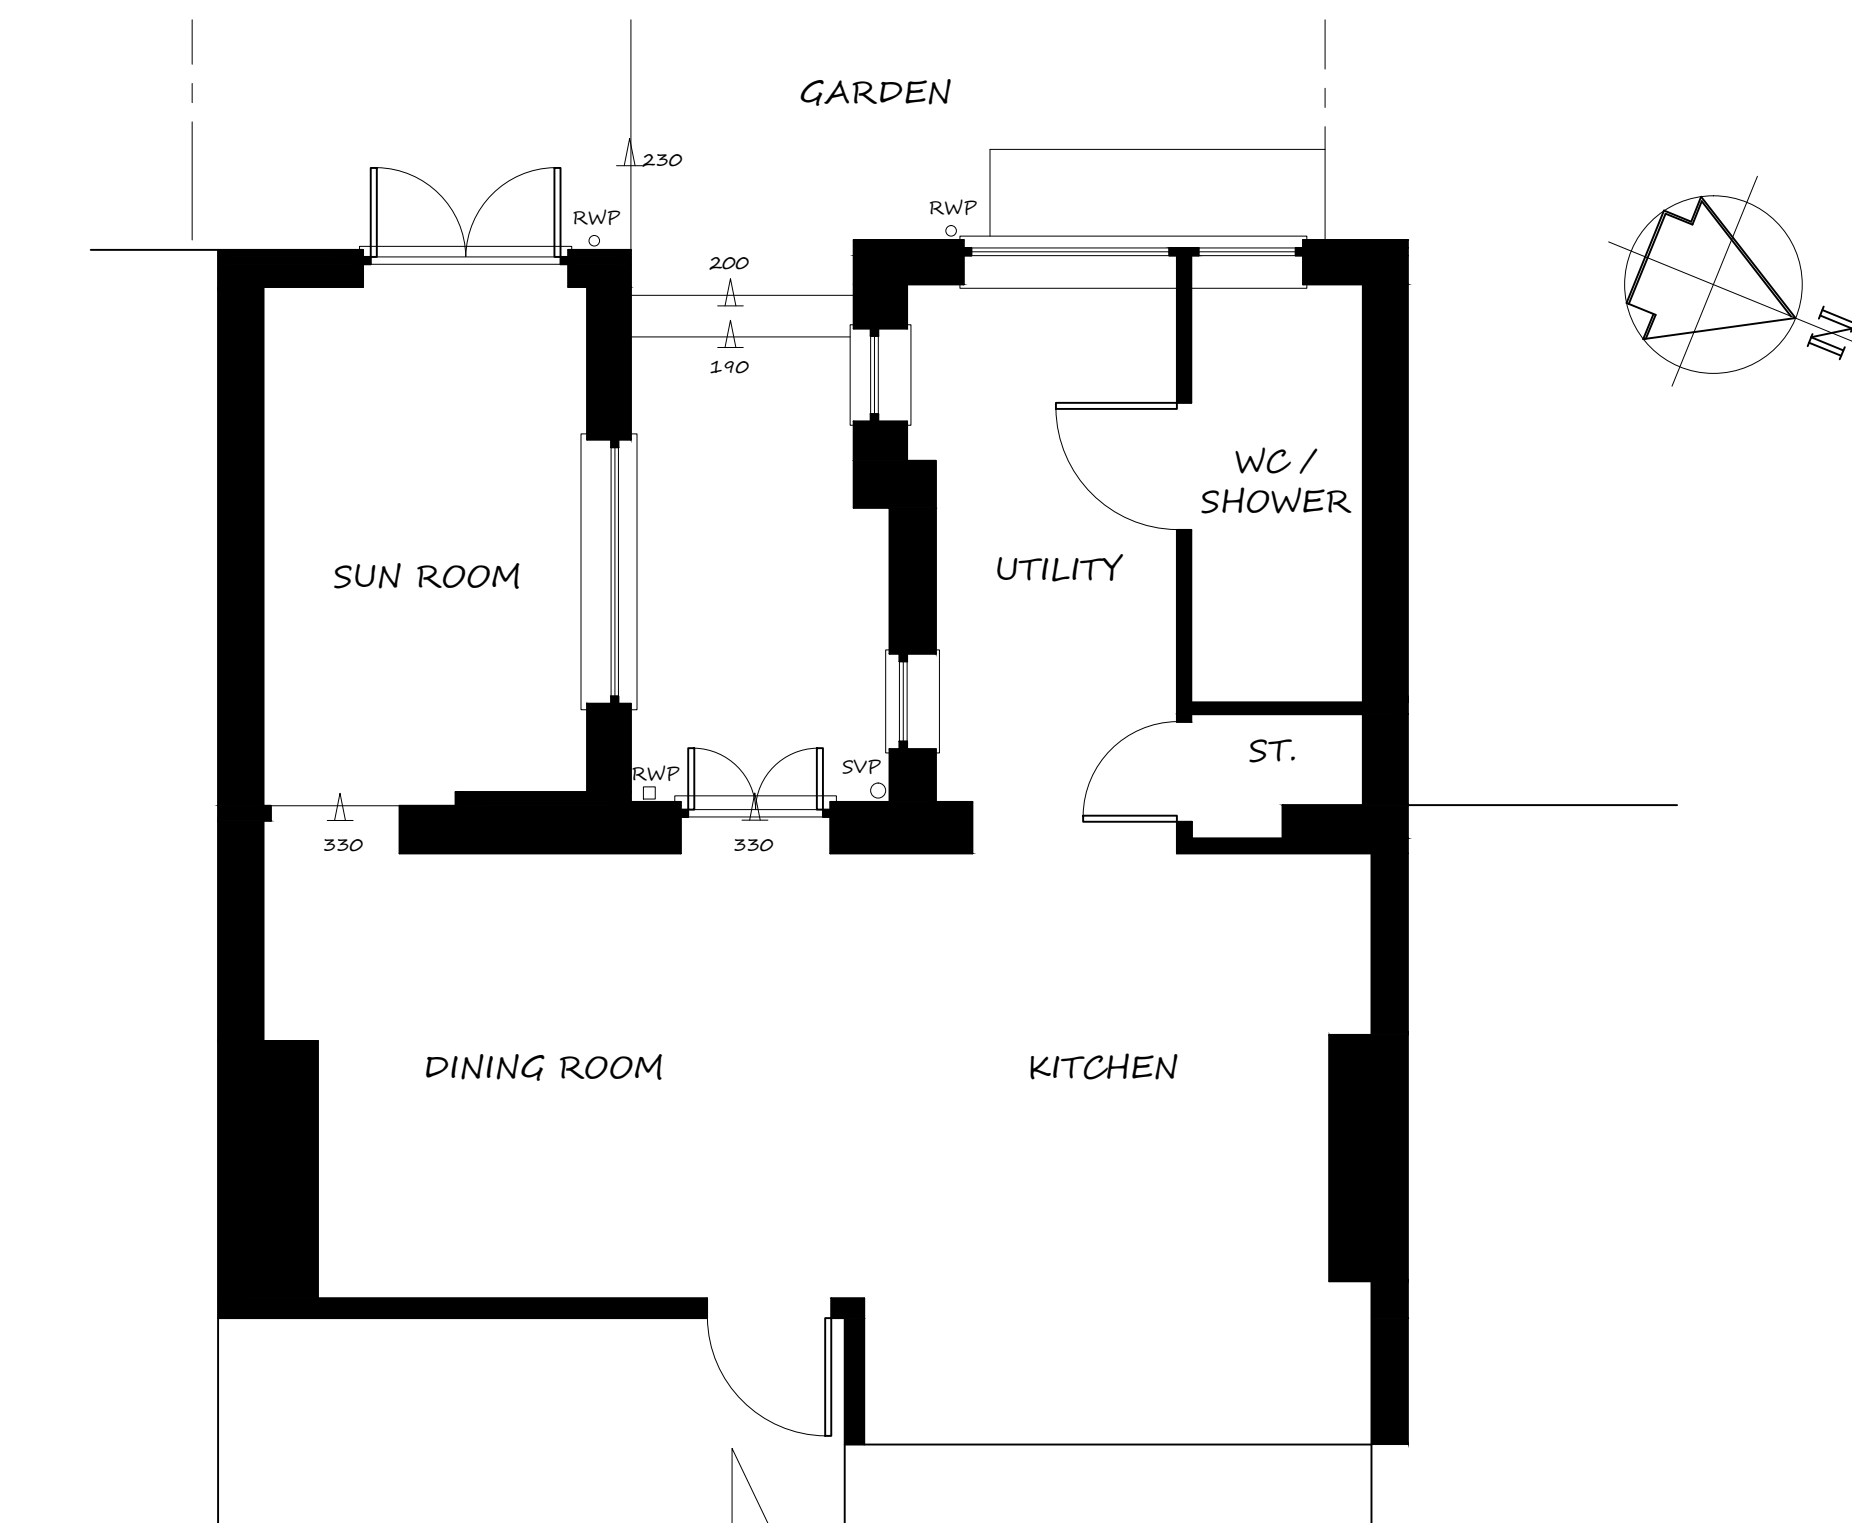

GROUND FLOOR PLAN
AS EXISTING



SCALE 1:50 @ A1

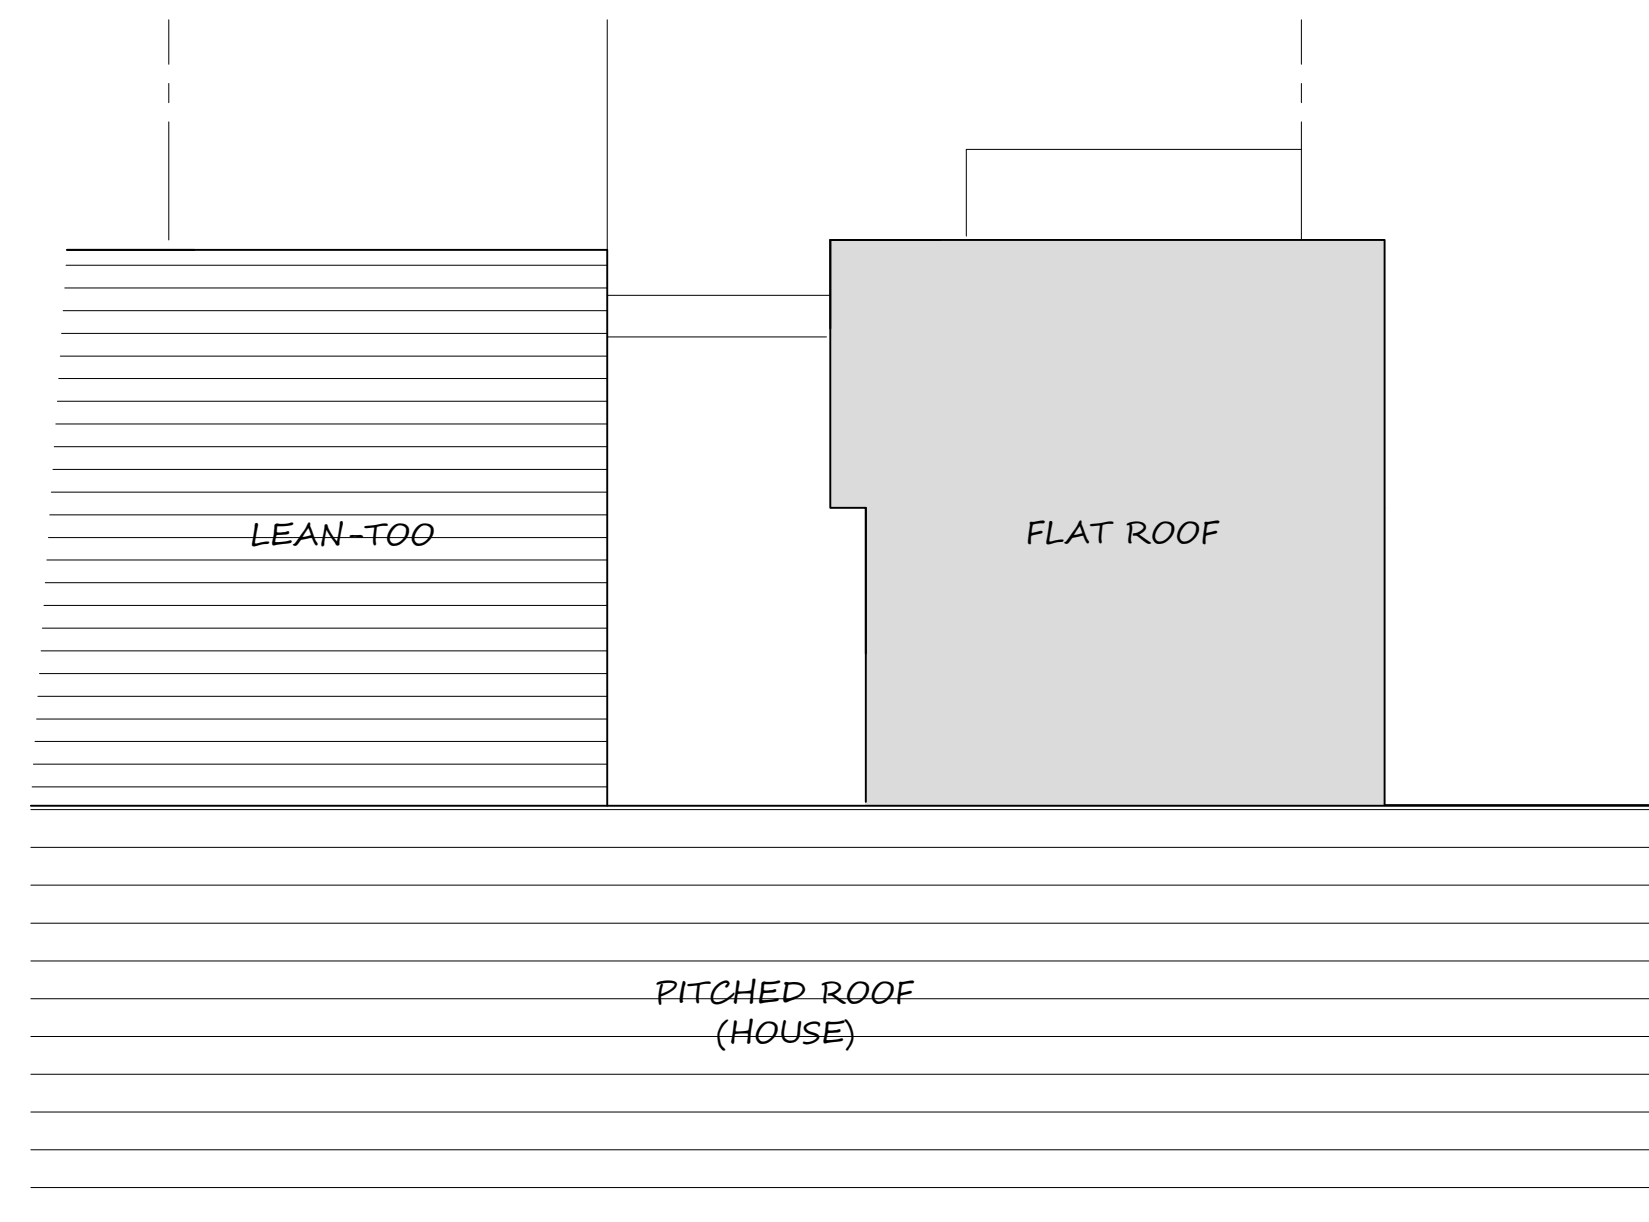

ROOF PLAN
AS EXISTING

SCALE 1:50 @ A1

AREA OF WORKS

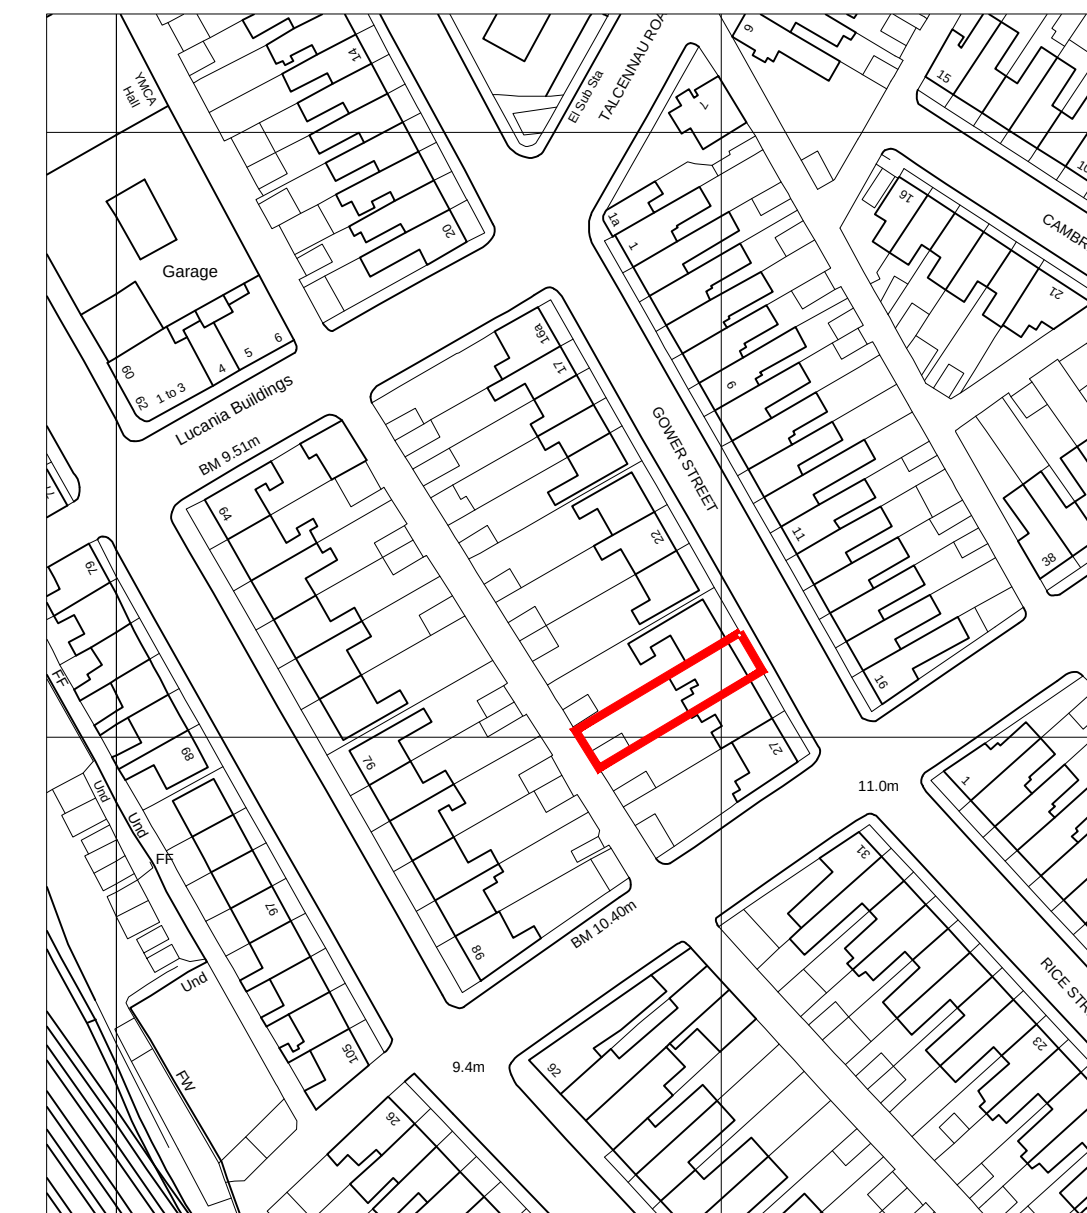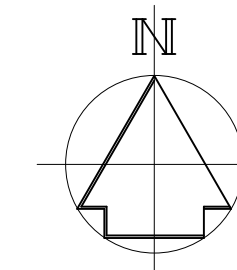


SITE LOCATION PLAN

SCALE 1:1250 @ A1



BLOCK PLAN

SCALE 1:1250 @ A1

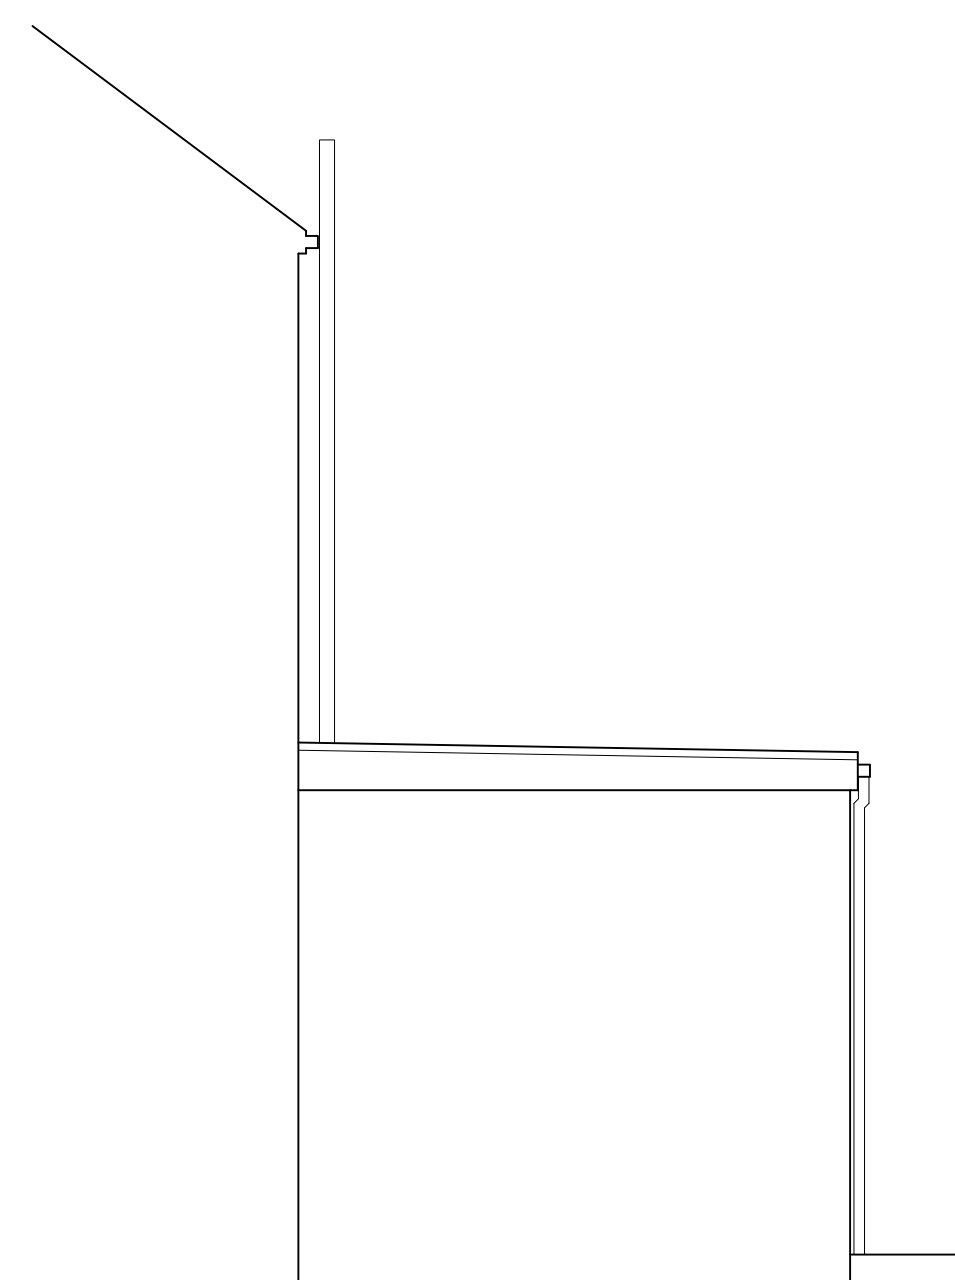


SIDE ELEVATION - NORTH
AS EXISTING

SCALE 1:50 @ A1



REAR ELEVATION - WEST
AS EXISTING

SCALE 1:50 @ A1

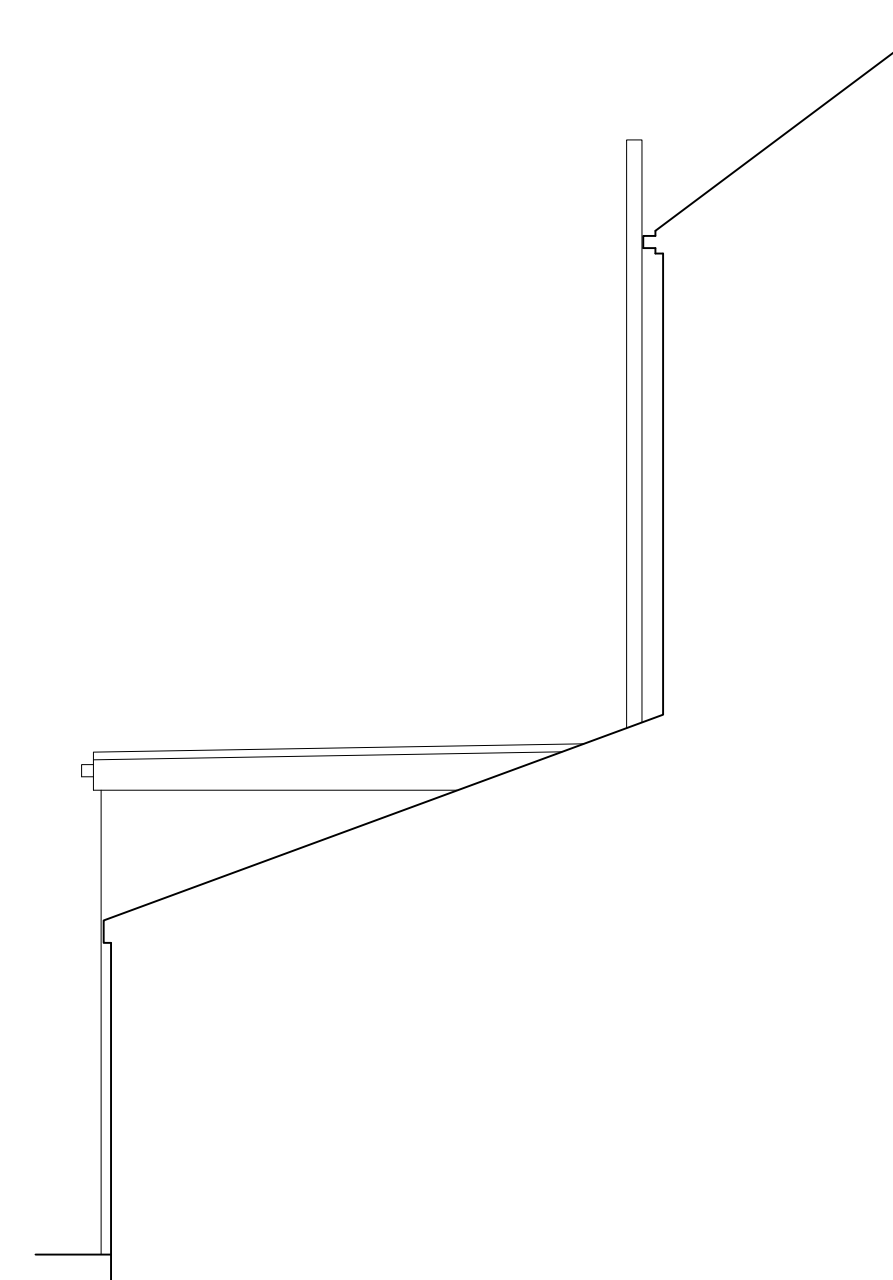

SIDE ELEVATION - EAST
AS EXISTING

SCALE 1:50 @ A1

REAR EXTENSION AT

25 GOWER STREET,
PORT TALBOT

SITE LOCATION & BLOCK PLAN
PLANS AND ELEVATIONS
AS EXISTING

APPLICANT: Mr D PALMER

DWG: A01

A1 SHEET