



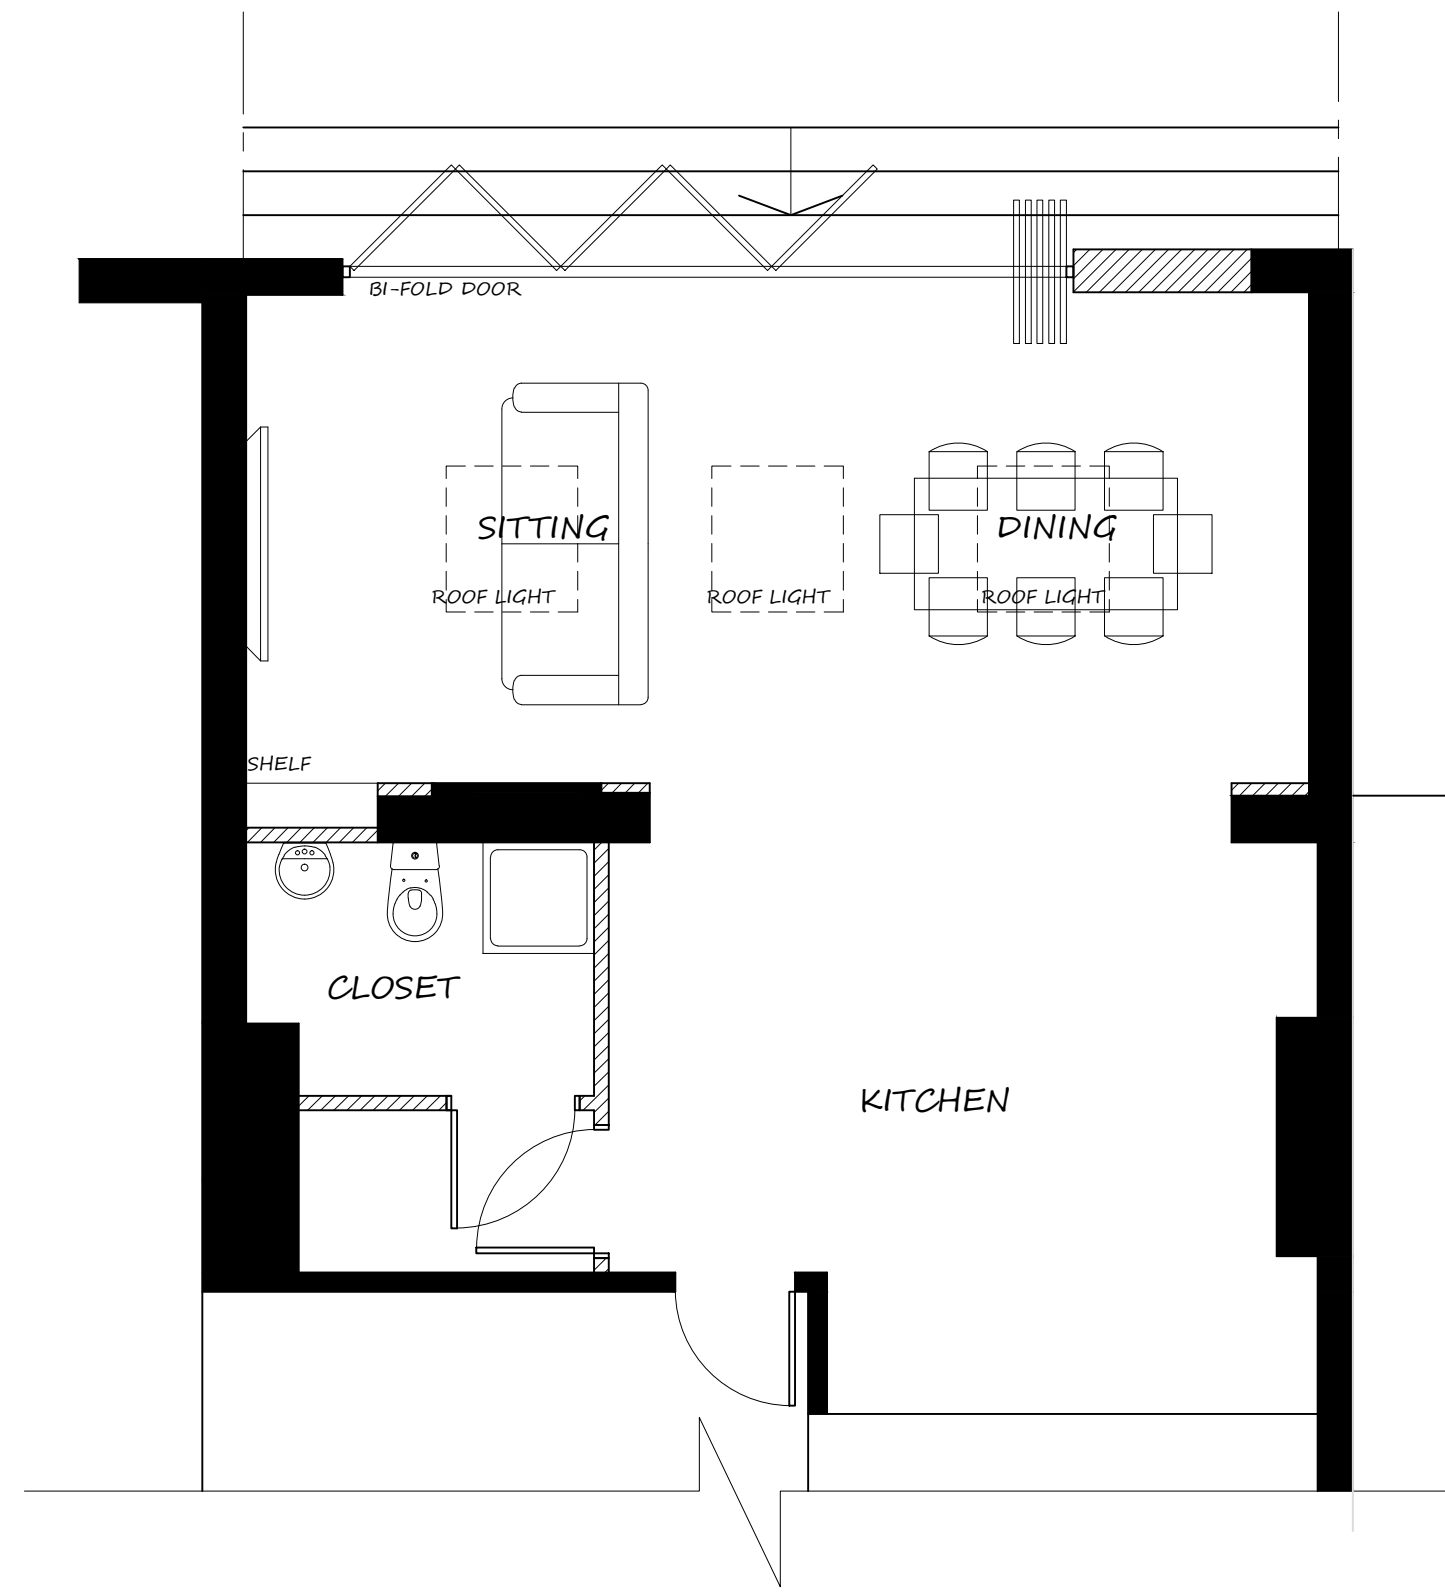


GROUND FLOOR PLAN
AS PROPOSED

SCALE 1:50 @ A1

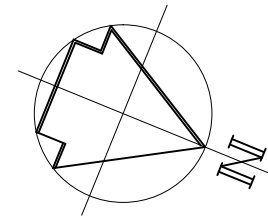


EXISTING LEAN TOO NEIGHBORING
DWELLING ROOF

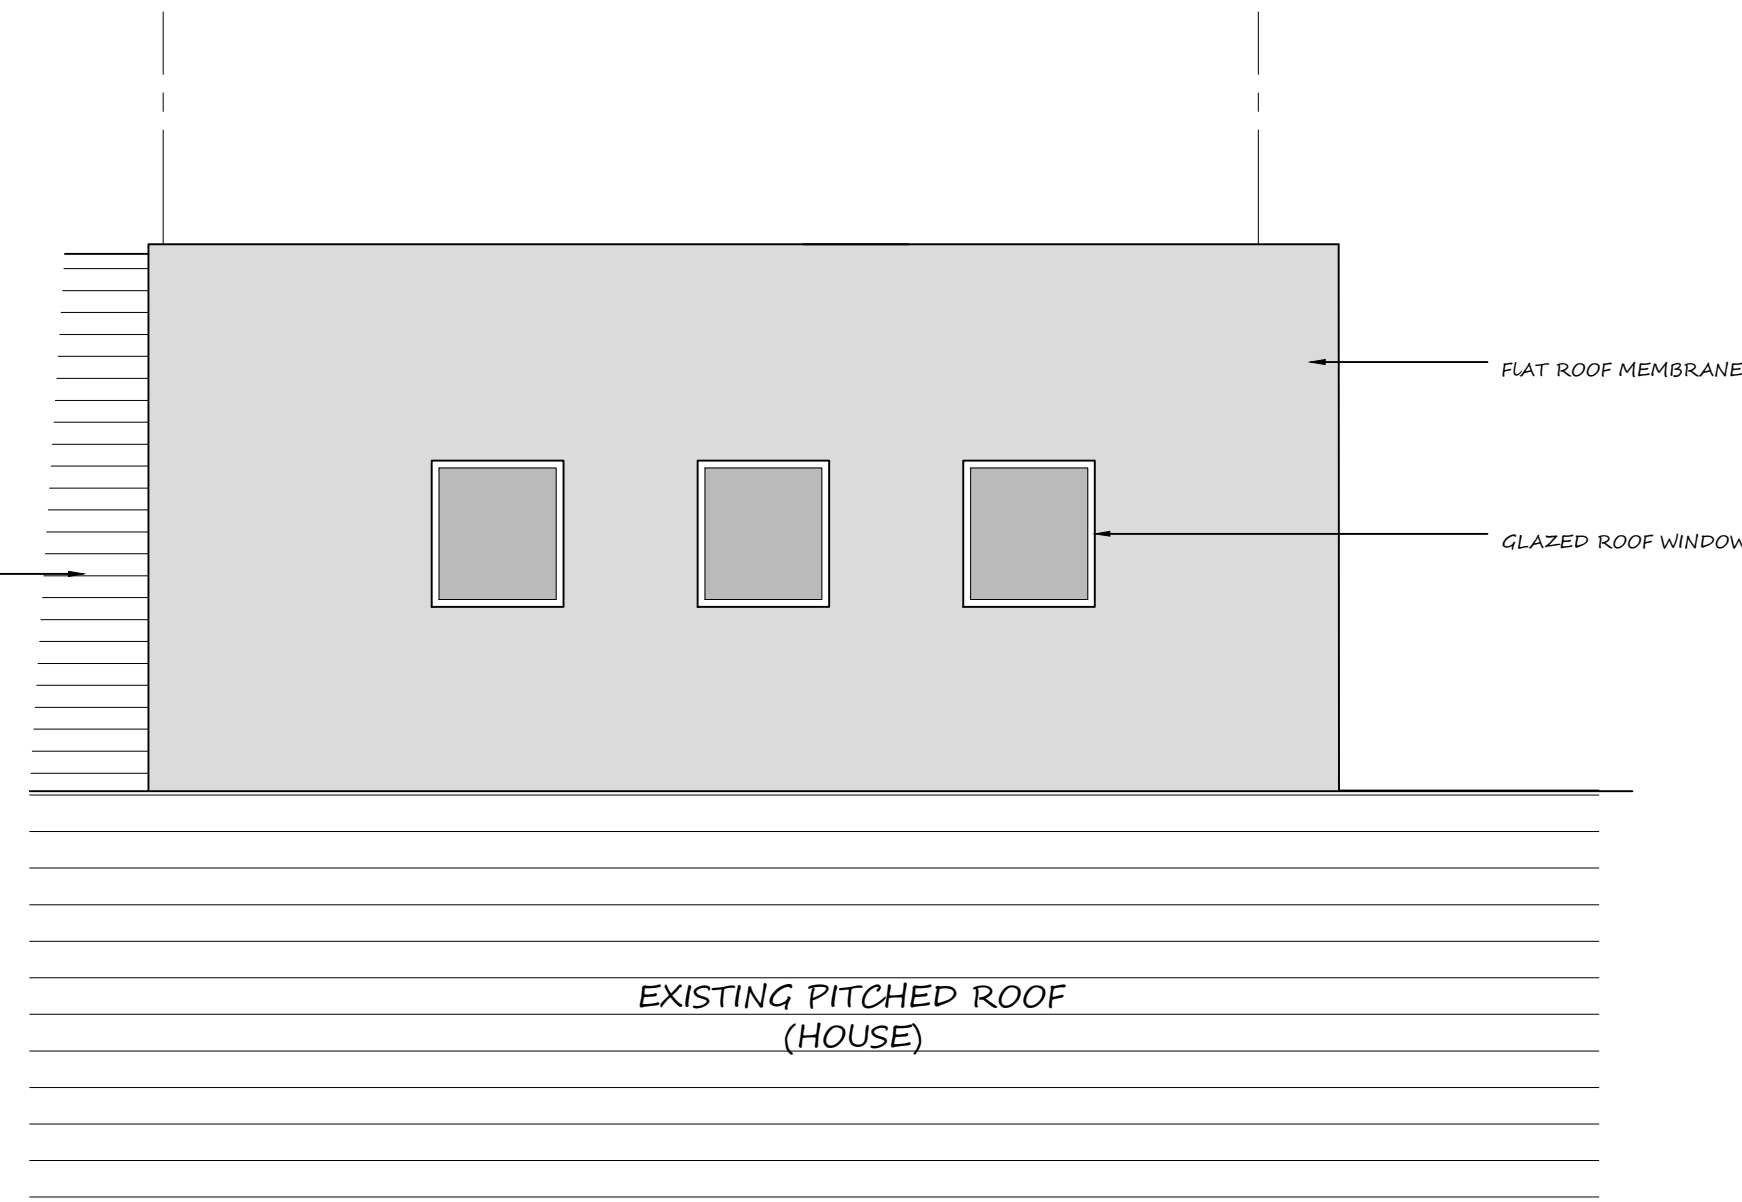


ROOF PLAN
AS PROPOSED

SCALE 1:50 @ A1

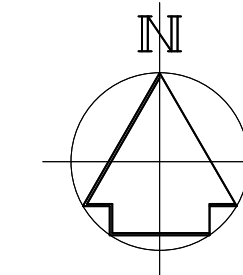


SITE PLAN AS PROPOSED

SCALE 1:200 @ A1

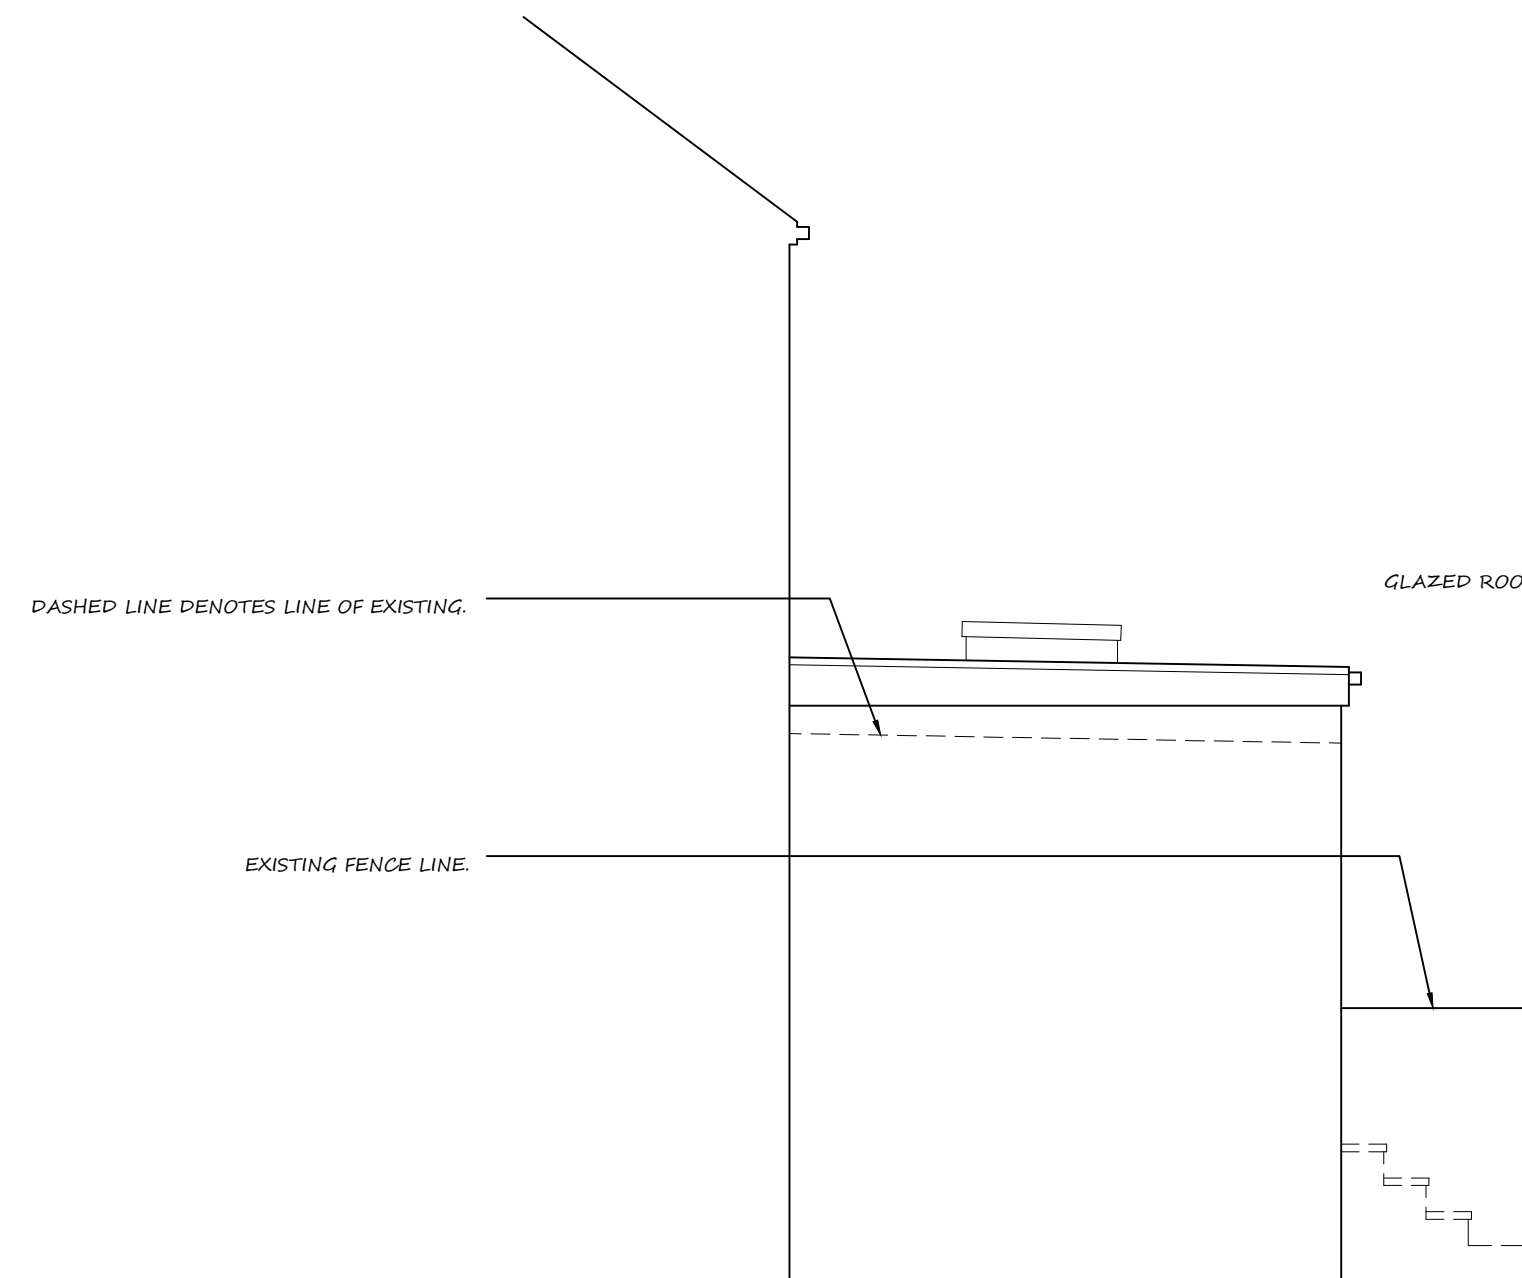


SIDE ELEVATION - NORTH
AS PROPOSED

SCALE 1:50 @ A1

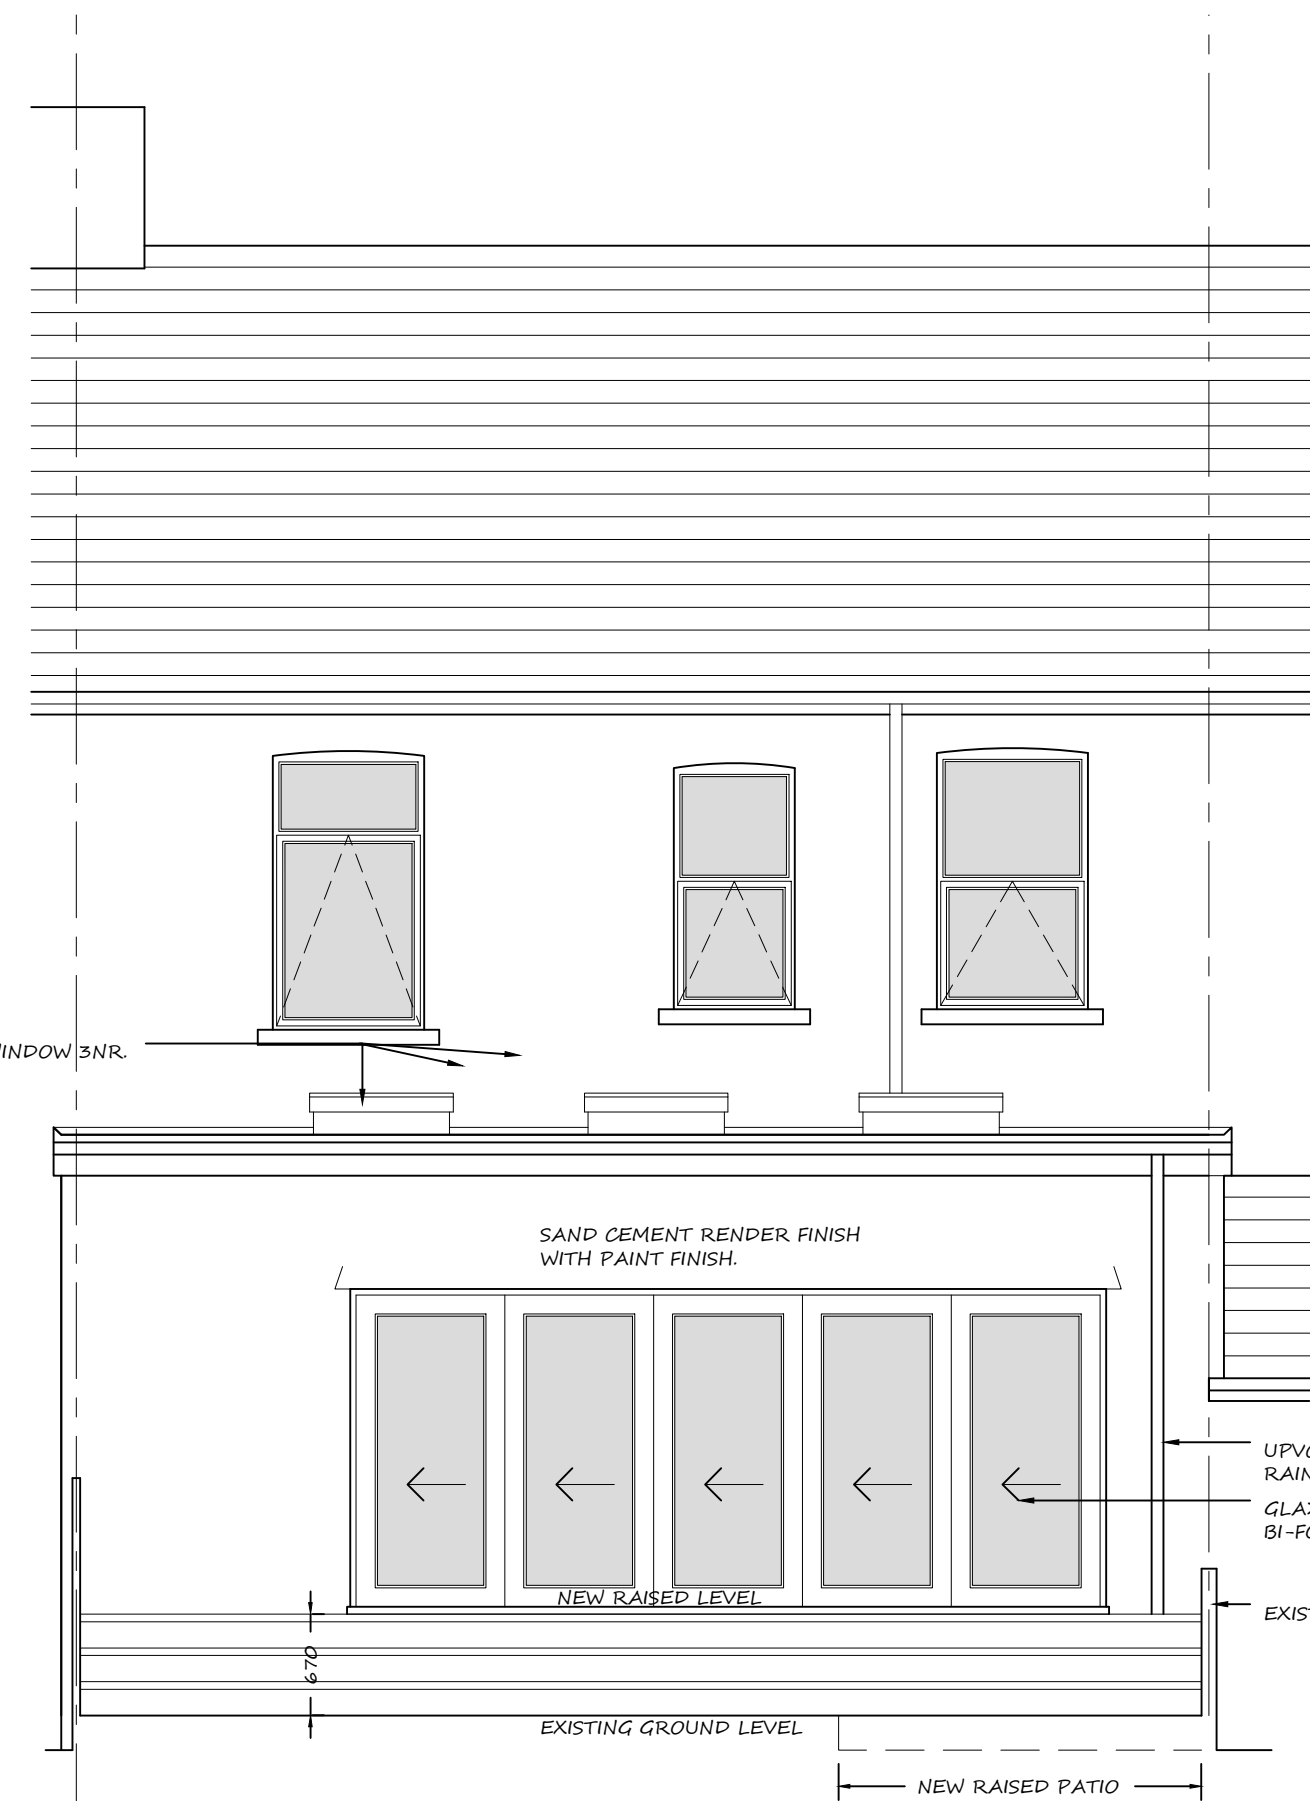

REAR ELEVATION - WEST
AS PROPOSED

SCALE 1:50 @ A1

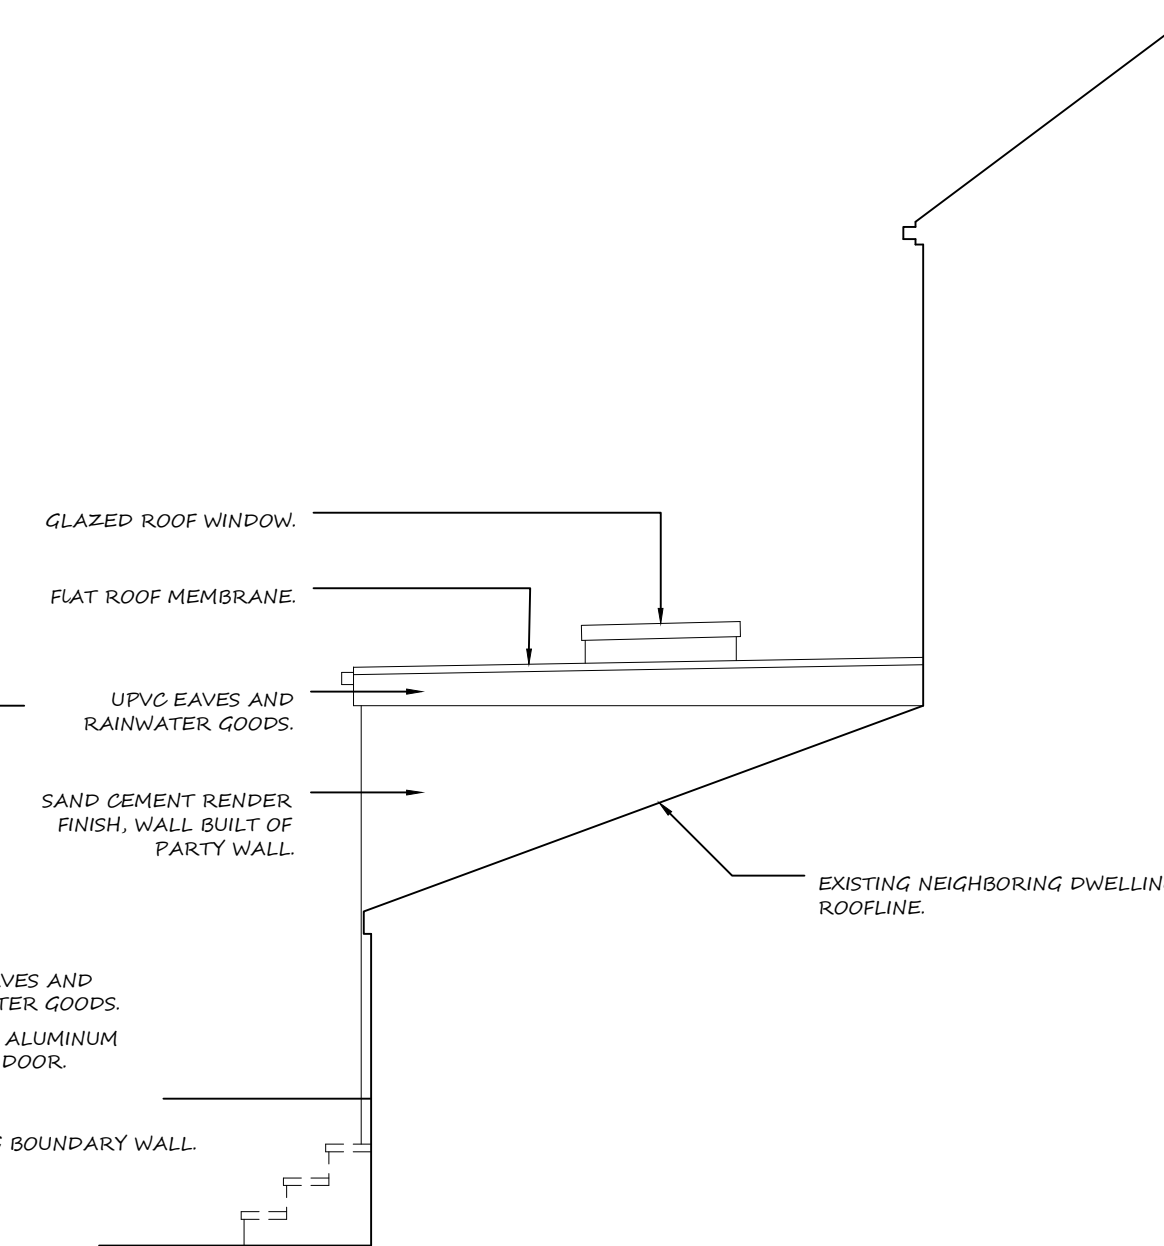

SIDE ELEVATION - EAST
AS PROPOSED

SCALE 1:50 @ A1

A. BUILDING LINE AMENDED.

REAR EXTENSION AT

25 GOWER STREET,
PORT TALBOT

PLANS AND ELEVATIONS
AS PROPOSED

APPLICANT: Mr D PALMER

DWG: A02 A

A1 SHEET