


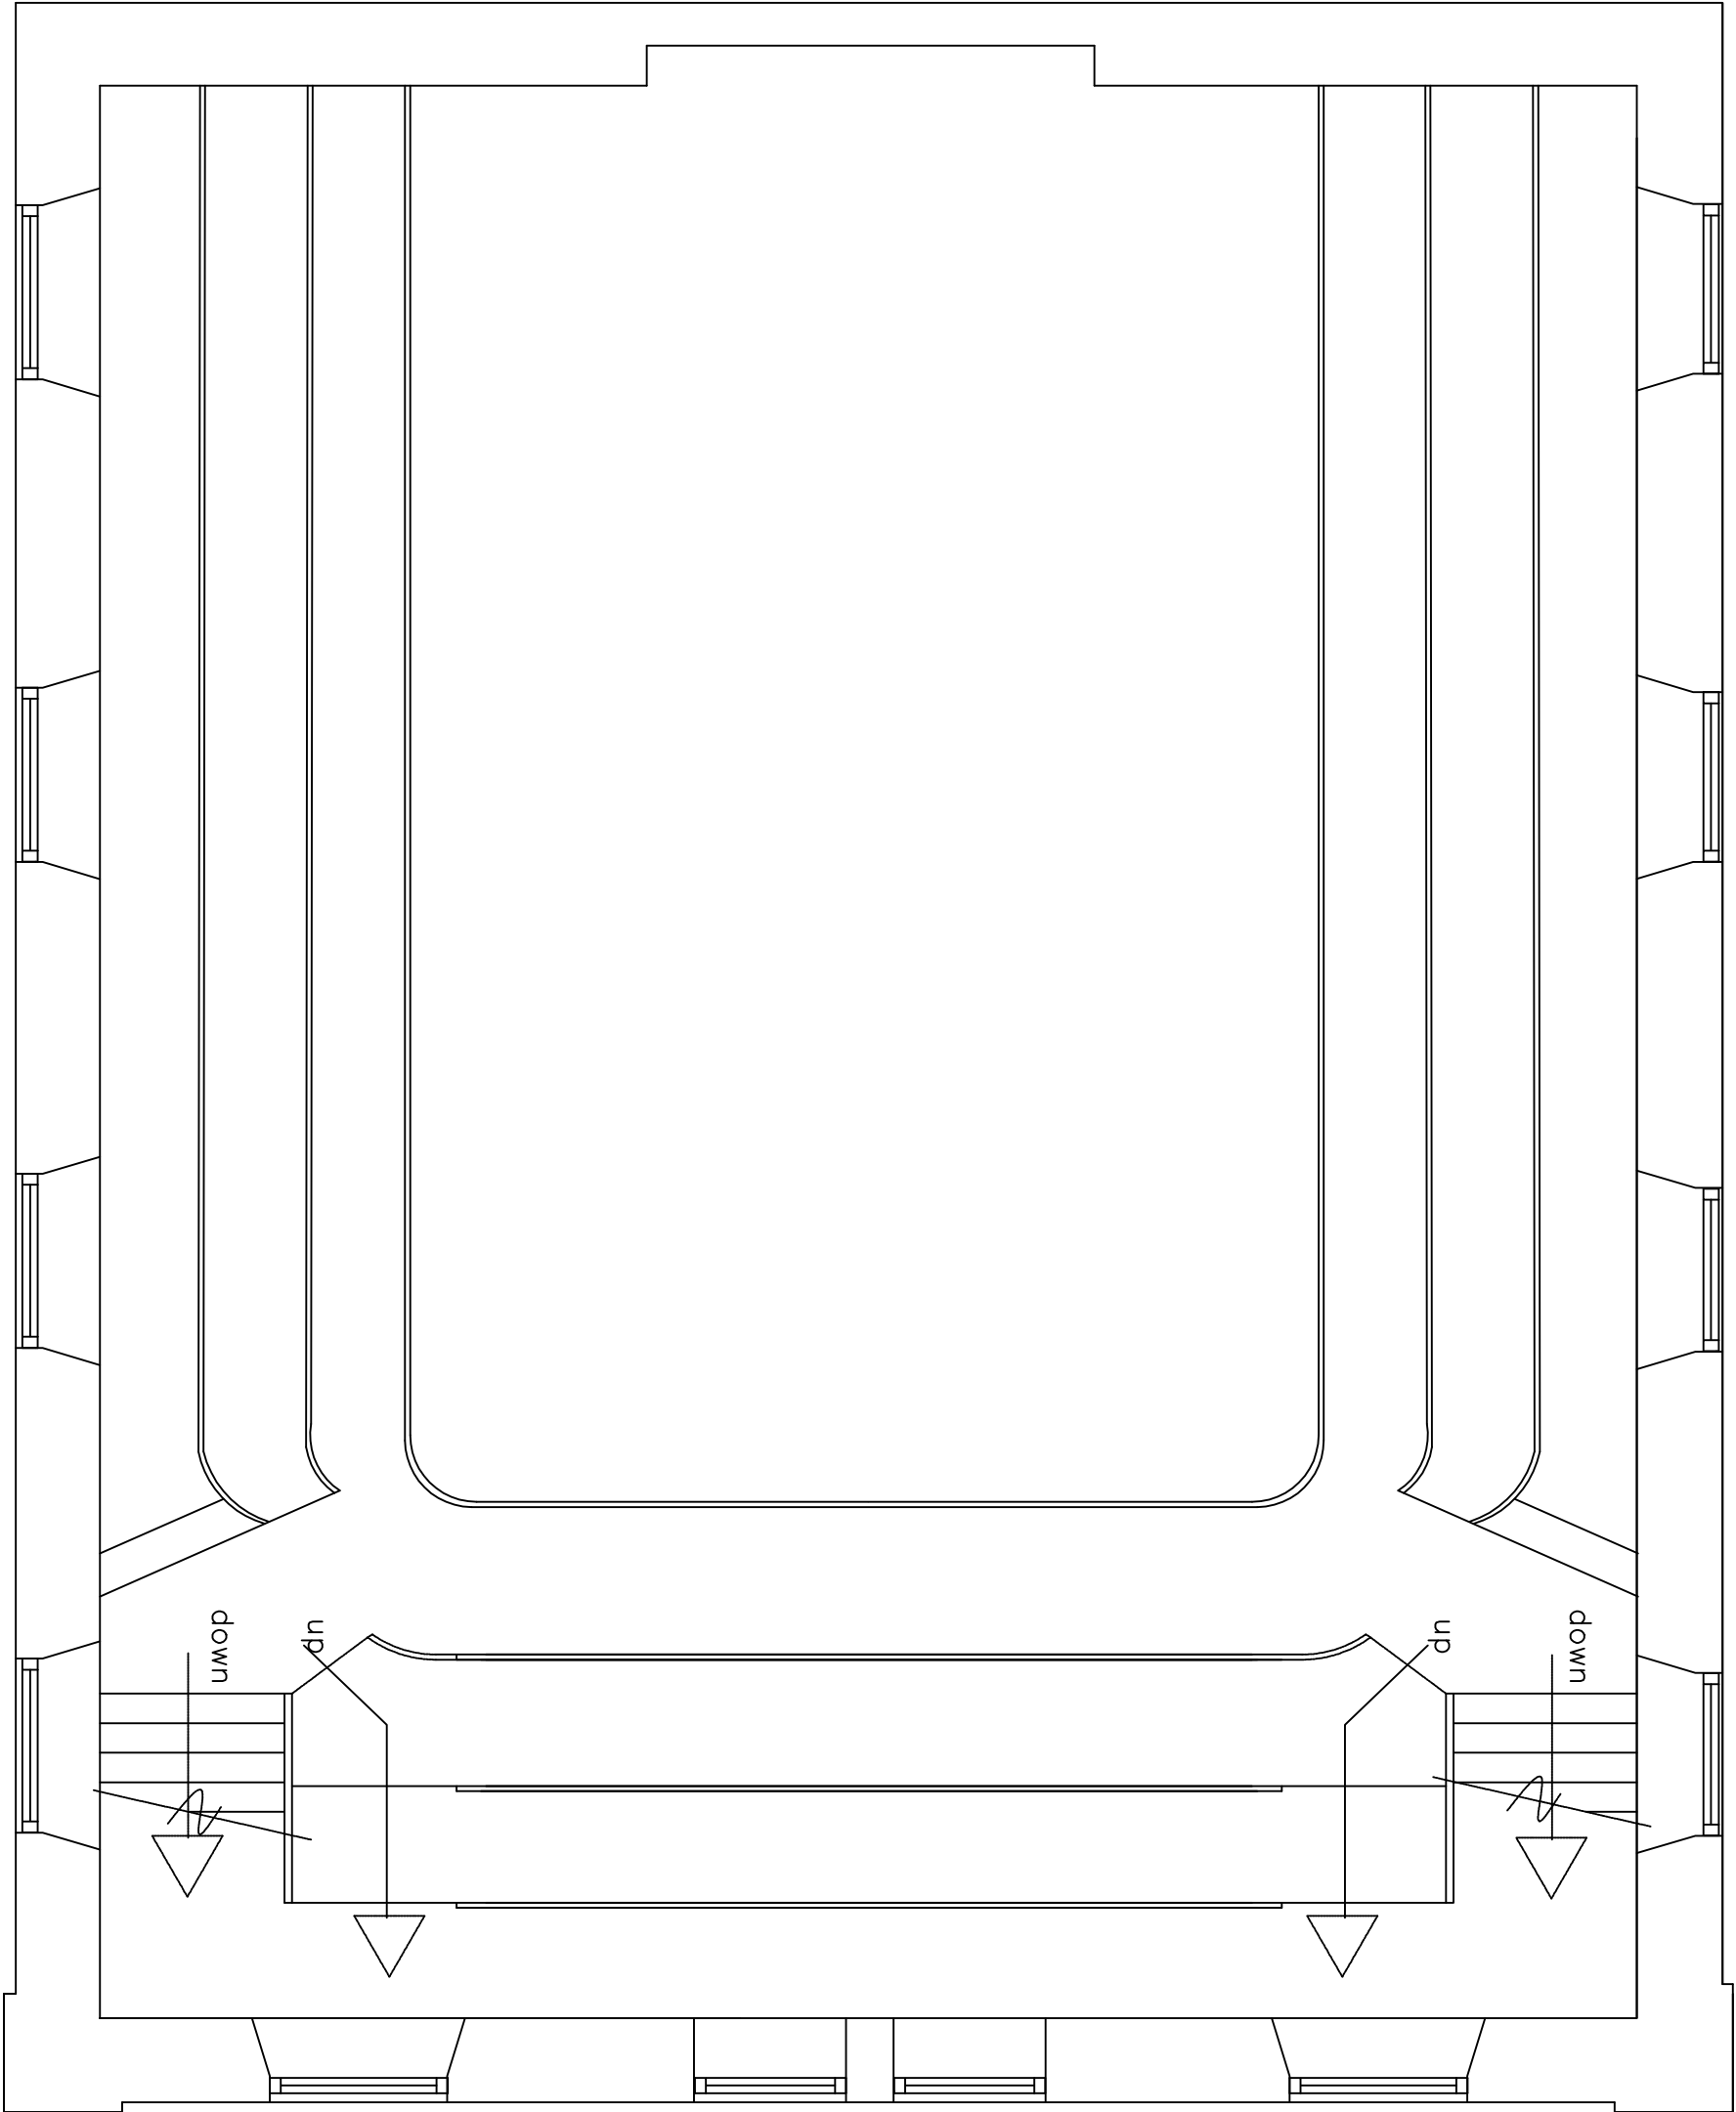

© copyright



INVICTA
Building
Advisory
Service



NANTWRTH
BUILDING
SERVICES

Min. yr Efail, High Street, Nantyrfflon,
Meesteg, CF34 0BW
Tel 07971 458724
E-Mail: INVICTA7777@YAHOO.CO.UK

Clients

L JONES

Job Title

Conversion of former Salem Chapel to
residential accommodation
Brynhyfryd Road
Seven Sisters

Drawing Title
First floor plan as existing

Drawing No.	Date	Scale
SC/2/20	February 2020	1 : 50