


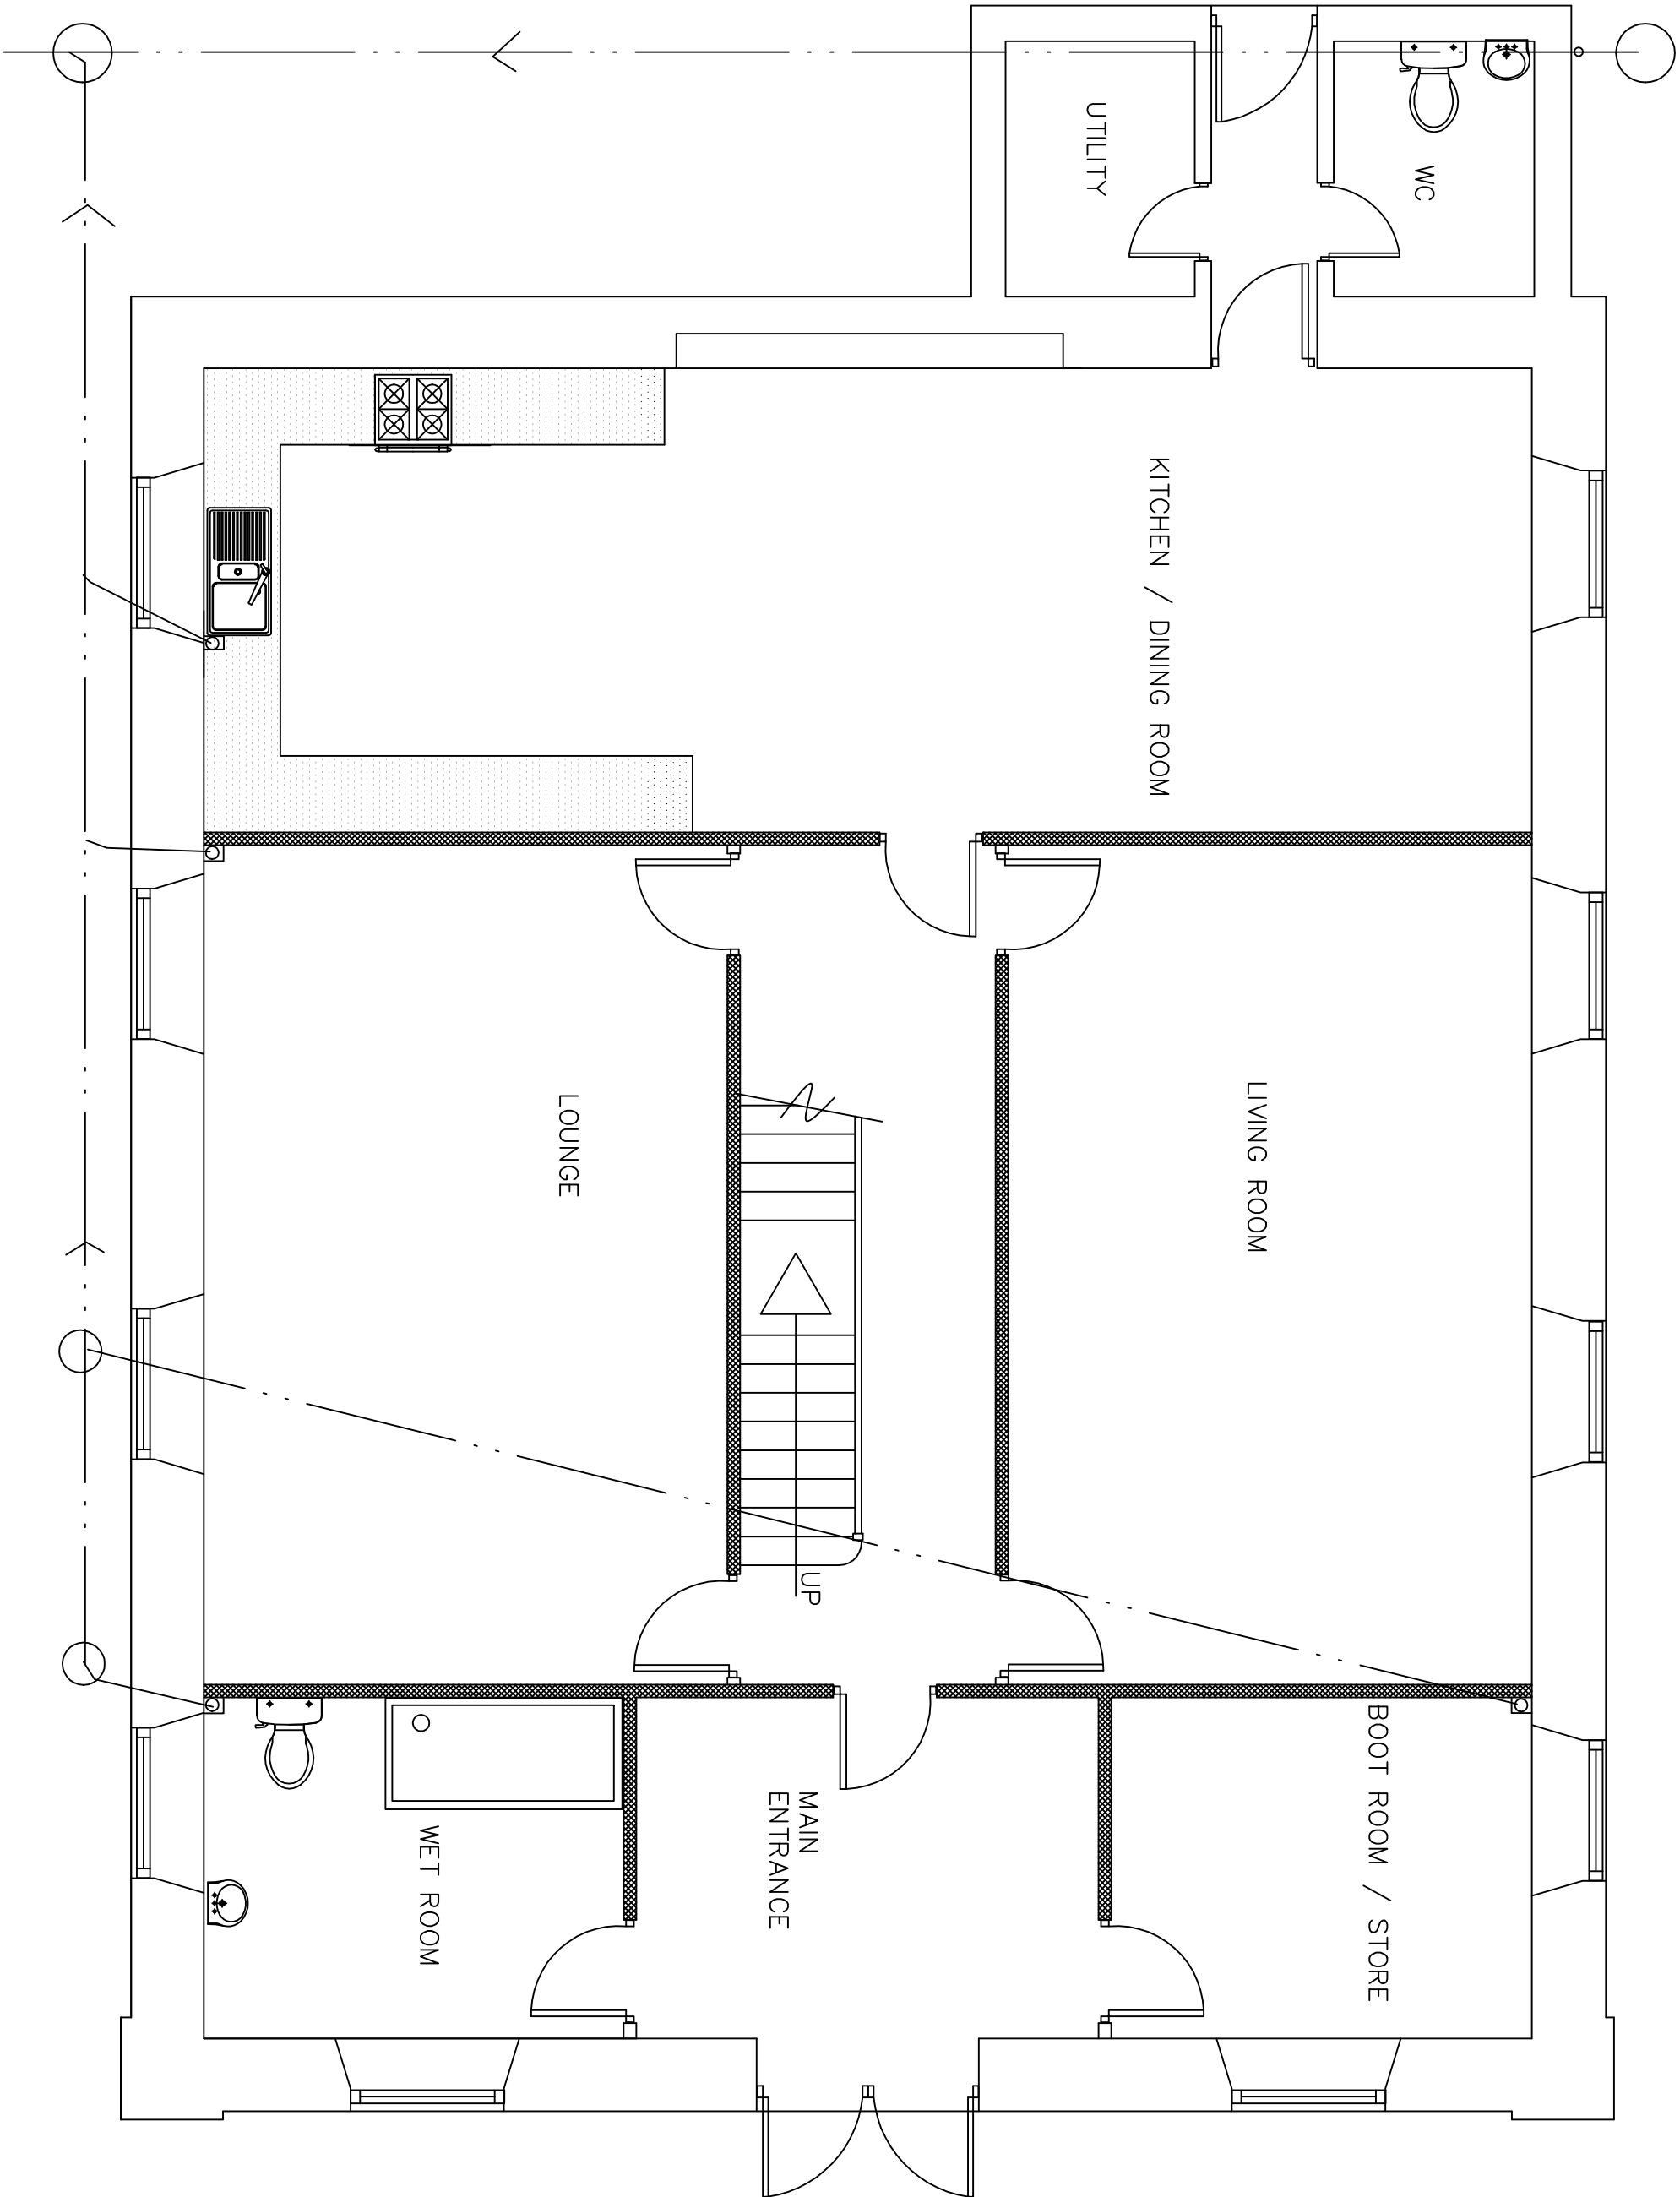

© copyright



Min. yr. Efail, High Street, Nantyrfflon,
Meesteg, CF34 0BW
Tel 07971 458724
E-Mail: INVICTA7777@YAHOO.CO.UK

Clients

L JONES

Job Title

Conversion of former Salem Chapel to
residential accommodation
Brynhyfryd Road
Seven Sisters

Drawing Title
Ground floor plan as proposed

Drawing No.	Date	Scale
SC/4/20	February 2020	1: 50