




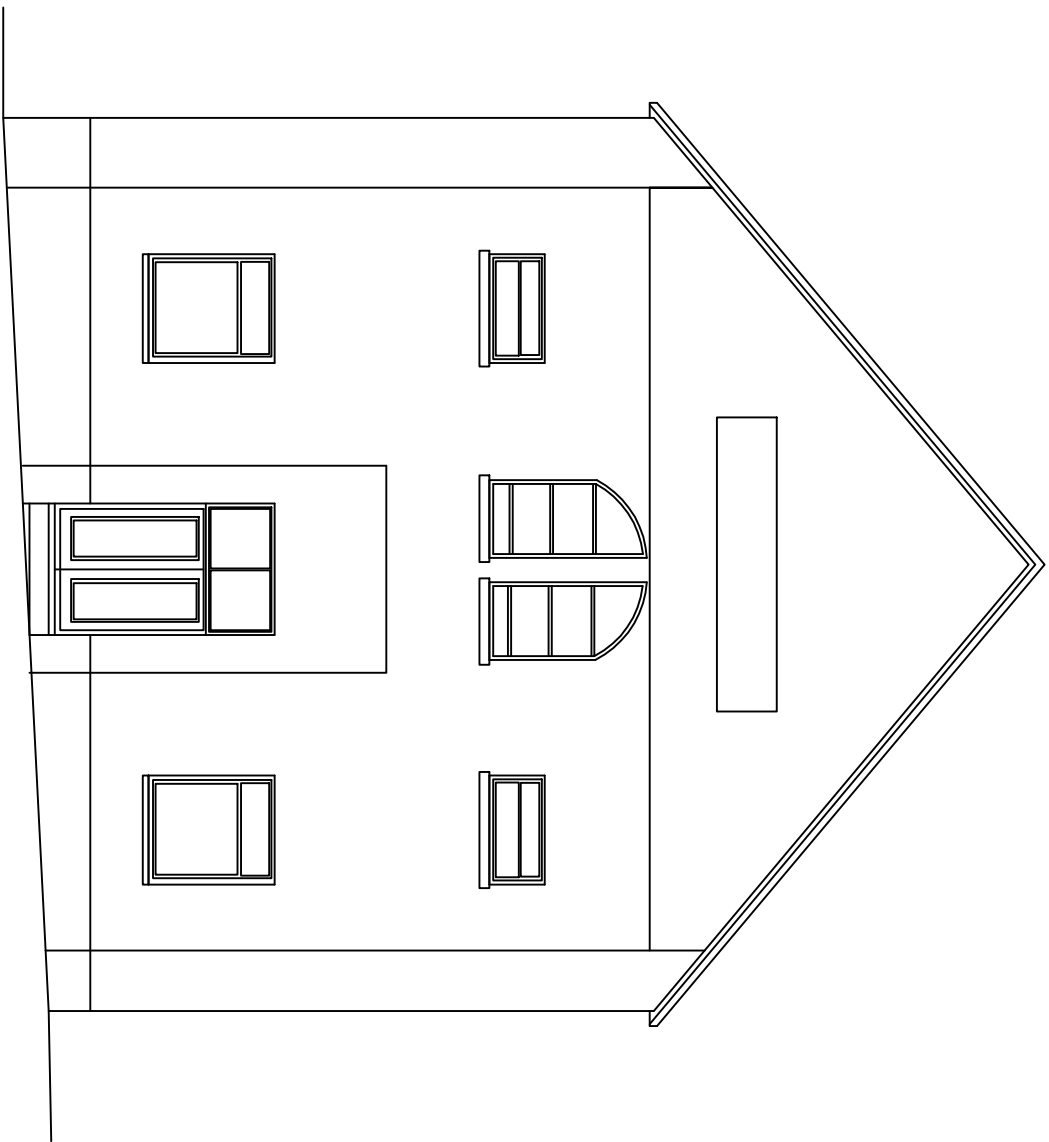


SOUTH ELEVATION

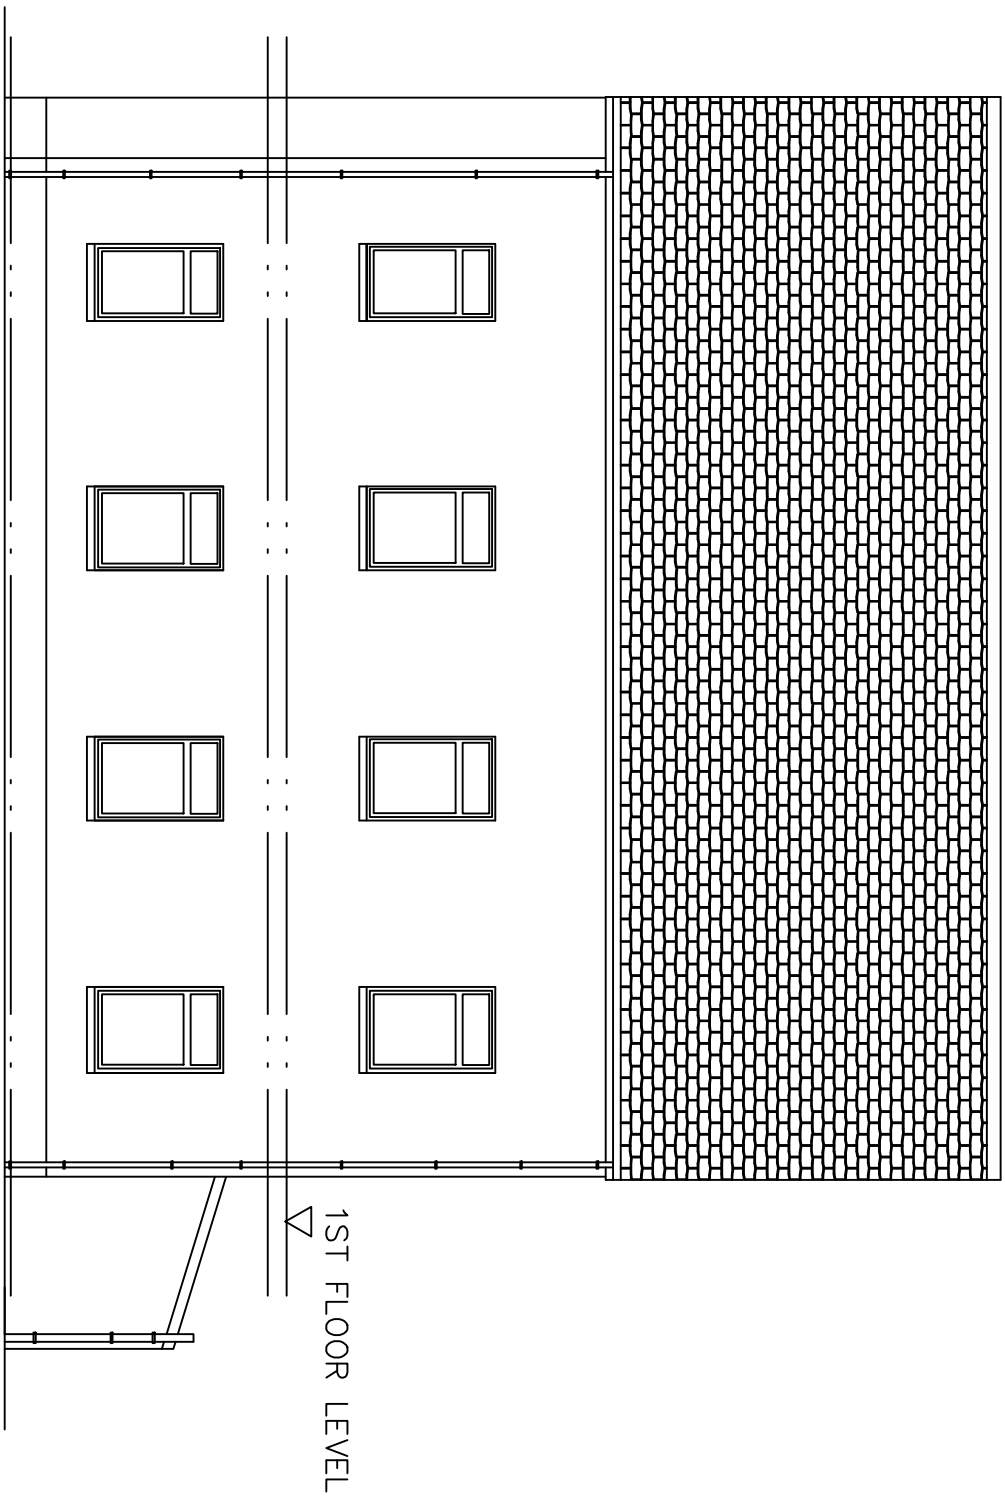

EAST ELEVATION

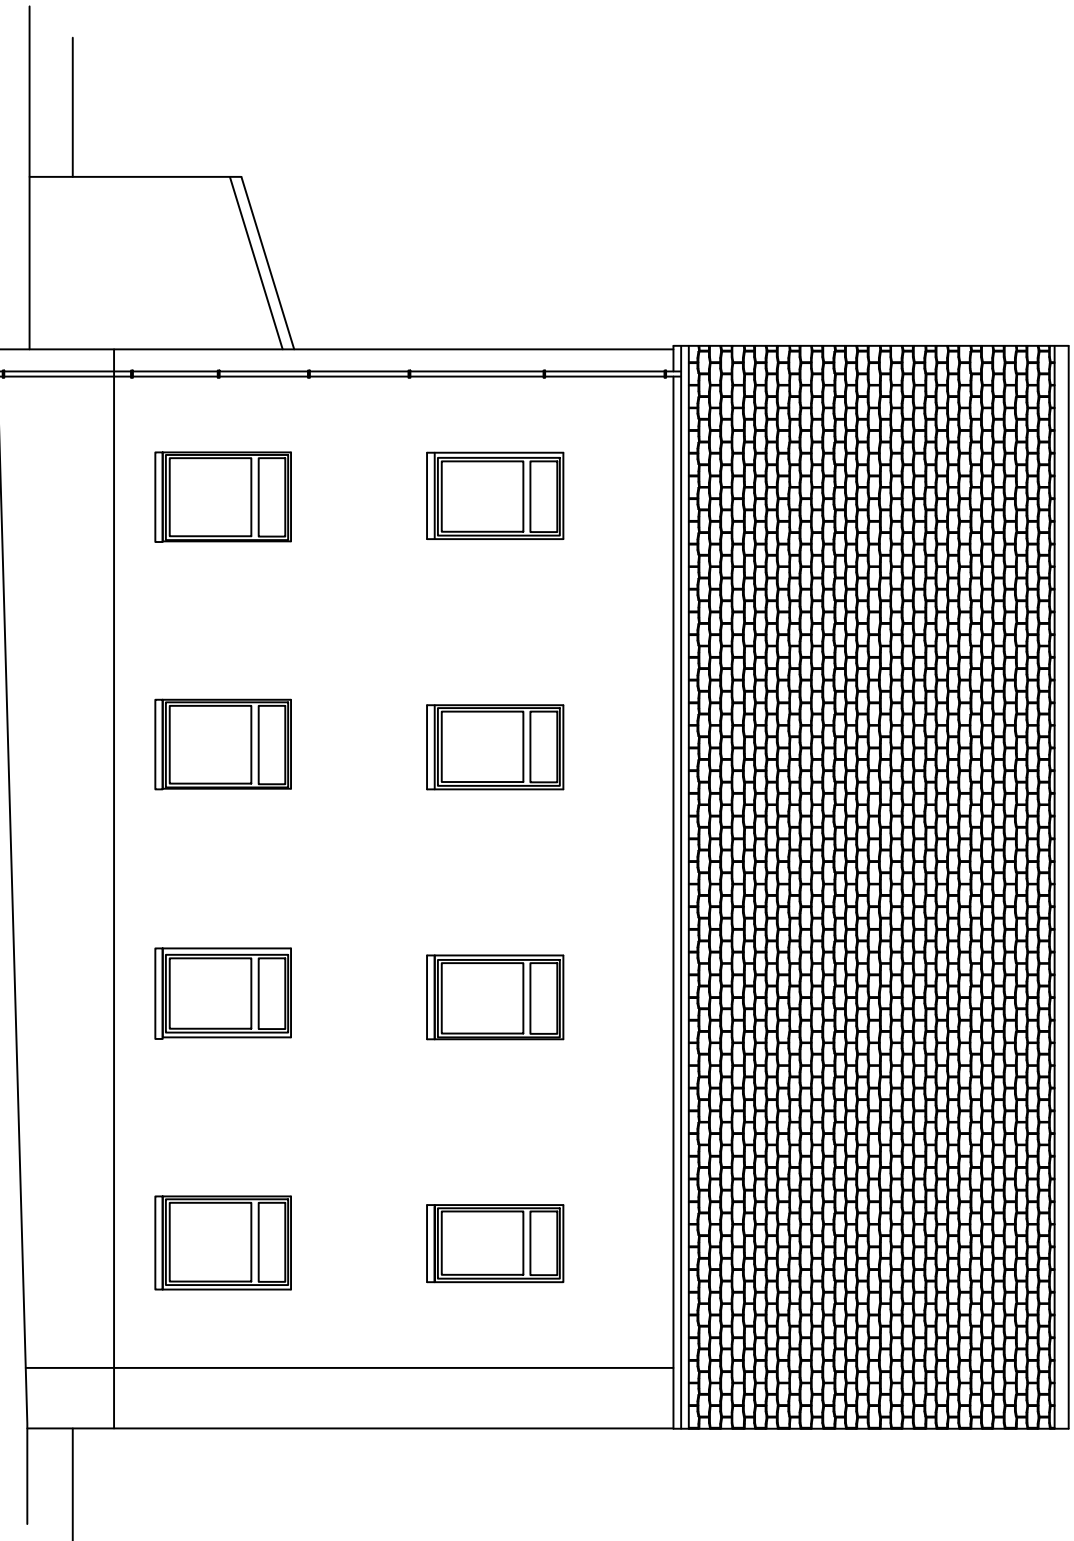

WEST ELEVATION

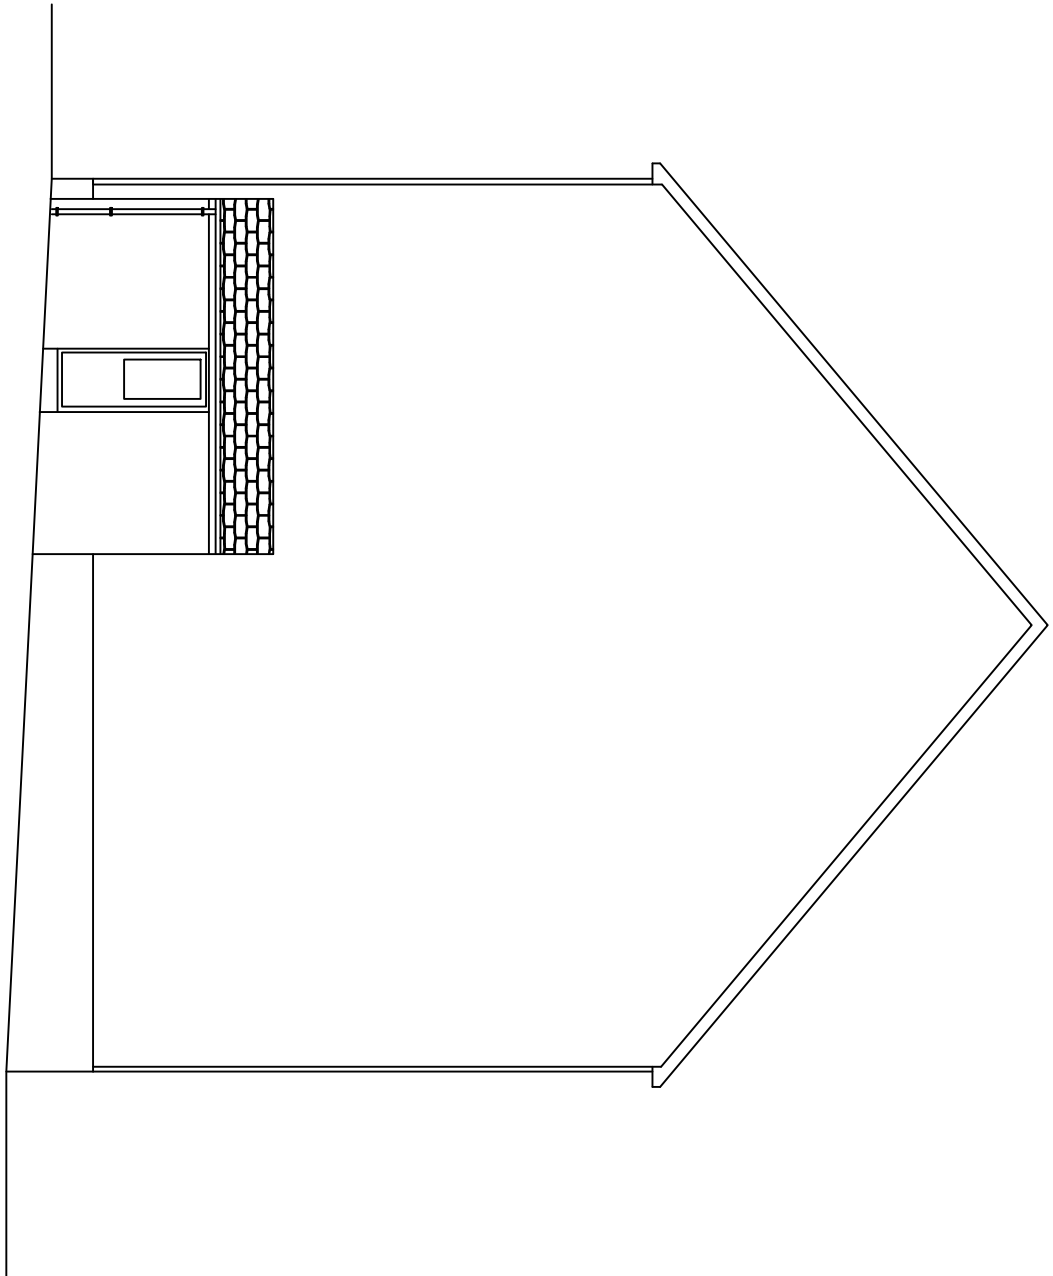

NORTH ELEVATION

© copyright



INVICTA
Building
Advisory
Service



Min. yr. Efail, High Street, Nantyrfflon,
Meesteg, CF34 0BW
Tel 07971 458724
E-Mail: INVICTA7777@YAHOO.CO.UK

Clients
L JONES

Job Title
Conversion of former Salem Chapel to
residential accommodation
Brynhyfryd Road
Seven Sisters

Drawing Title
Elevations as proposed

Drawing No.	Date	Scale
SC/6/20	February 2020	1: 100