

THIS DRAWING IS THE COPYRIGHT OF DARKIN ARCHITECTS AND MAY NOT BE COPIED, ALTERED OR REPRODUCED IN ANY FORM OR PASSED TO A THIRD PARTY WITHOUT THEIR CONSENT. DIMENSIONS MUST BE CHECKED AND VERIFIED ON SITE AND ANY DISCREPANCIES SHOULD BE REPORTED TO THE ARCHITECT. THIS DRAWING MUST NOT BE SCALED AND SHOULD BE READ IN CONJUNCTION WITH ALL OTHER CONSULTANT'S DRAWINGS. IF IN DOUBT ASK FOR CONFIRMATION.

No.	Description	By	Date
L	Flat Layouts Amended	SJC	25.11.2019
M	Kitchen Revised	TOM	06.12.2019
N	Downpipes adjusted	TOM	28.02.2020
O	Windows to be obscured	TOM	02.03.2020
P	Boiler added	TOM	30.04.2020
Q	Floors Layout Amended	AV	09.07.2020

CLIENT

Dan Madge

PROJECT

Commercial Renovation

PROJECT ADDRESS

26 Alfred Street,
Neath,
SA11 1EF

DRAWING TITLE

Proposed Floor Plans

DRAWN BY
TOM

CHECKED BY
DLD

© Copyright
Darkin Architects
2020

PROJECT REF
RC143

SCALE
1 : 100

PAPER SIZE
A3

DRAWING
106

REVISION
Q



DATE
20.07.18

Room Schedule


Flat No.	Level	Name	Area
1	0 - Ground Floor	Kitchen/Living Area	18 m ²
	0 - Ground Floor	Hall	3 m ²
	0 - Ground Floor	A/C	1 m ²
	0 - Ground Floor	Bathroom	4 m ²
	0 - Ground Floor	Bedroom	11 m ²
2	0 - Ground Floor	Hallway	10 m ²
	0 - Ground Floor	Kitchen/Living Area	18 m ²
	0 - Ground Floor	A/C	1 m ²
	0 - Ground Floor	Bathroom	4 m ²
	0 - Ground Floor	Bedroom	11 m ²
3	0 - Ground Floor	Hall	3 m ²
	1 - First Floor	Kitchen/Living Area	18 m ²
	1 - First Floor	Hall	3 m ²
	1 - First Floor	A/C	1 m ²
	1 - First Floor	Bathroom	4 m ²
4	1 - First Floor	Bedroom	11 m ²
	1 - First Floor	Bathroom	4 m ²
	1 - First Floor	Bedroom	11 m ²
	1 - First Floor	Kitchen/Living Area	18 m ²
	1 - First Floor	A/C	1 m ²
5	1 - First Floor	Hall	3 m ²
	2 - Second Floor	Kitchen/Living Area	18 m ²
	2 - Second Floor	Hall	3 m ²
	2 - Second Floor	A/C	1 m ²
	2 - Second Floor	Bathroom	4 m ²
6	2 - Second Floor	Bedroom	11 m ²
	2 - Second Floor	Kitchen/Living Area	18 m ²
	2 - Second Floor	A/C	1 m ²
	2 - Second Floor	Bedroom	11 m ²
	2 - Second Floor	Hall	3 m ²

Total area of each flat (including walls) : 39m²


Scale Bar - Metres

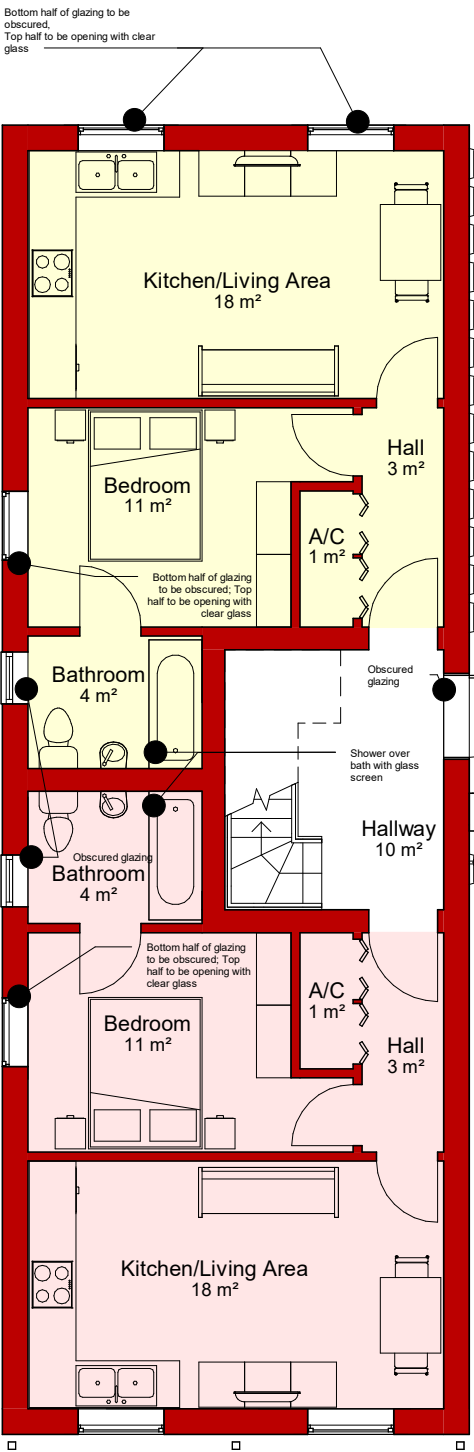 

Ground Floor

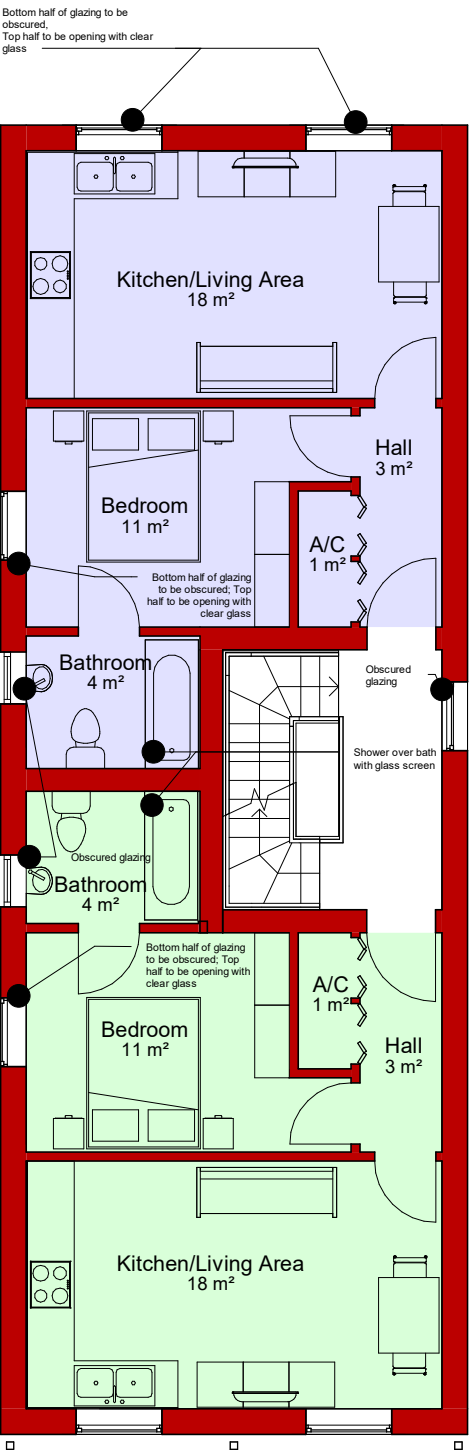

First Floor

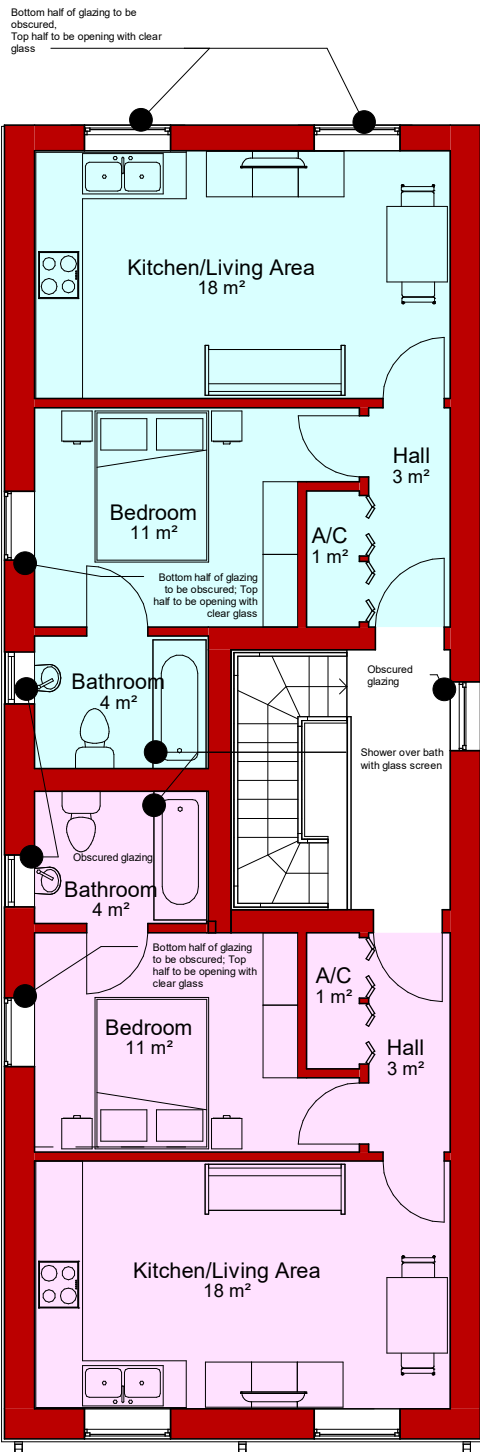

Second Floor

Adjacent window locations TBC