





1

Location Plan

1 : 500

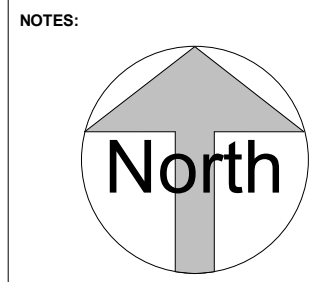


DRAWING STATUS	
Planning	
PROJECT	
G Bates Outhouse	
TITLE	
Location Plan	
CLIENT	
Mr G Bates	
DRAWN BY	DATE
Gareth Owen	24.07.20
SCALE (@A3)	PROJECT NO.
1 : 500	GOCD GB01
DRAWING NO.	REV
A001	-
GO CONCEPT DESIGNS LTD, 9 DARWIN RD, PORT TALBOT, SA12 6BT	
gareth@goconceptdesigns.co.uk	

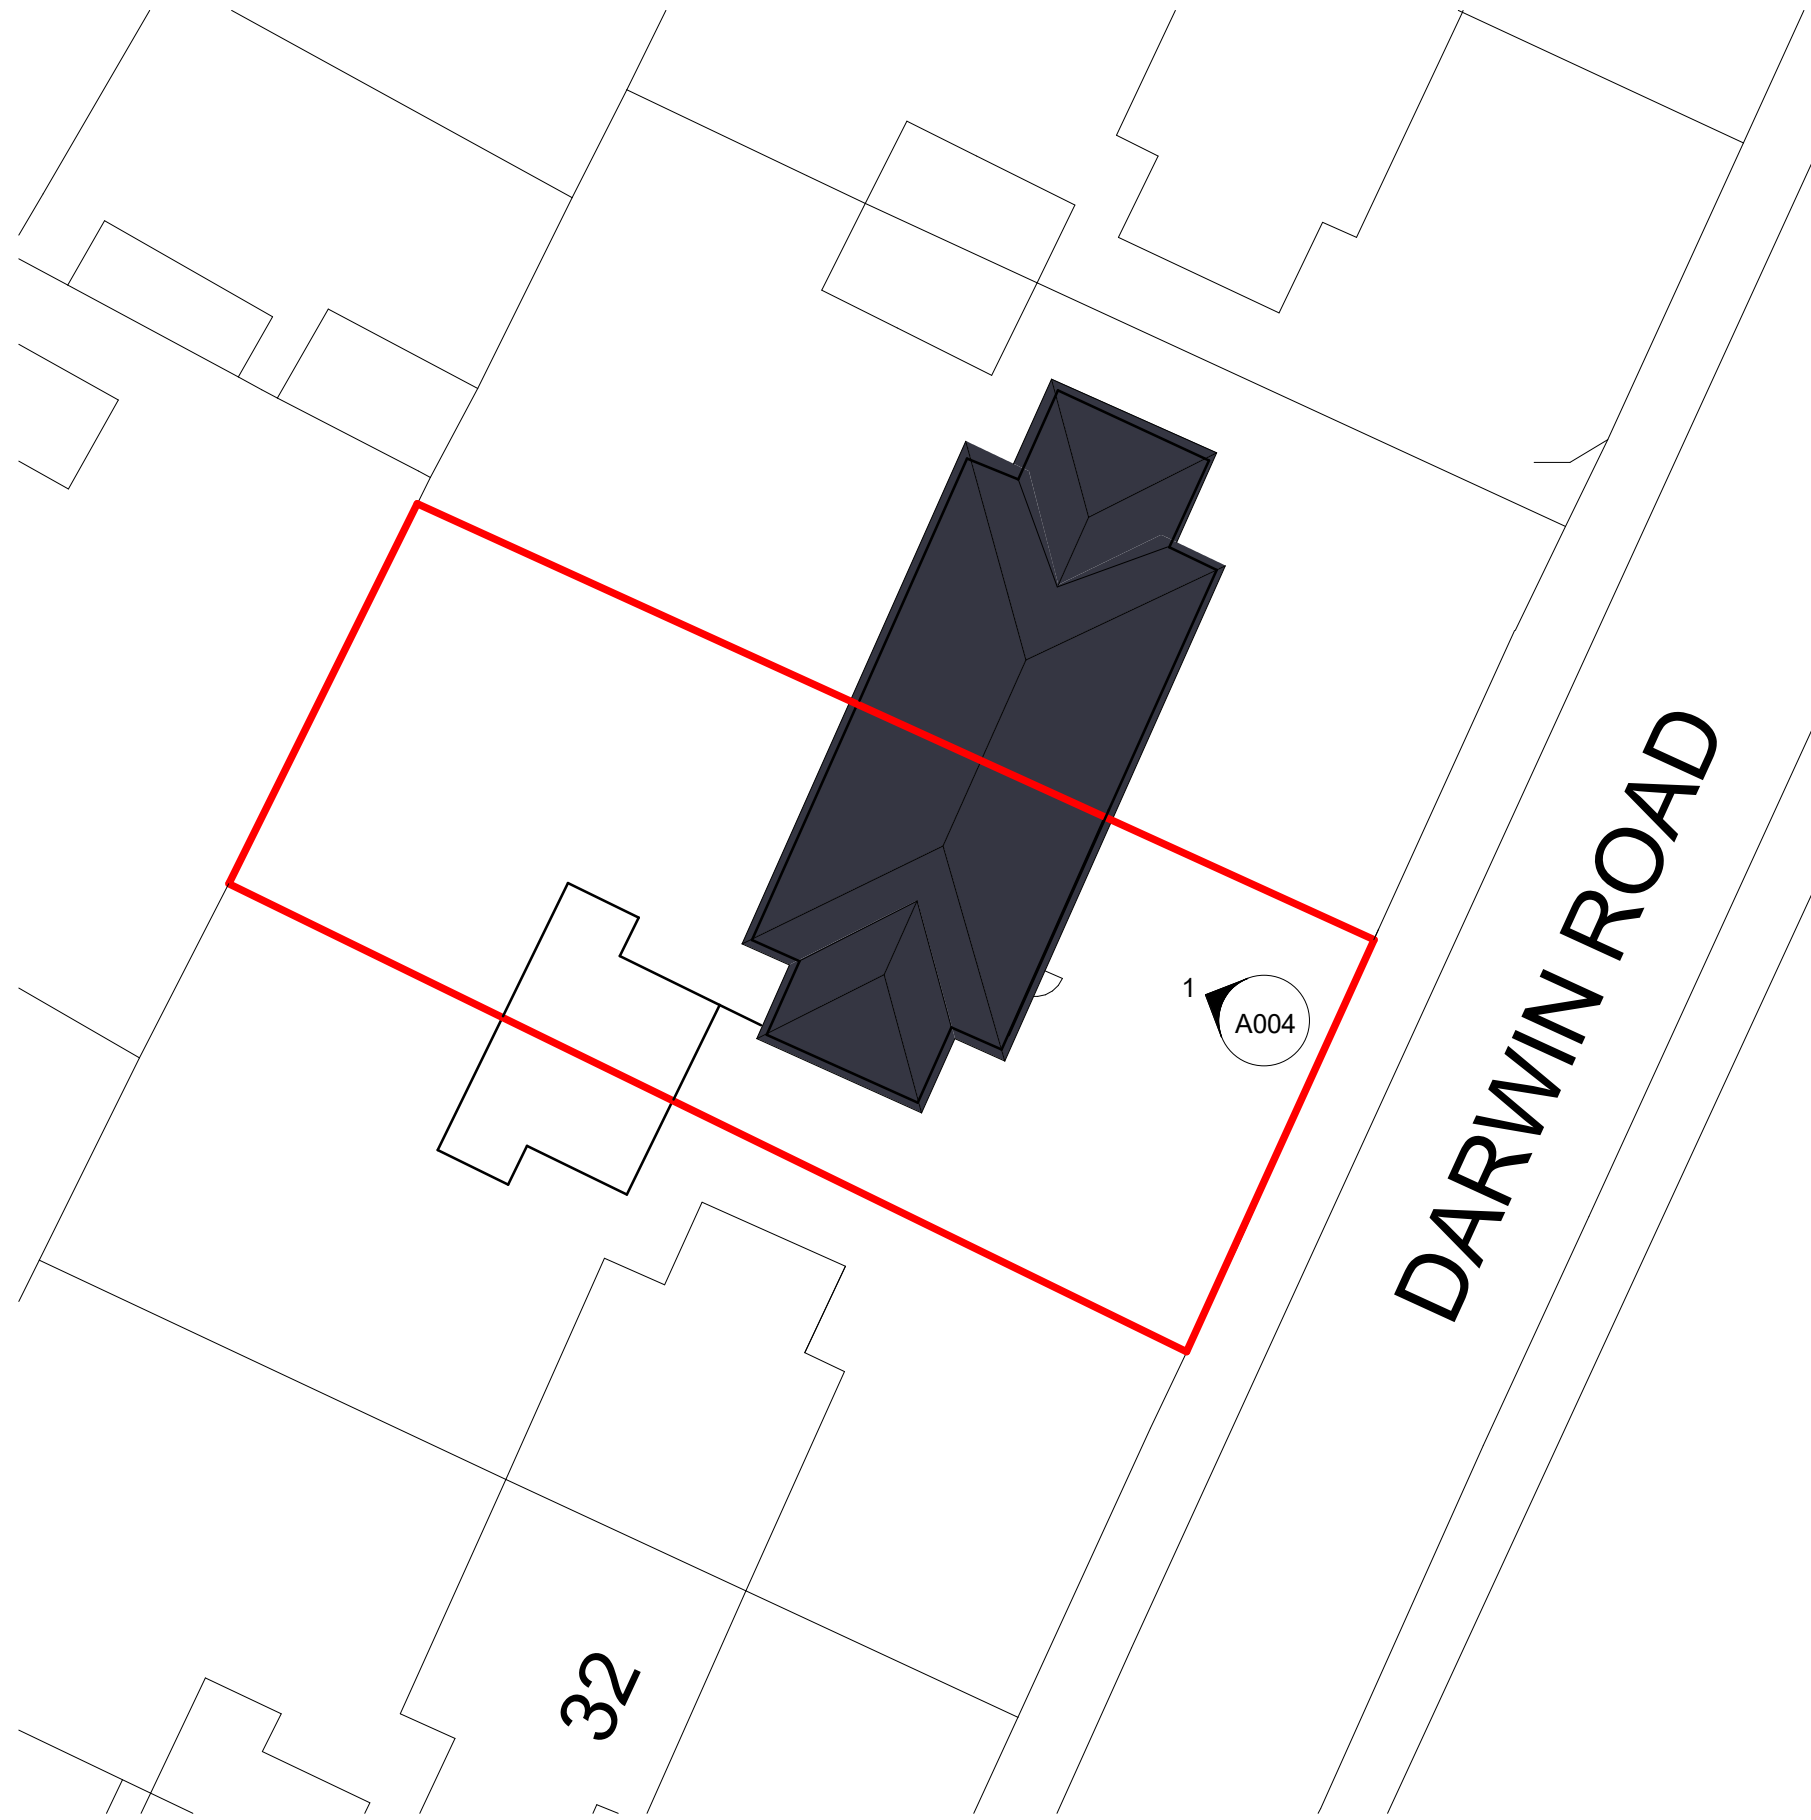

32

1
A004

DARWIN ROAD

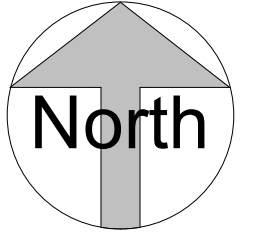

NOTES:



DRAWING STATUS	
Planning	
PROJECT	
G Bates Outhouse	
TITLE	
Existing Site Plan	
CLIENT	
Mr G Bates	
DRAWN BY Gareth Owen	DATE 24.07.20
SCALE (@A3) 1 : 200	PROJECT NO. GOCD GB01
DRAWING NO. A002	REV -
GO CONCEPT DESIGNS LTD, 9 DARWIN RD, PORT TALBOT, SA12 6BT gareth@goconceptdesigns.co.uk	


1

Existing Site Plan

1 : 200



1 Proposed Site Plan
1 : 200

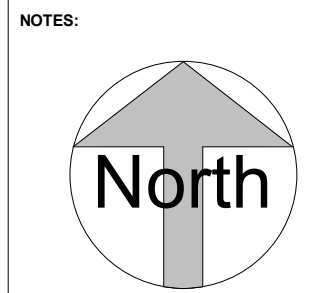

DRAWING STATUS	
Planning	
PROJECT	
G Bates Outhouse	
TITLE	
Proposed Site Plan	
CLIENT	
Mr G Bates	
DRAWN BY Gareth Owen	DATE 24.07.20
SCALE (@A3) 1 : 200	PROJECT NO. GOCD GB01
DRAWING NO. A003	REV A
GO CONCEPT DESIGNS LTD, 9 DARWIN RD, PORT TALBOT, SA12 6BT gareth@goconceptdesigns.co.uk	



NOTES:



DRAWING STATUS

Planning

PROJECT

G Bates Outhouse

TITLE

Existing House Front Elevation

CLIENT

Mr G Bates

DRAWN BY
Gareth Owen

DATE
24.07.20

SCALE (@A3)
1 : 50

PROJECT NO.
GOCD GB01

DRAWING NO.
A004


REV
-

GO CONCEPT DESIGNS LTD, 9 DARWIN RD, PORT TALBOT, SA12 6BT
gareth@goconceptdesigns.co.uk

1

Existing Front Elevation

1 : 50

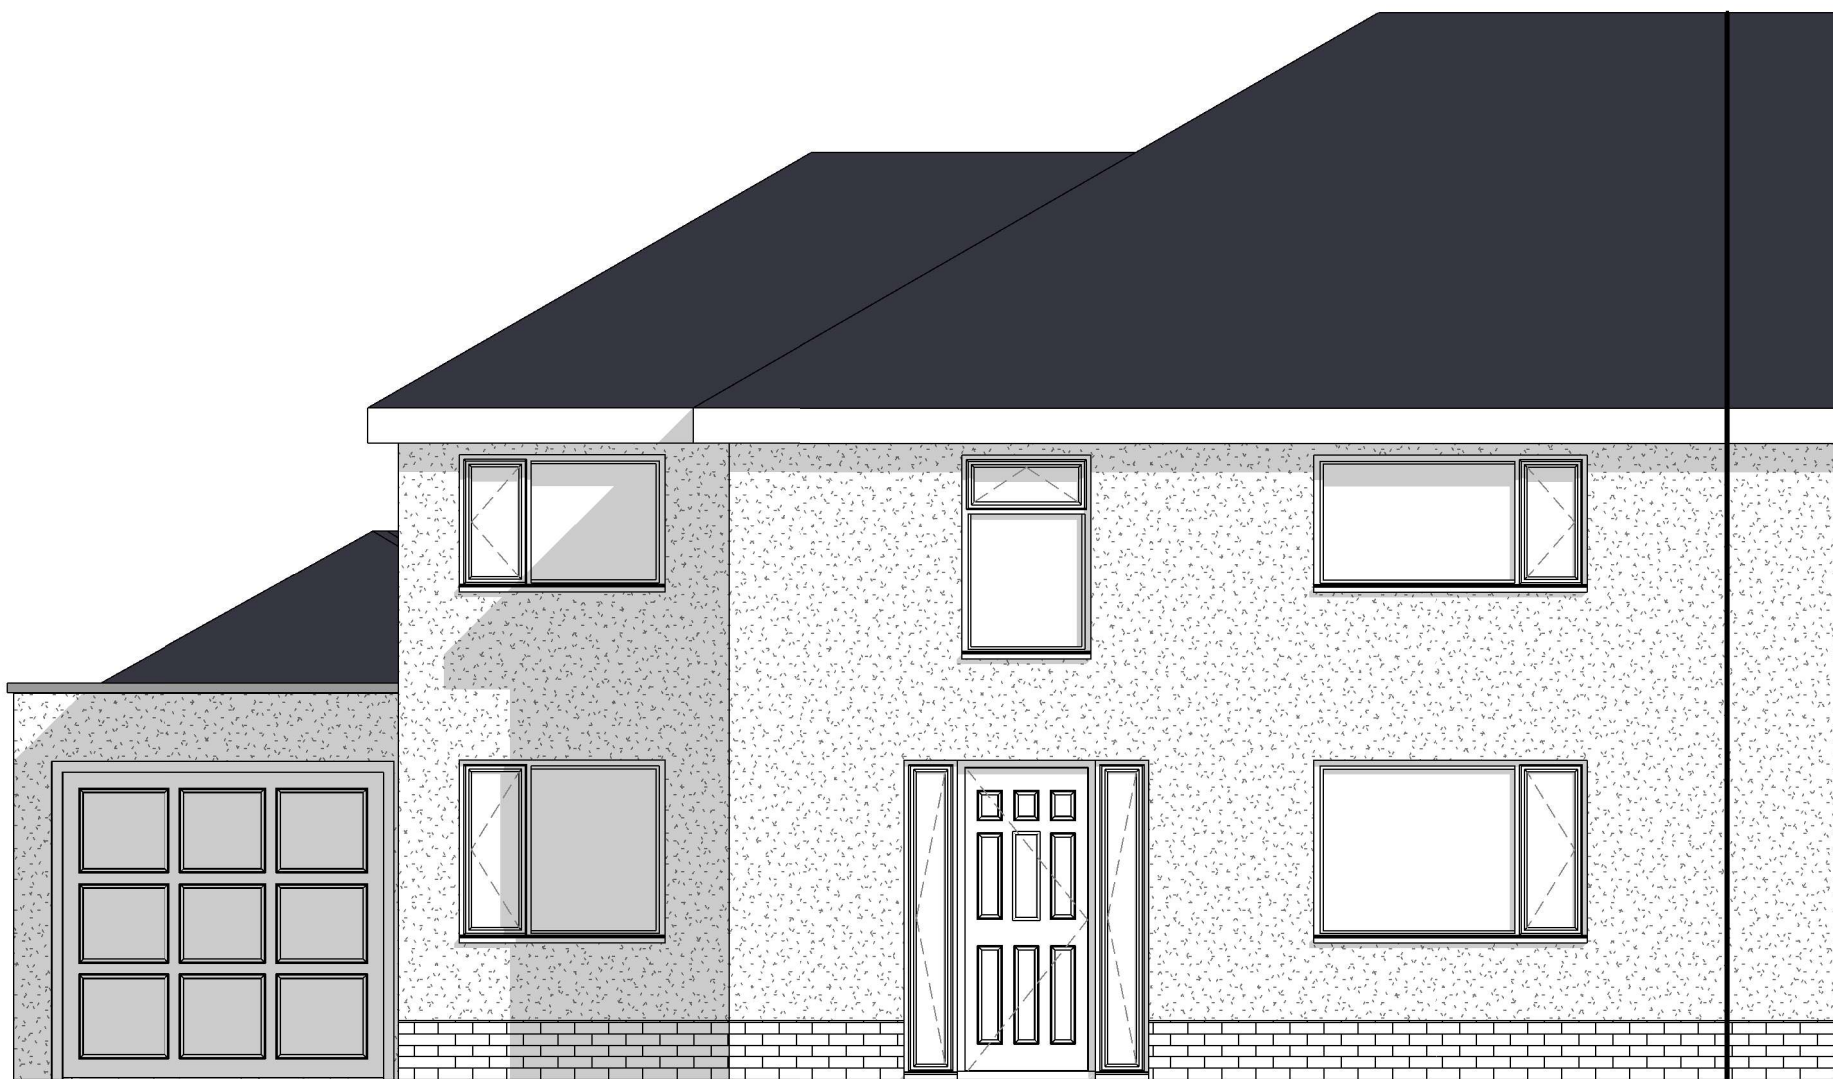

1 Proposed Front Elevation
1 : 50

NOTES:



DRAWING STATUS

Planning

PROJECT

G Bates Outhouse

TITLE

Proposed House Front Elevation

CLIENT

Mr G Bates

DRAWN BY
Gareth Owen

DATE
24.07.20


SCALE (@A3)
1 : 50

PROJECT NO.
GOCD GB01

DRAWING NO.
A005

REV
A

GO CONCEPT DESIGNS LTD, 9 DARWIN RD, PORT TALBOT, SA12 6BT
gareth@goconceptdesigns.co.uk

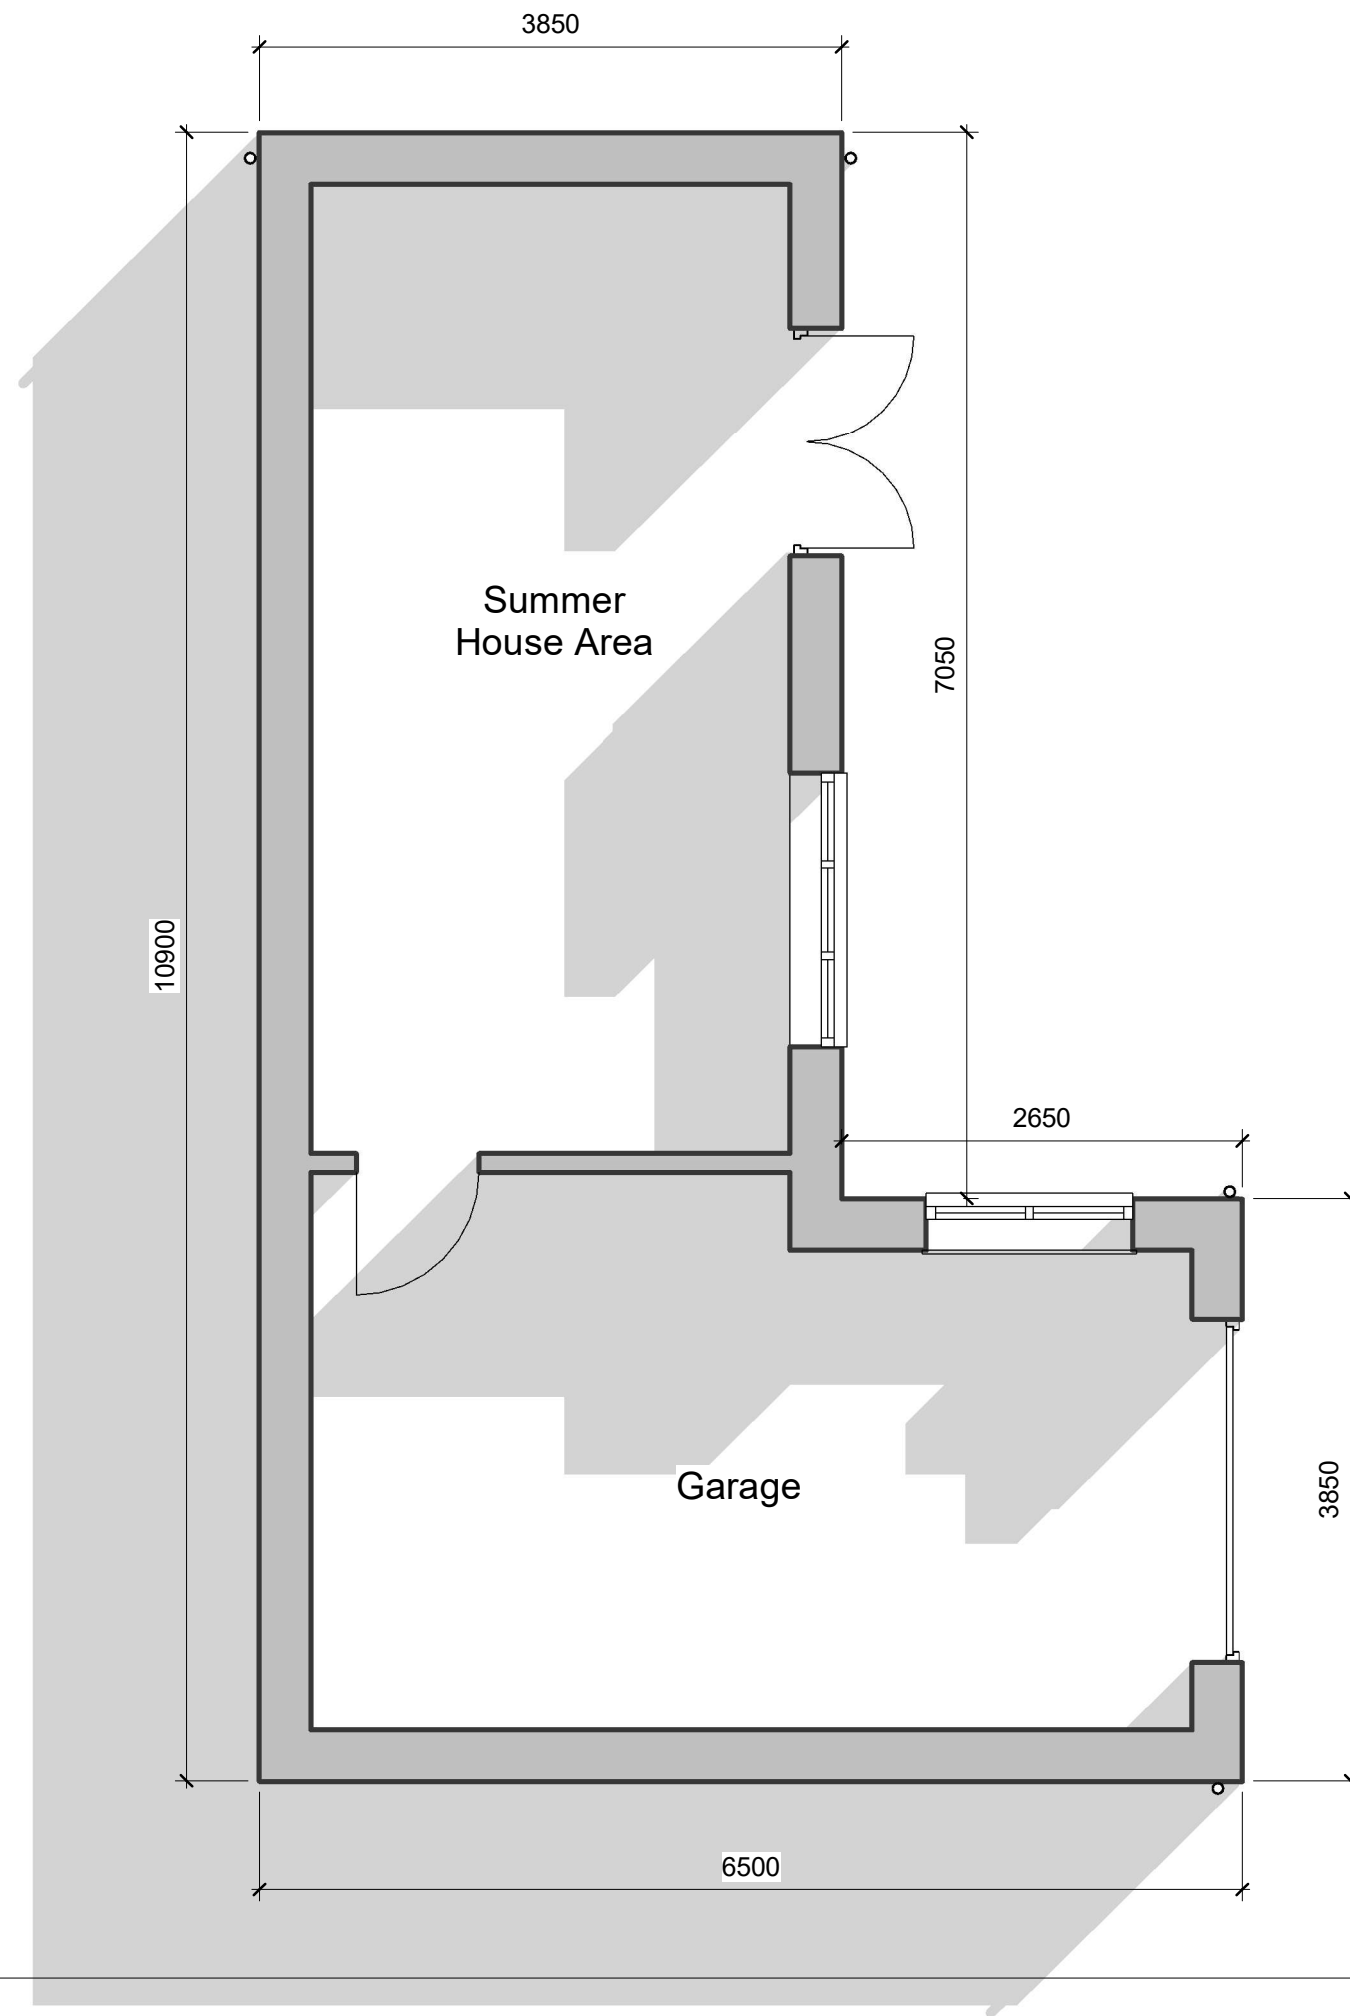


1 Level 0
1 : 50

NOTES:



GARETH OWEN
CONCEPT DESIGNS

DRAWING STATUS	
Planning	
PROJECT	
G Bates Outhouse	
TITLE	
Outhouse Floor Plan	
CLIENT	
Mr G Bates	
DRAWN BY Gareth Owen	DATE 24.07.20
SCALE (@A3) 1 : 50	PROJECT NO. GOCD GB01
DRAWING NO. A006	REV A
GO CONCEPT DESIGNS LTD, 9 DARWIN RD, PORT TALBOT, SA12 6BT gareth@goconceptdesigns.co.uk	

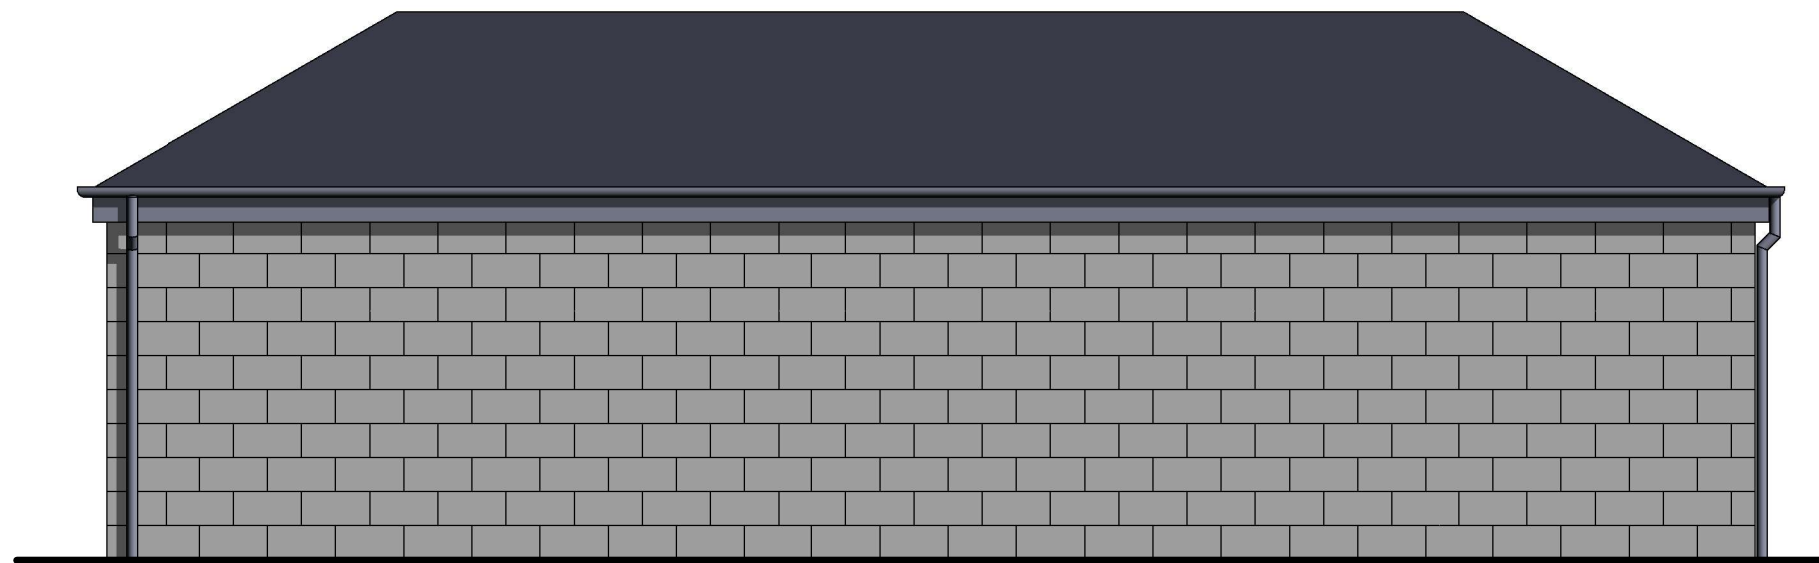

NOTES:



DRAWING STATUS

Planning

PROJECT

G Bates Outhouse

TITLE

Outhouse Elevations

CLIENT

Mr G Bates

DRAWN BY
Gareth Owen

DATE
24.07.20

SCALE (@A3)
1 : 50

PROJECT NO.
GOCD GB01

DRAWING NO.
A007

REV
A

GO CONCEPT DESIGNS LTD, 9 DARWIN RD, PORT TALBOT, SA12 6BT
gareth@goconceptdesigns.co.uk