


Superseded

Notes		Siting of Hot Food Container	Description	PROPOSED PLANS & ELEVATIONS			
				Address			
				Part of Former Remploiy Site, Abbey Road Ind. Est, Neath			
				Project number	HE.2020.01	Date	JUNE 2020
				Drawn by	DB	Checked by	HE
Scale		1 : 100		Sheet No.		PL-001	

SITE PLAN (1:100)

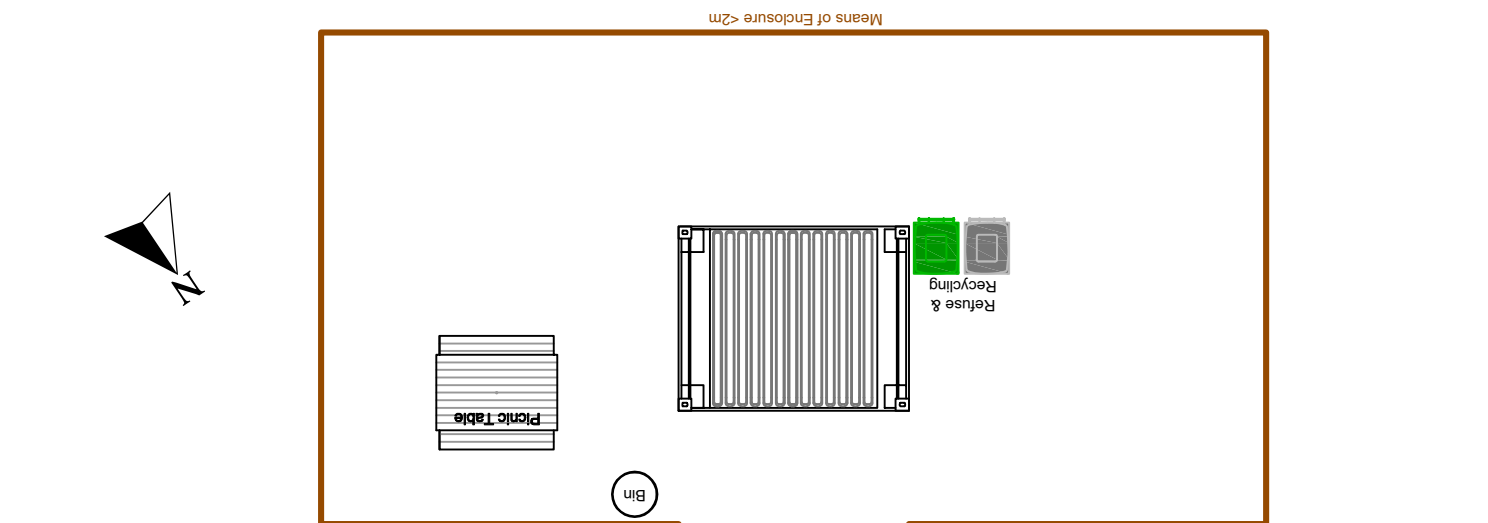


ACCESS ROAD


LOCATION PLAN (1:1250)



LOCATION PLAN (1:500)

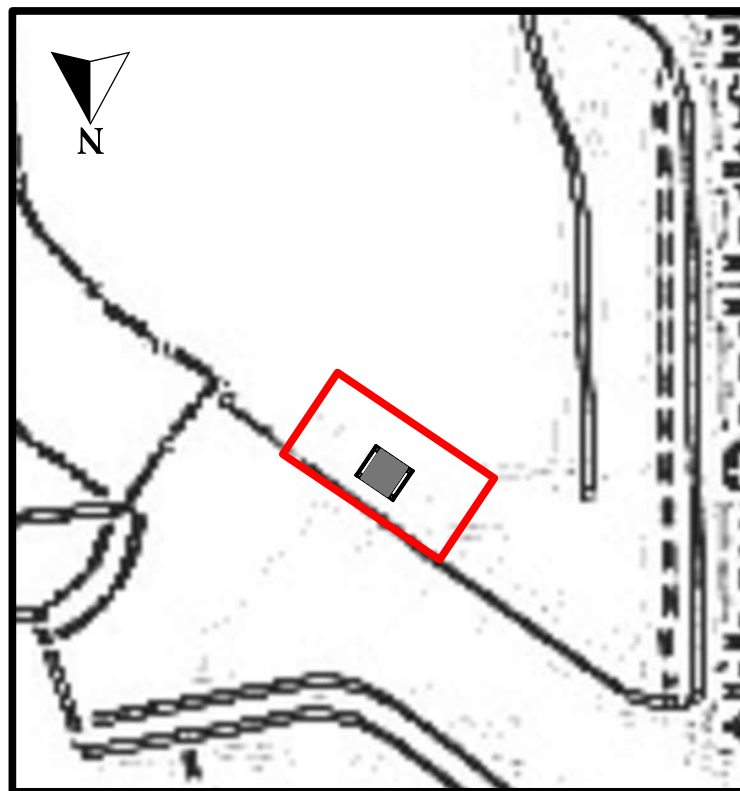

ELEVATIONS (1:100)

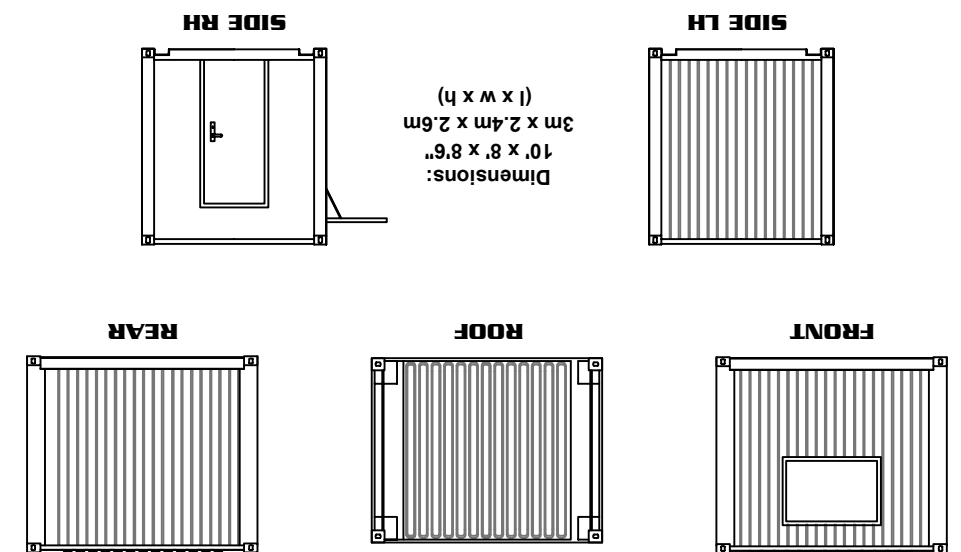

CONTAINER EXAMPLE
(subject to minor variation)

