


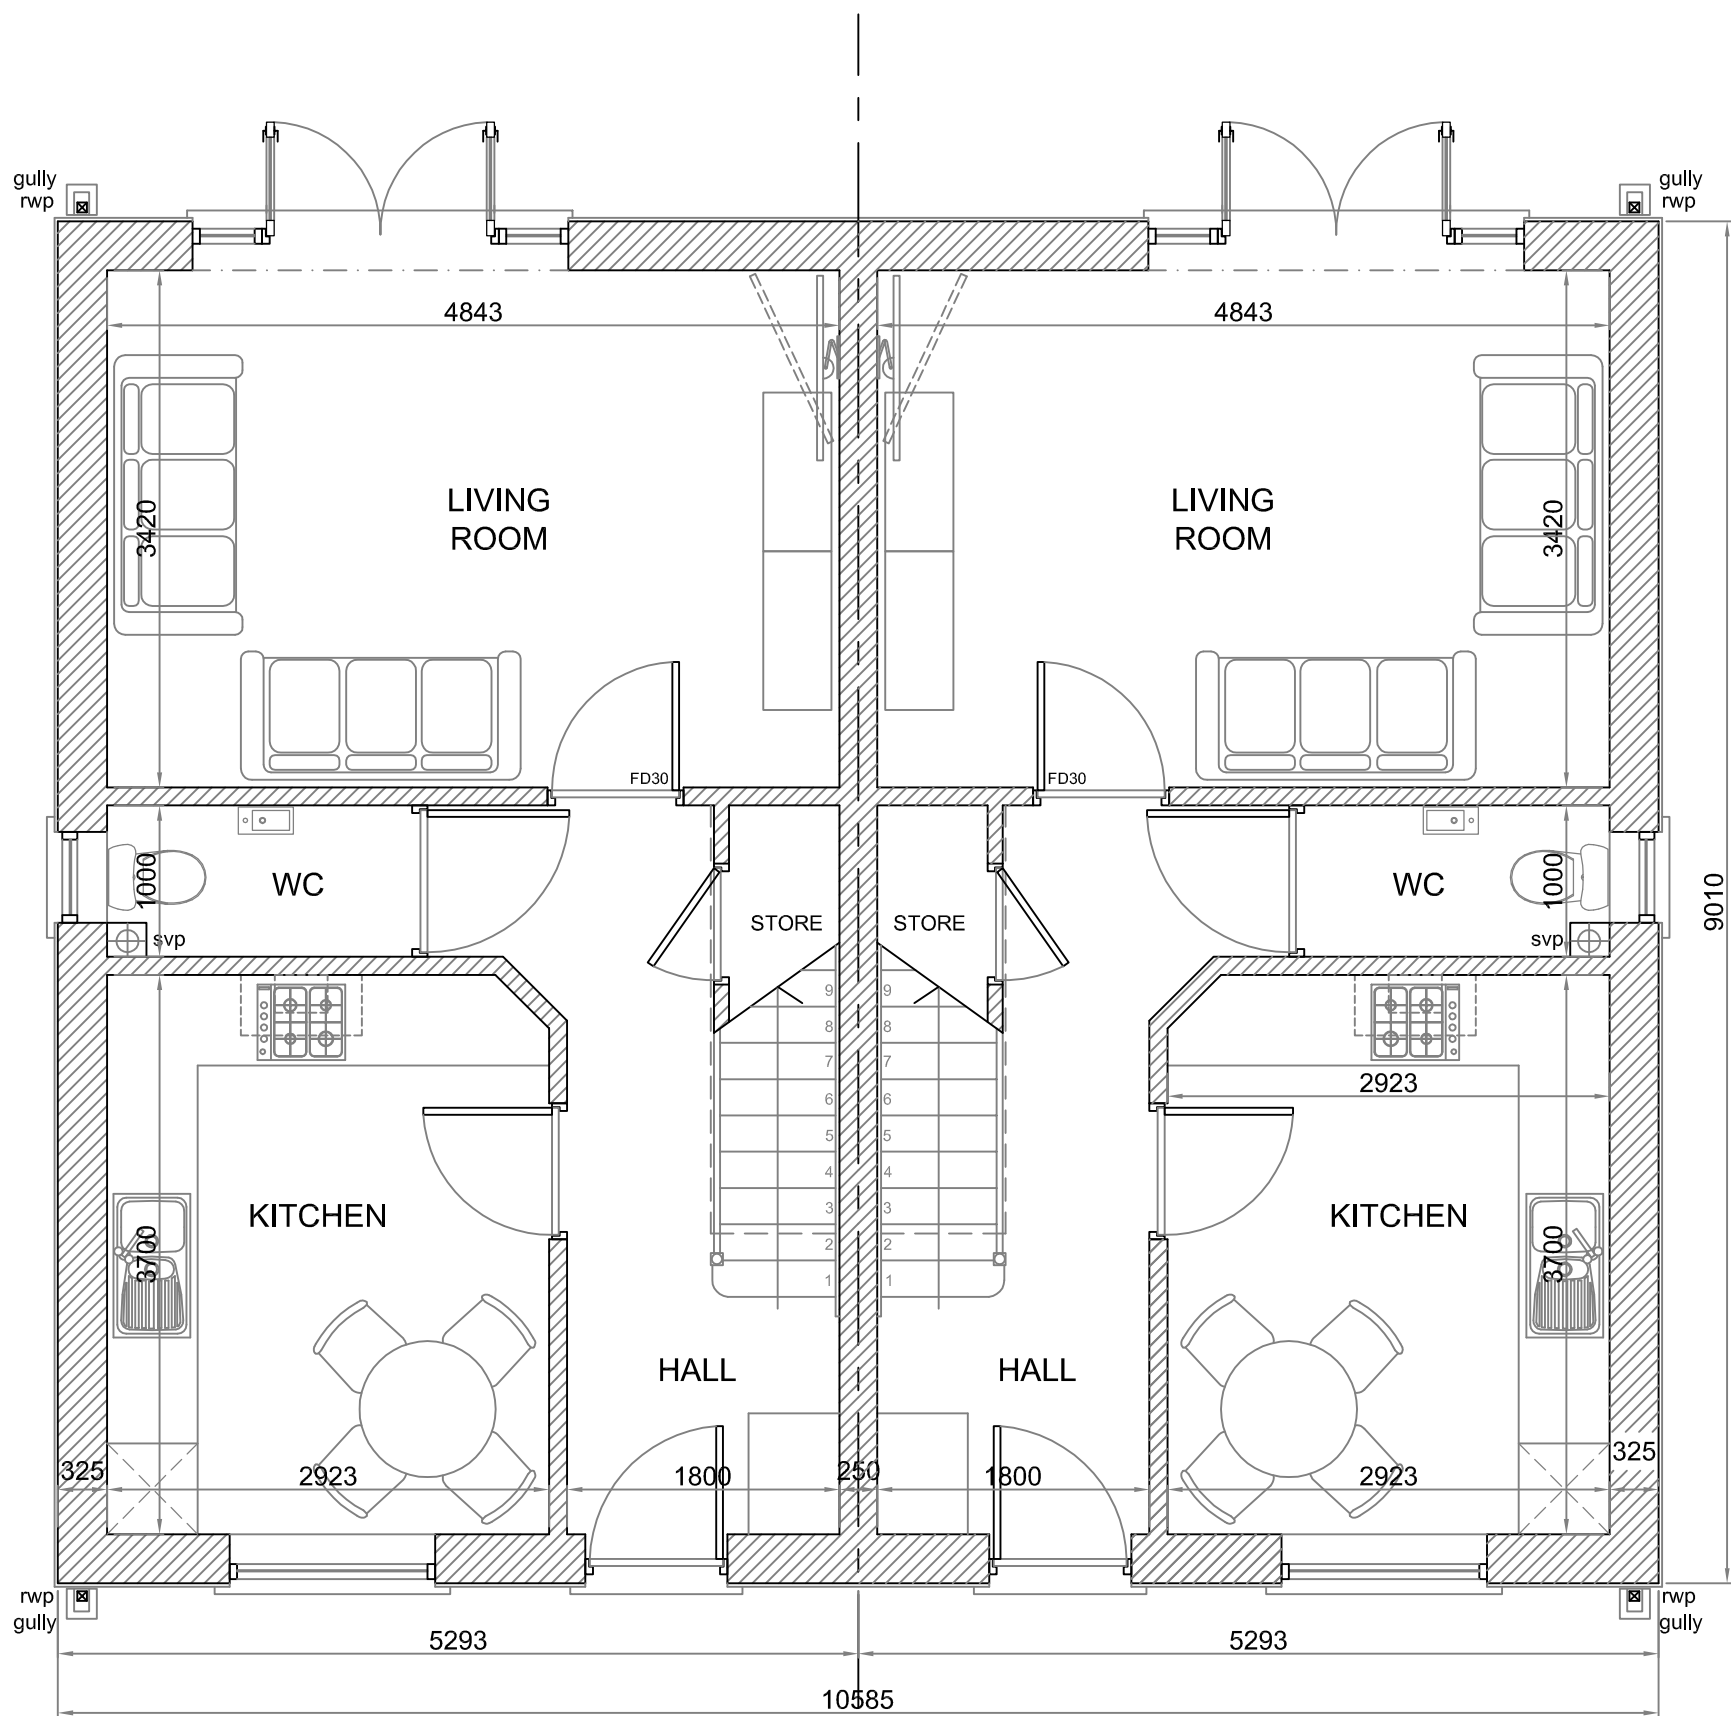

PROPOSED GROUND FLOOR PLAN

Rev	Description	Date
concept ARCHITECTURAL SERVICES The Forum Business Centre, Ystadgynlals SA9 1YW 01792 812010		
Site SCOTT AVERY LAND at DAN-Y-GRAIG ROAD NEATH SA11 1TY		
Dwg Title PROPOSED BUILDING GROUND FLOOR PLAN GENERAL ARRANGEMENT		
Drawn By: CLG		Date: 19/07/2020
Scale: 1:50 @ A3P		Dwg No: 20-304P/101
REV		