



EXISTING & PROPOSED PLANS
& ELEVATIONS, SECTION
THE WELCOME
38 STATION ROAD
PORT TALBOT
SCALE 1:50
Drg. B-01

- 1 THIS IS A C.A.D. PRODUCED DRAWING AND SHOULD NOT BE AMENDED BY HAND
- 2 All dimensions in millimetres unless otherwise stated
- 3 Any errors or omissions to be reported to the Designer

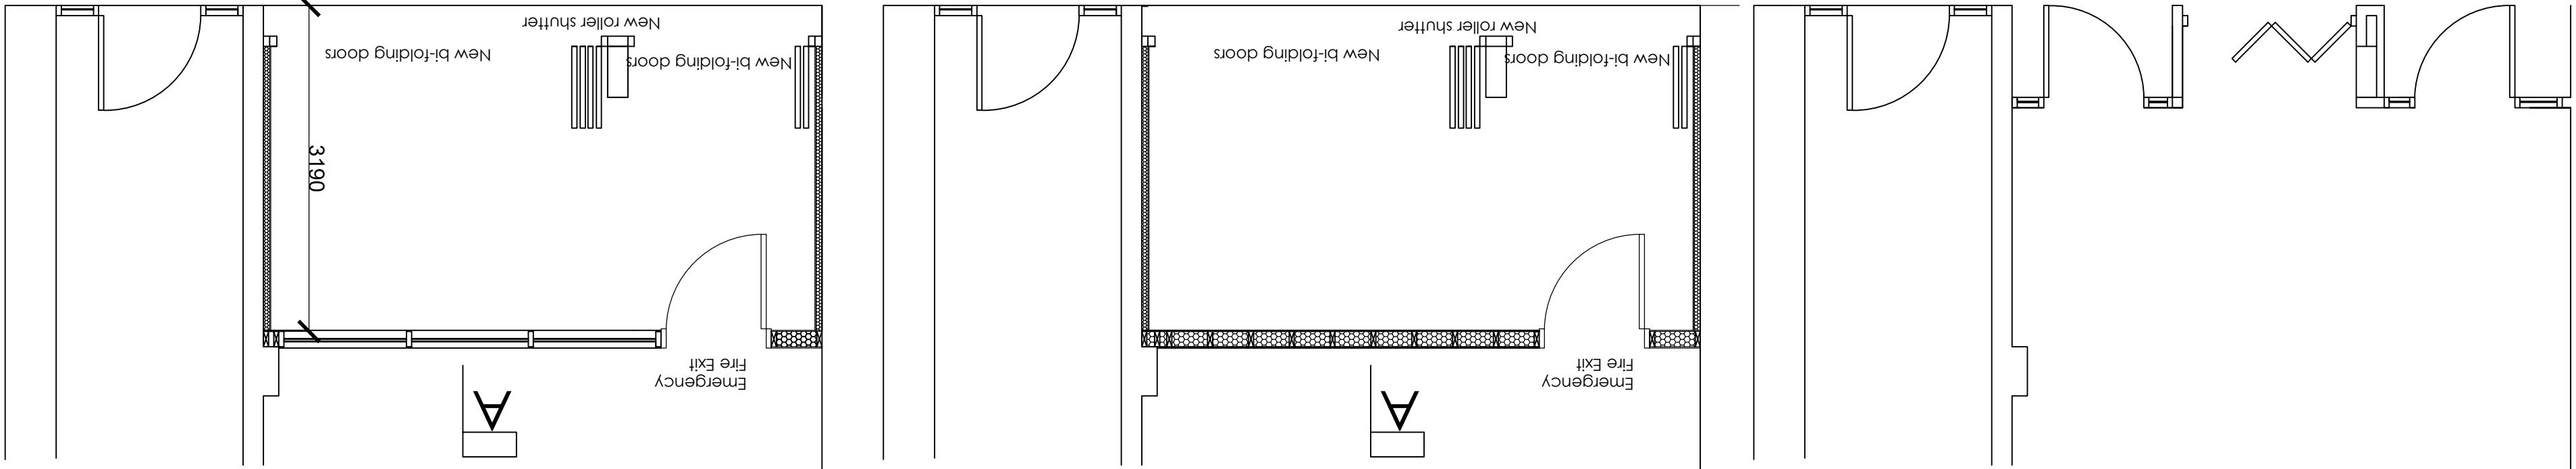

EXISTING GF PLAN

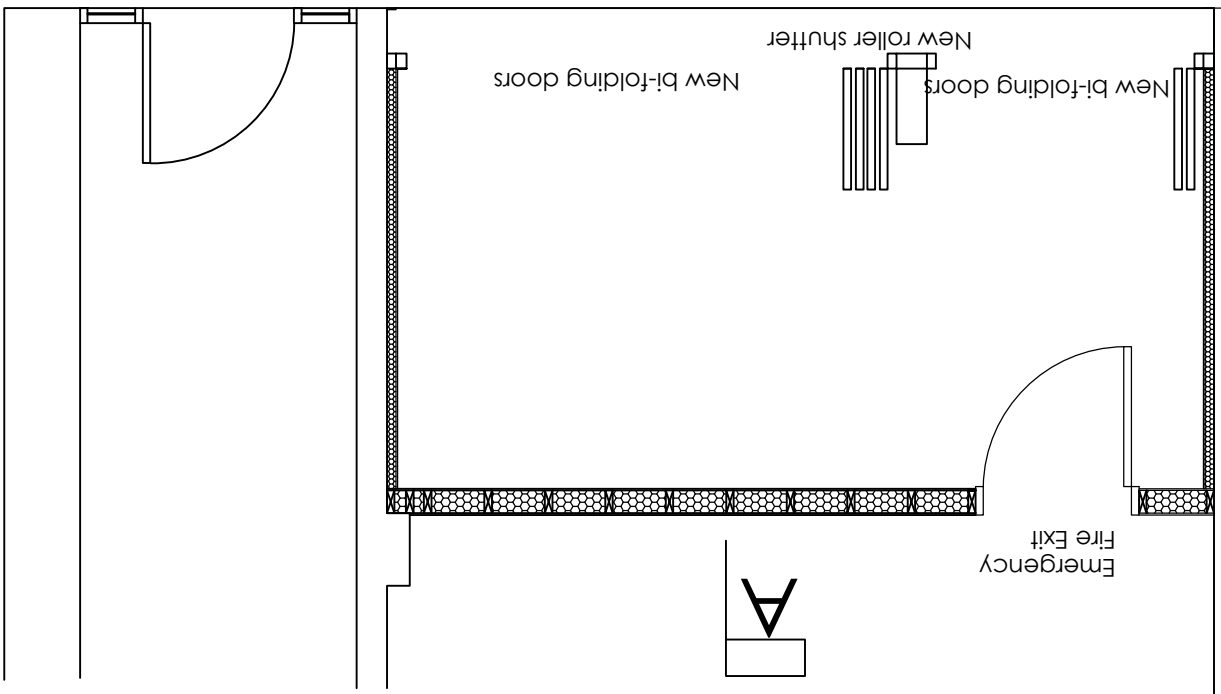

PROPOSED GF PLAN


Up to 1100mm from GL



PROPOSED GF FRONT ELEVATION



EXISTING GF FRONT ELEVATION

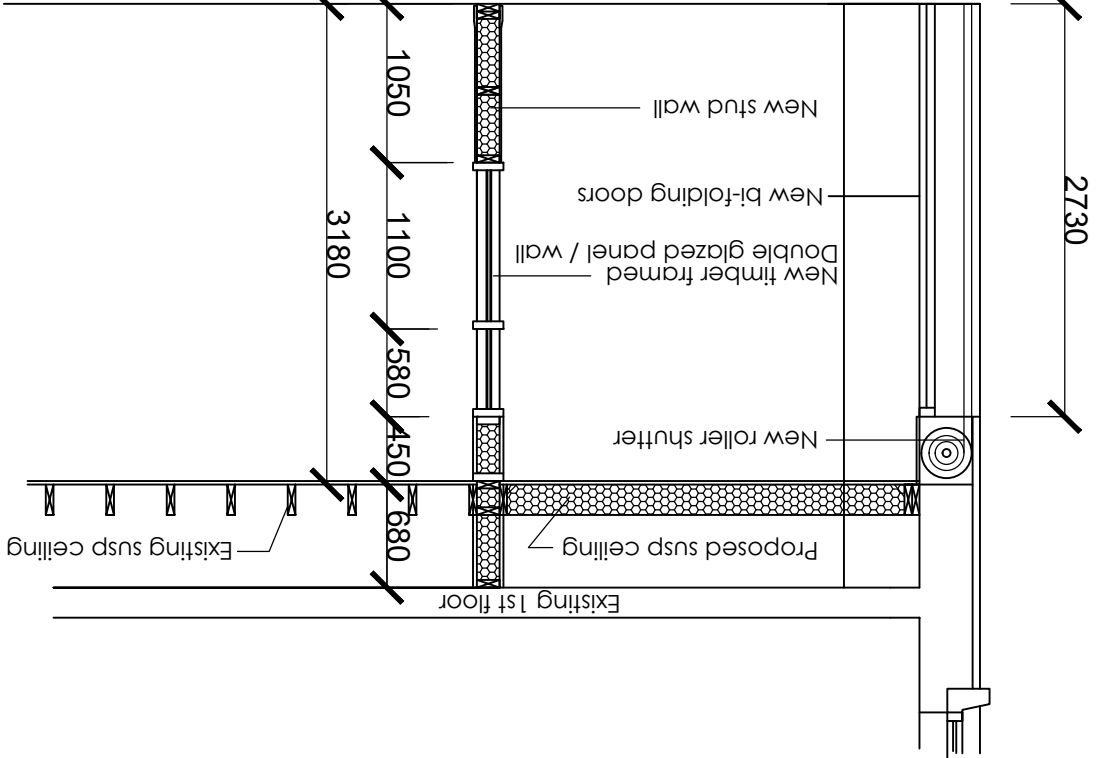

PROPOSED GF PLAN

1100mm up to 2100mm

PROPOSED SECTION A-A