


NOTES:

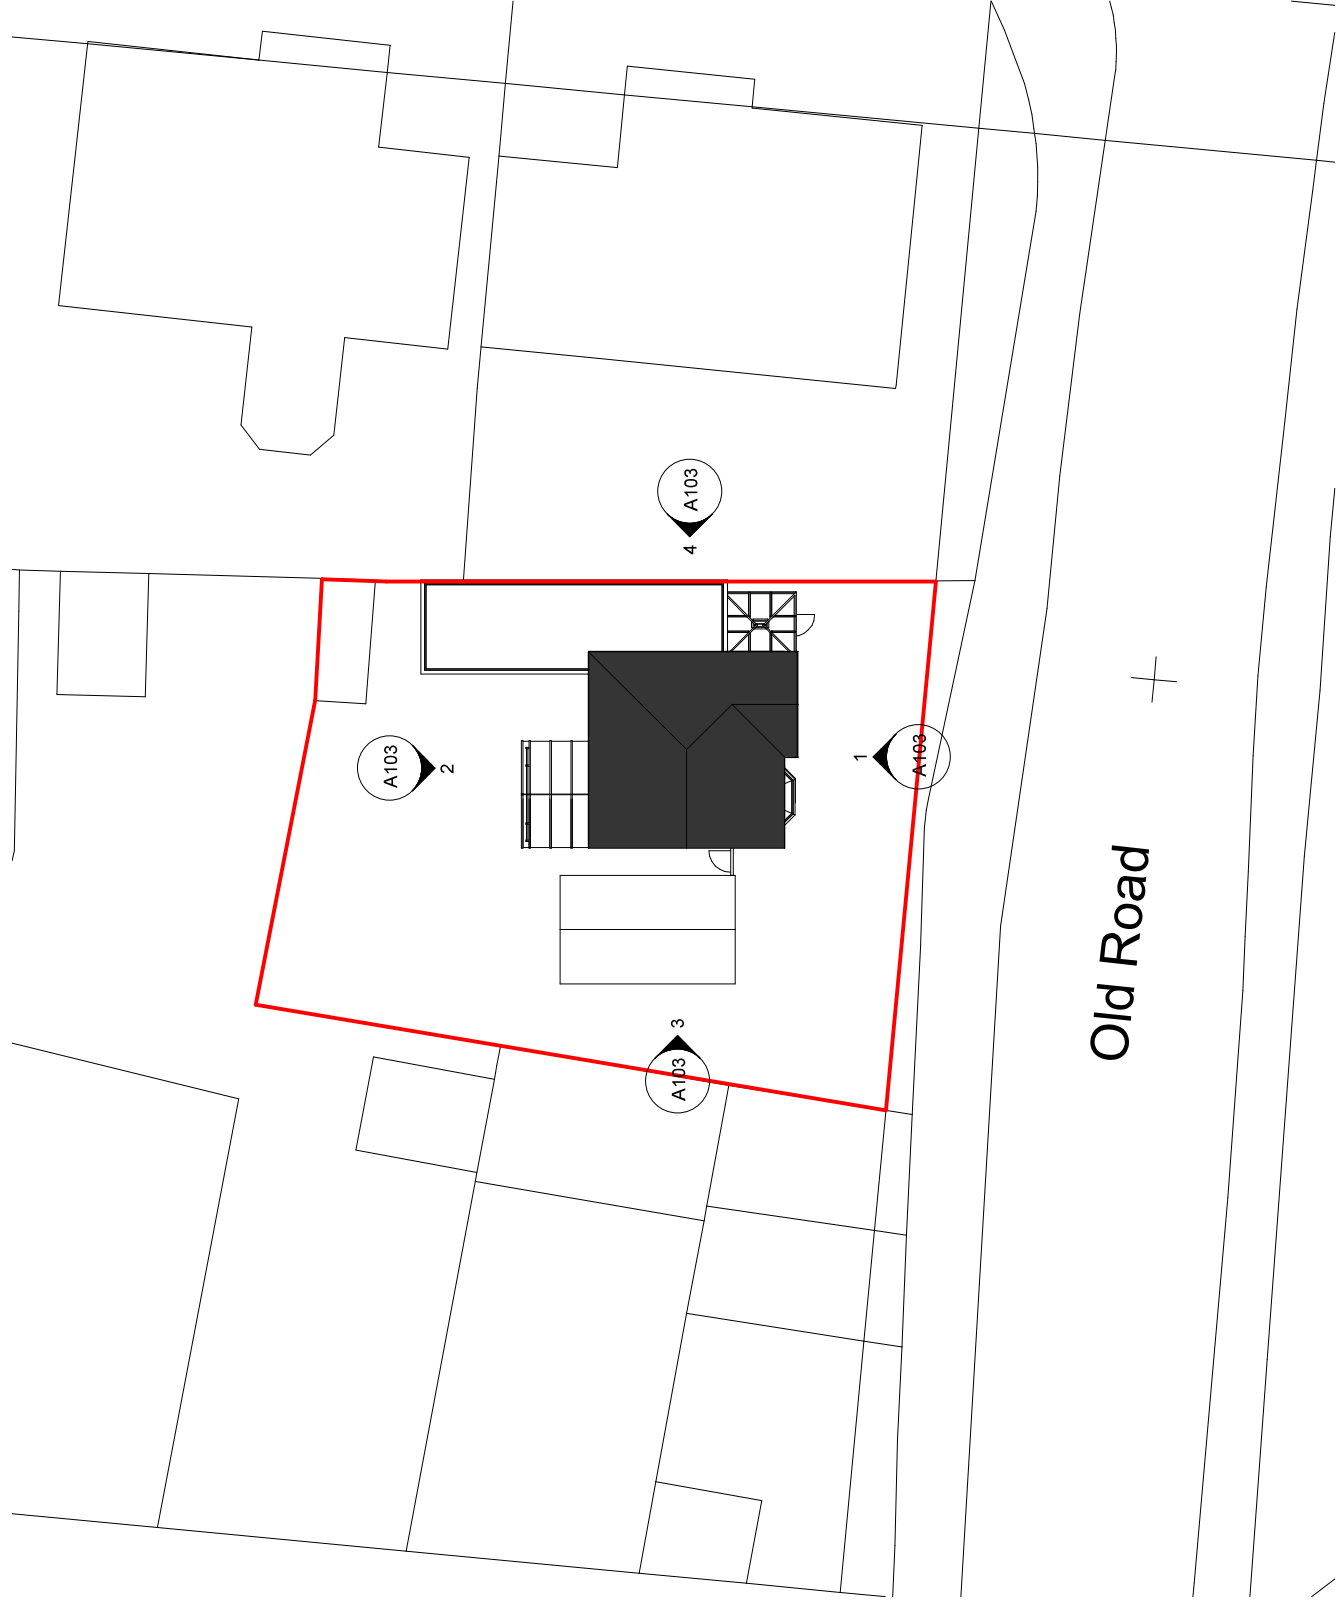

DRAWING STATUS

PLANNING

PROJECT

163 Old Rd, Neath - Double Storey Extension

TITLE

Site Plan Existing

CLIENT

Mr & Mrs A Williams

DRAWN BY

Gareth Owen

DATE

16.07.20

SCALE (@A3)

1 : 200

PROJECT NO.

GOOD AW 01

DRAWING NO.

Checker

REV

Approver

GO CONCEPT DESIGNS, 8 DAWN RD, PORT TALBOT, SA11 4BT

GOConceptDesigns@btinternet.com

1 Site Plan Existing

1 : 200