


NOTES:

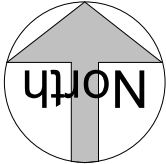

DRAWING STATUS

PLANNING

PROJECT

163 Old Rd, Neath - Double Storey
Extension

TITLE

Site Plan Proposed

CLIENT

Mr & Mrs A Williams

DRAWN BY

Gareth Owen

DATE

16.07.20

SCALE (@A3)

1 : 200

PROJECT NO.

GOCDAW 01

DRAWING NO.


A107

REV

B

GOC CONCEPT DESIGNS, 8 DAWN RD, PORT TALBOT, SA11 4BT

GOCConceptDesigns@btinternet.com

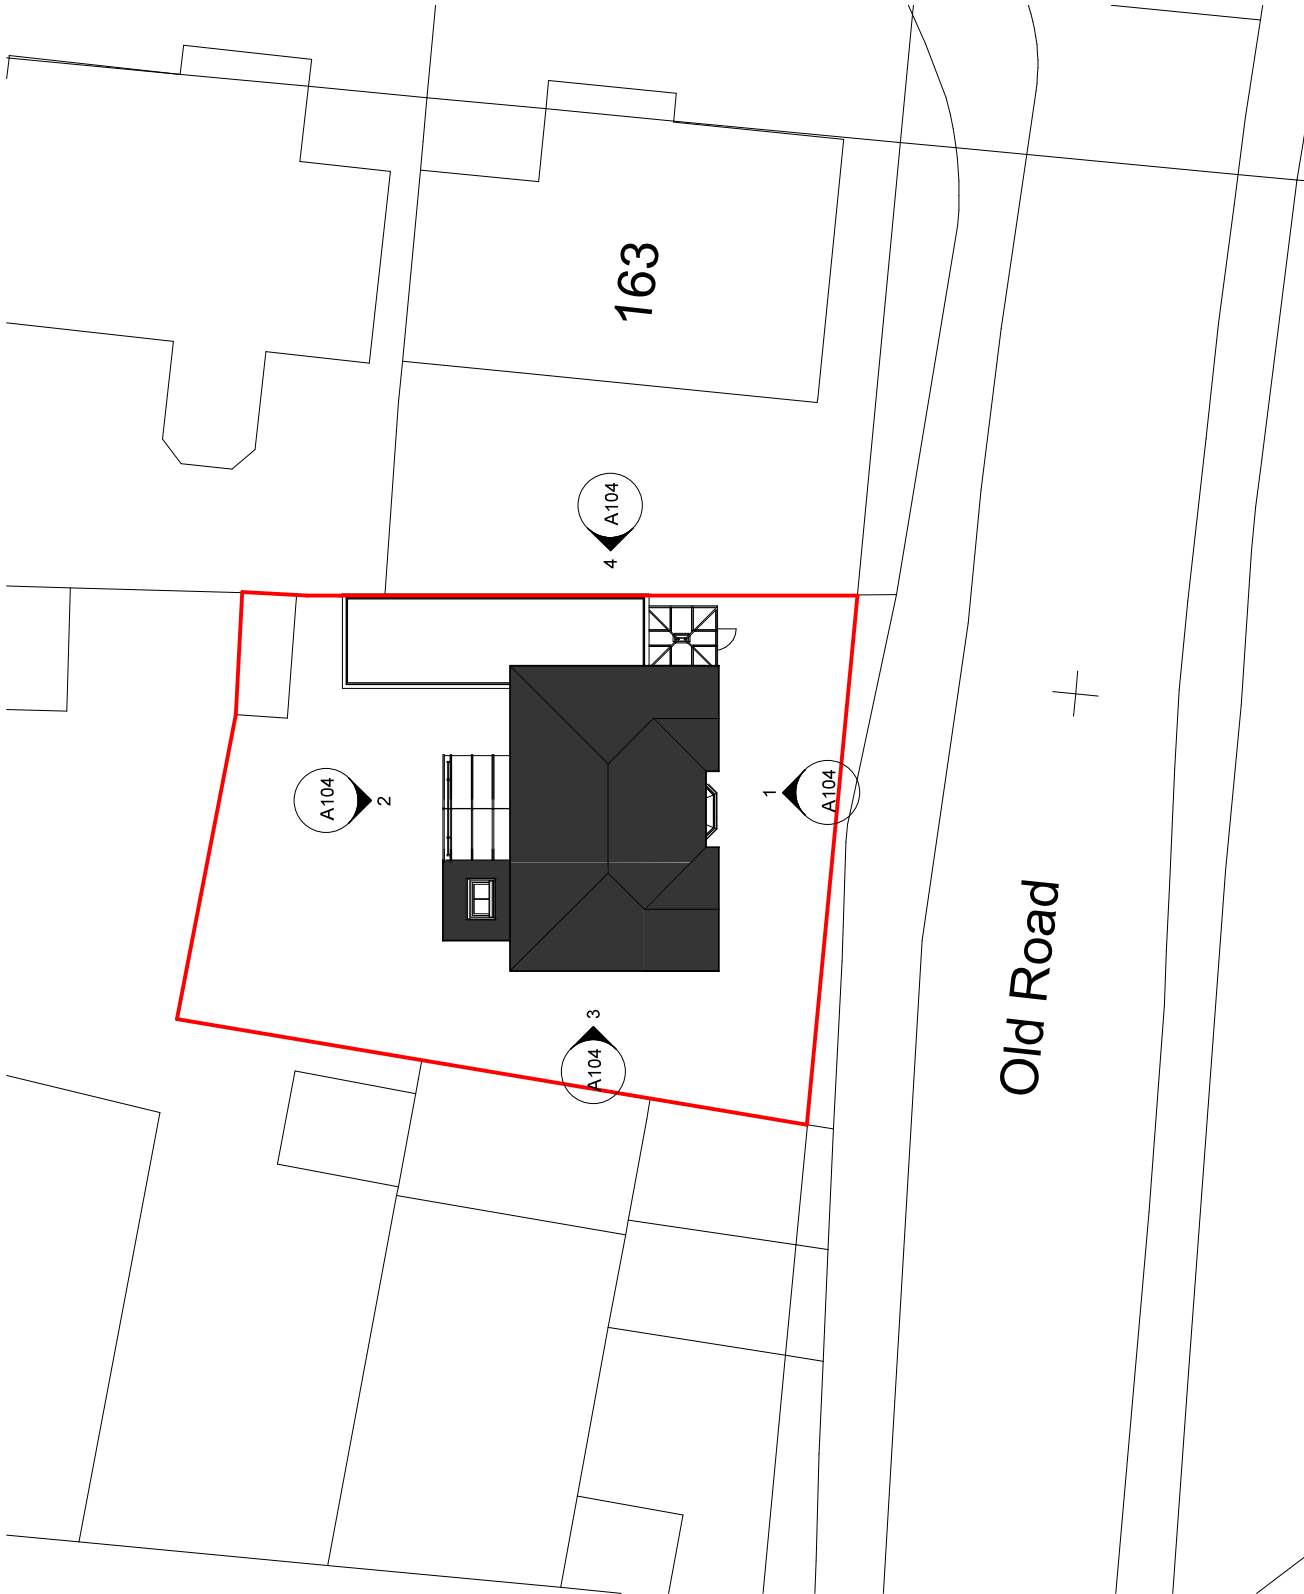

1 Site Plan Proposed

1 : 200