




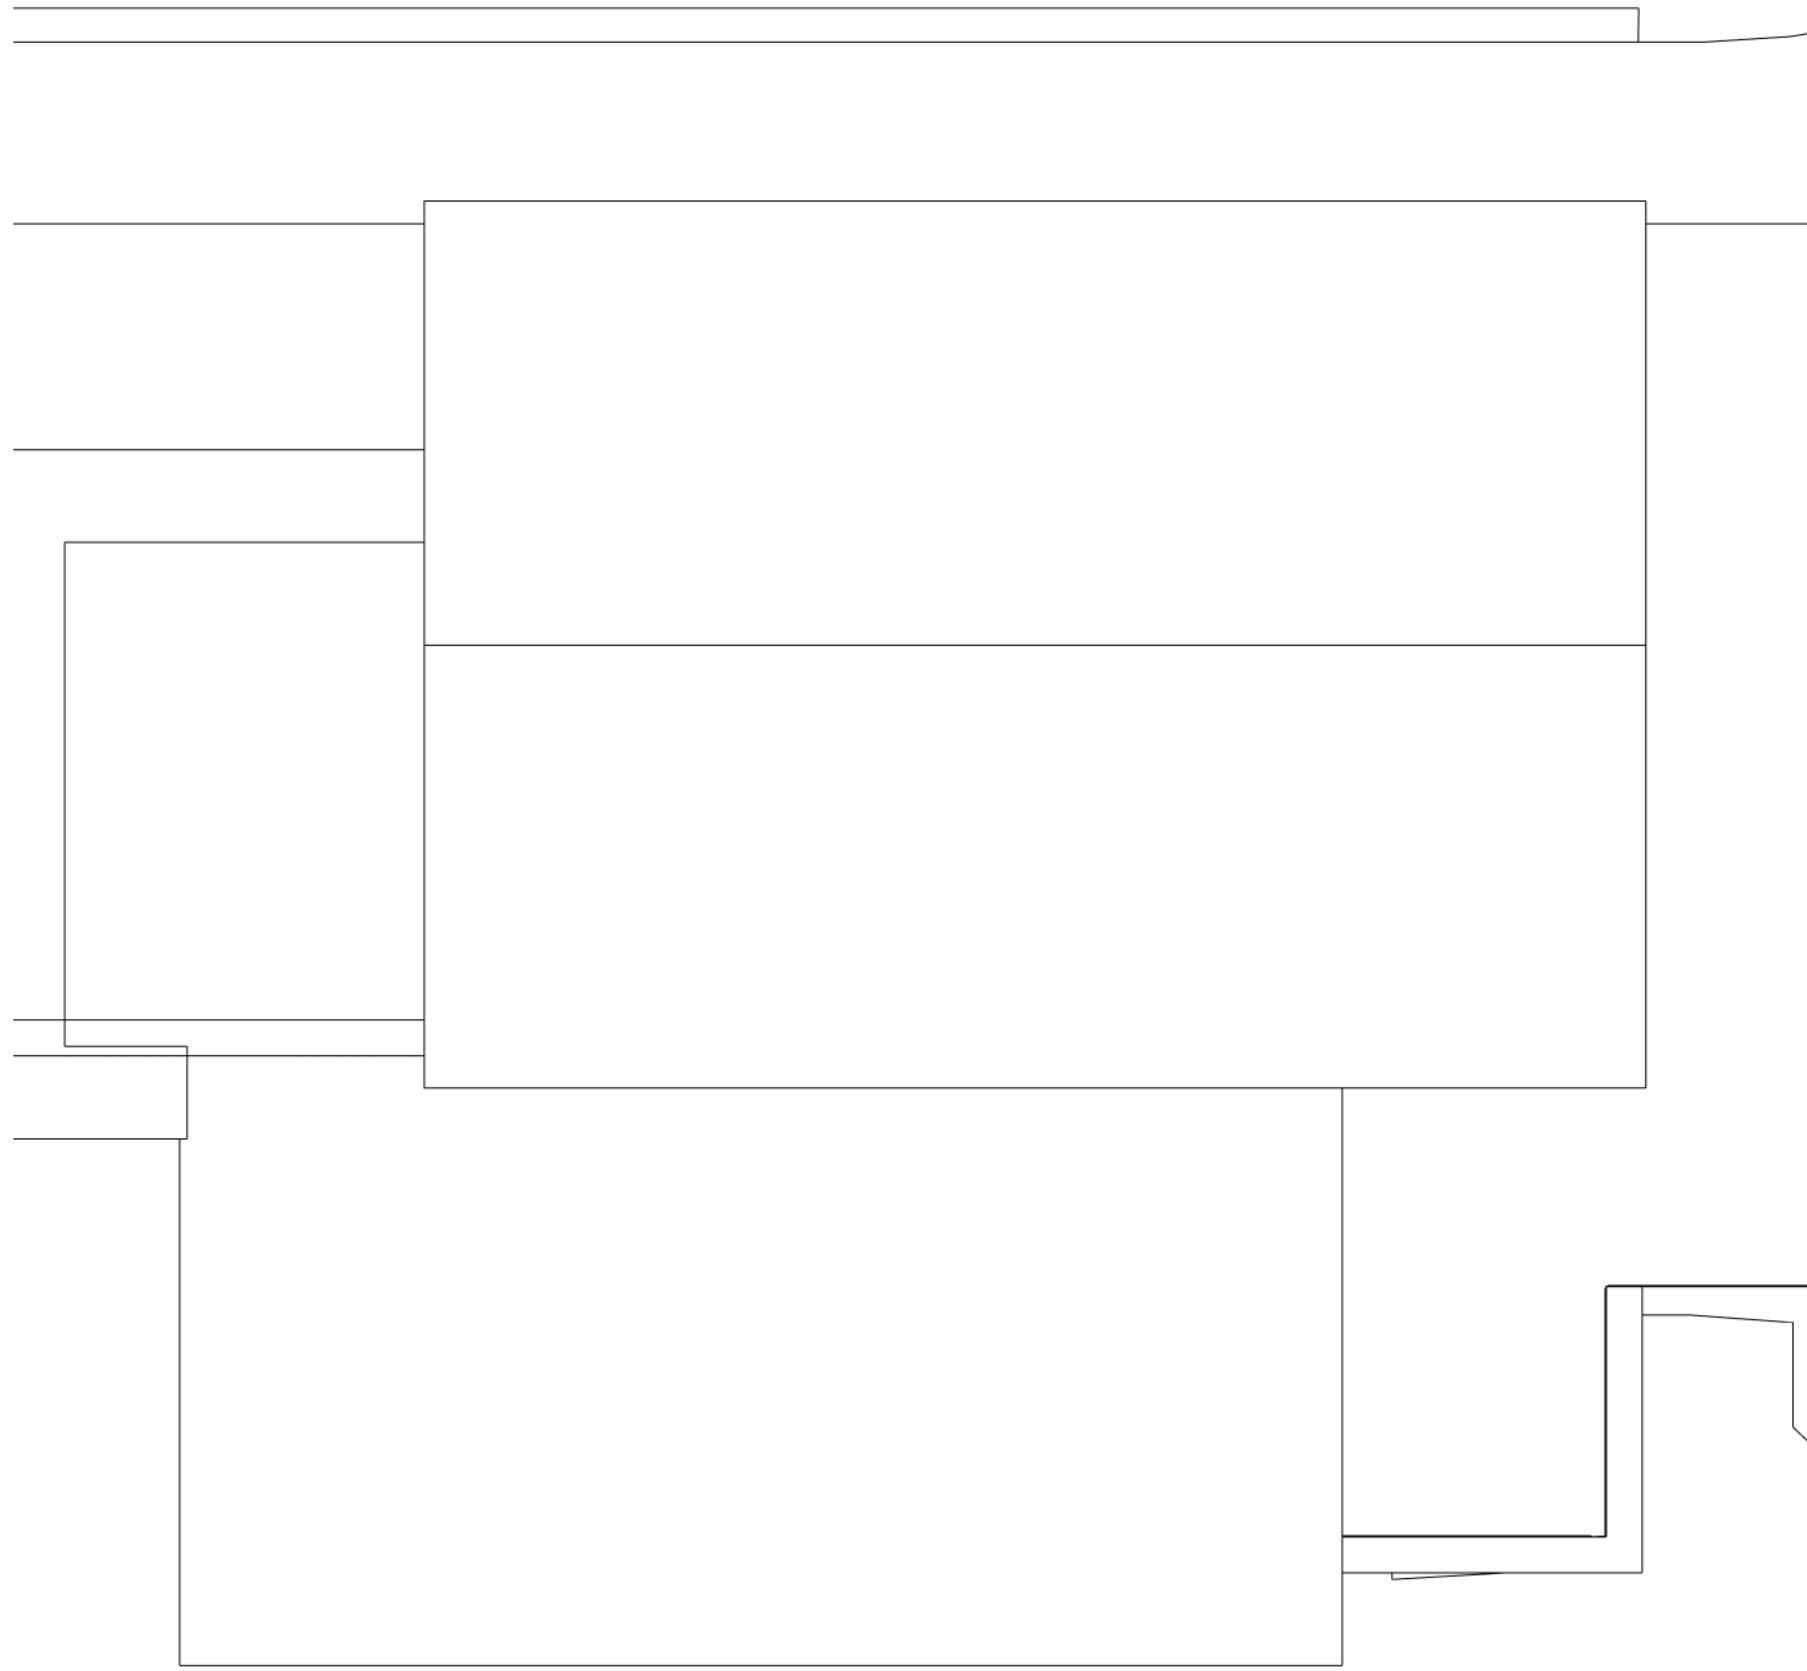

1 Existing Roof Plan
1 : 50

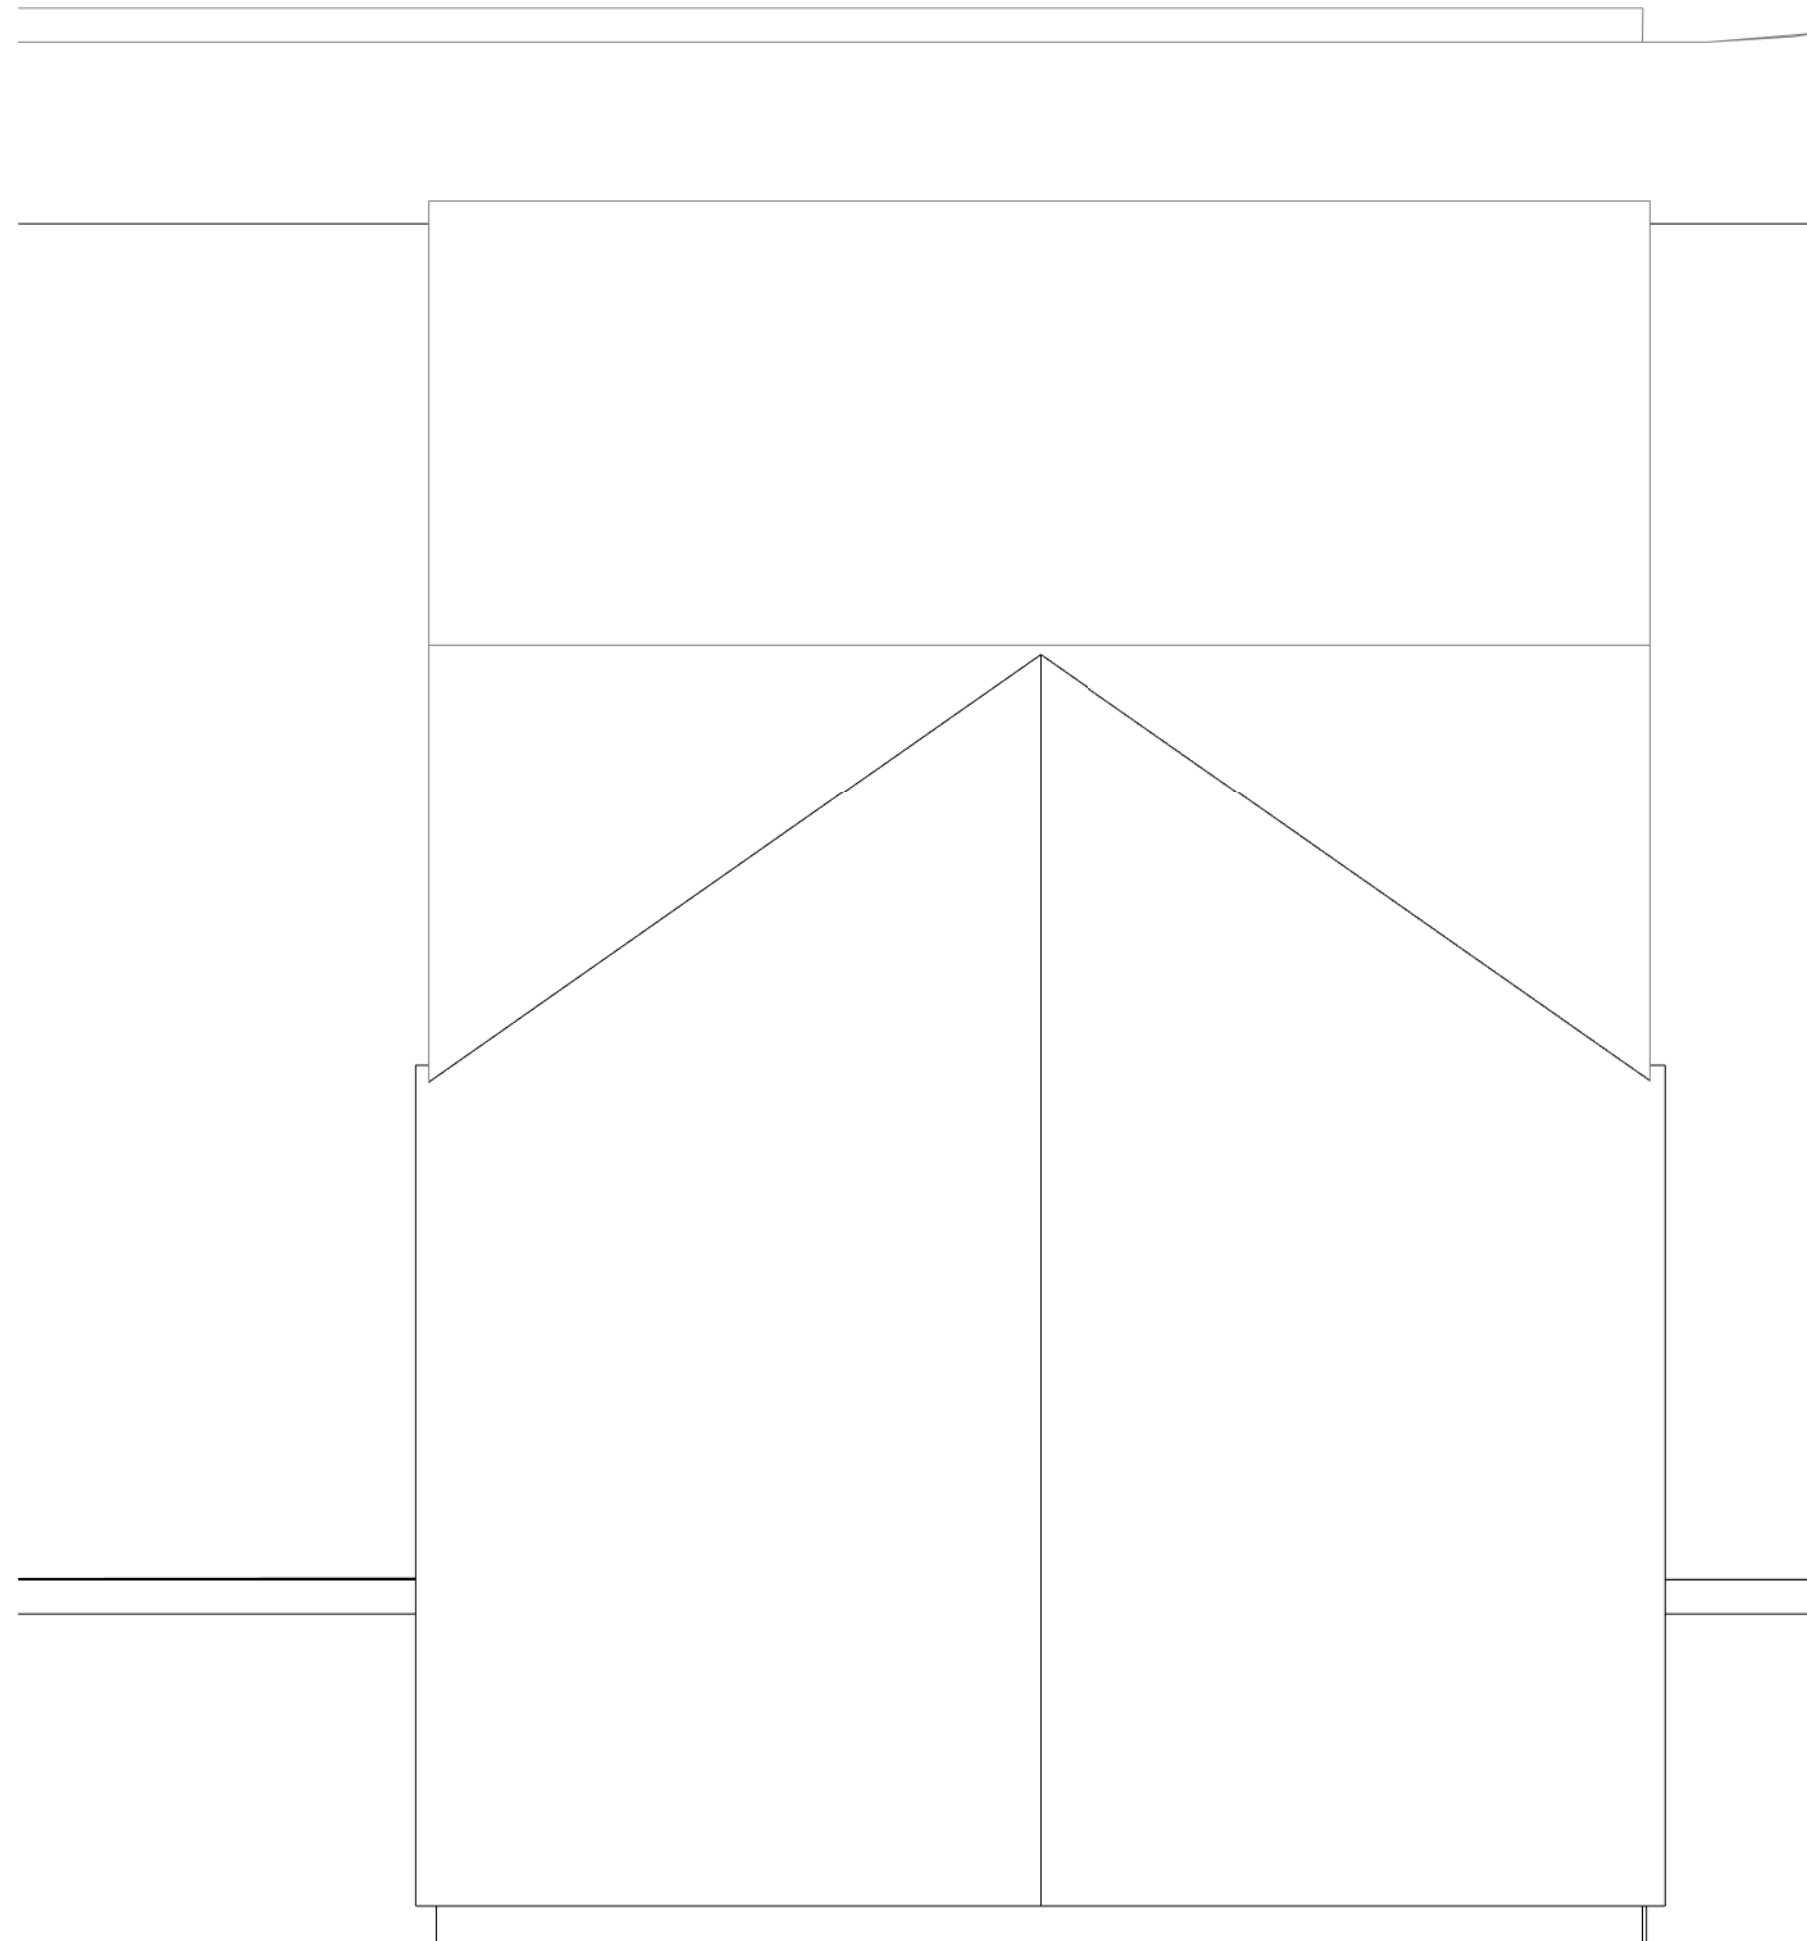


2 Proposed Roof Plan
1 : 50

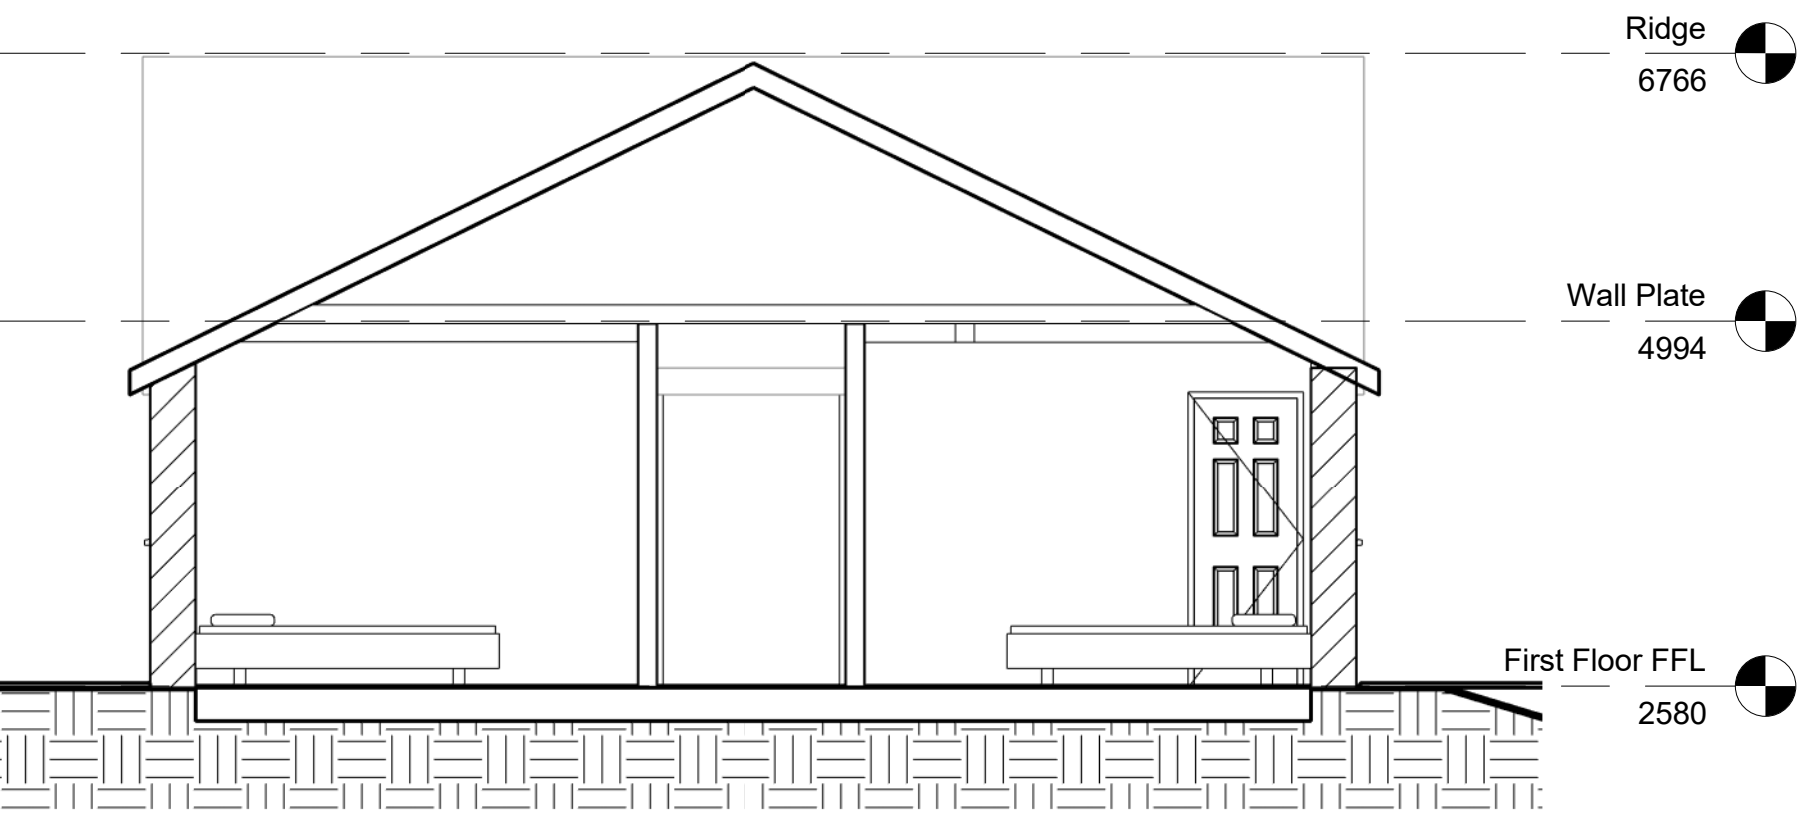

3 Proposed Cross Section
1 : 50



4 Proposed Long Section
1 : 50

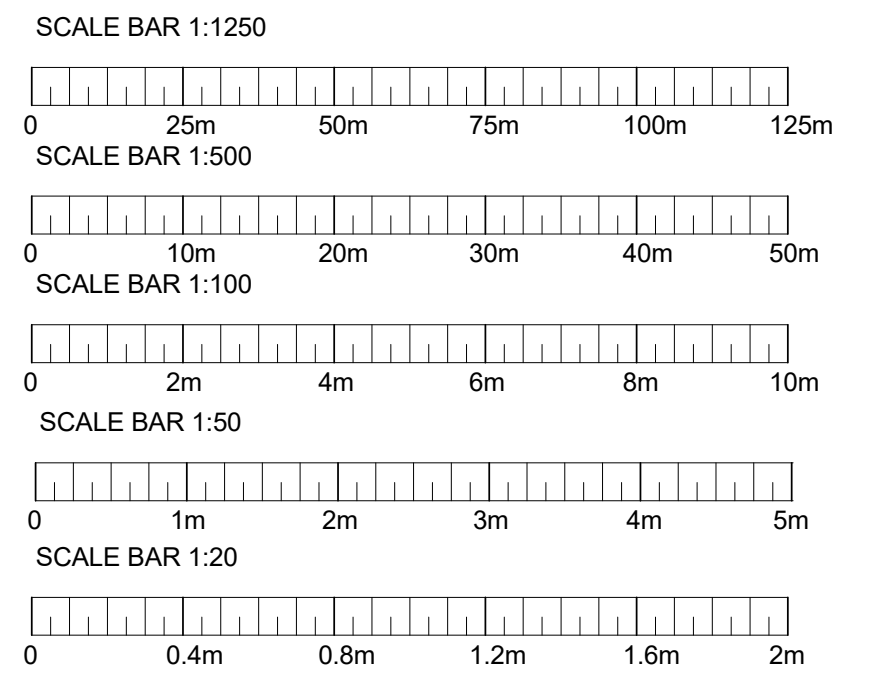

extension
plans.net

34 Tennyson Avenue
Grantham
Lincs
NG31 9NA
Tel: 08452 601861
e-mail: info@extensionplans.net
www.extensionplans.net

Client

Mr and Mrs Zdyb

Project Address

5 Dyffryn Road
Altwen
Pontardawe
Swansea
SA8 3BX

Project

Two Storey Rear Extension and
Parking Area to Front

Drawing Title

Roof Plans and Sections

Scale
1 : 50

Date
19/03/19

Drawn By
KJH

Drg No.

EP2276PL01-3C

This drawing must not be copied without the consent of extensionplans.net. All dimensions must be checked on site and not scaled from this drawing.