




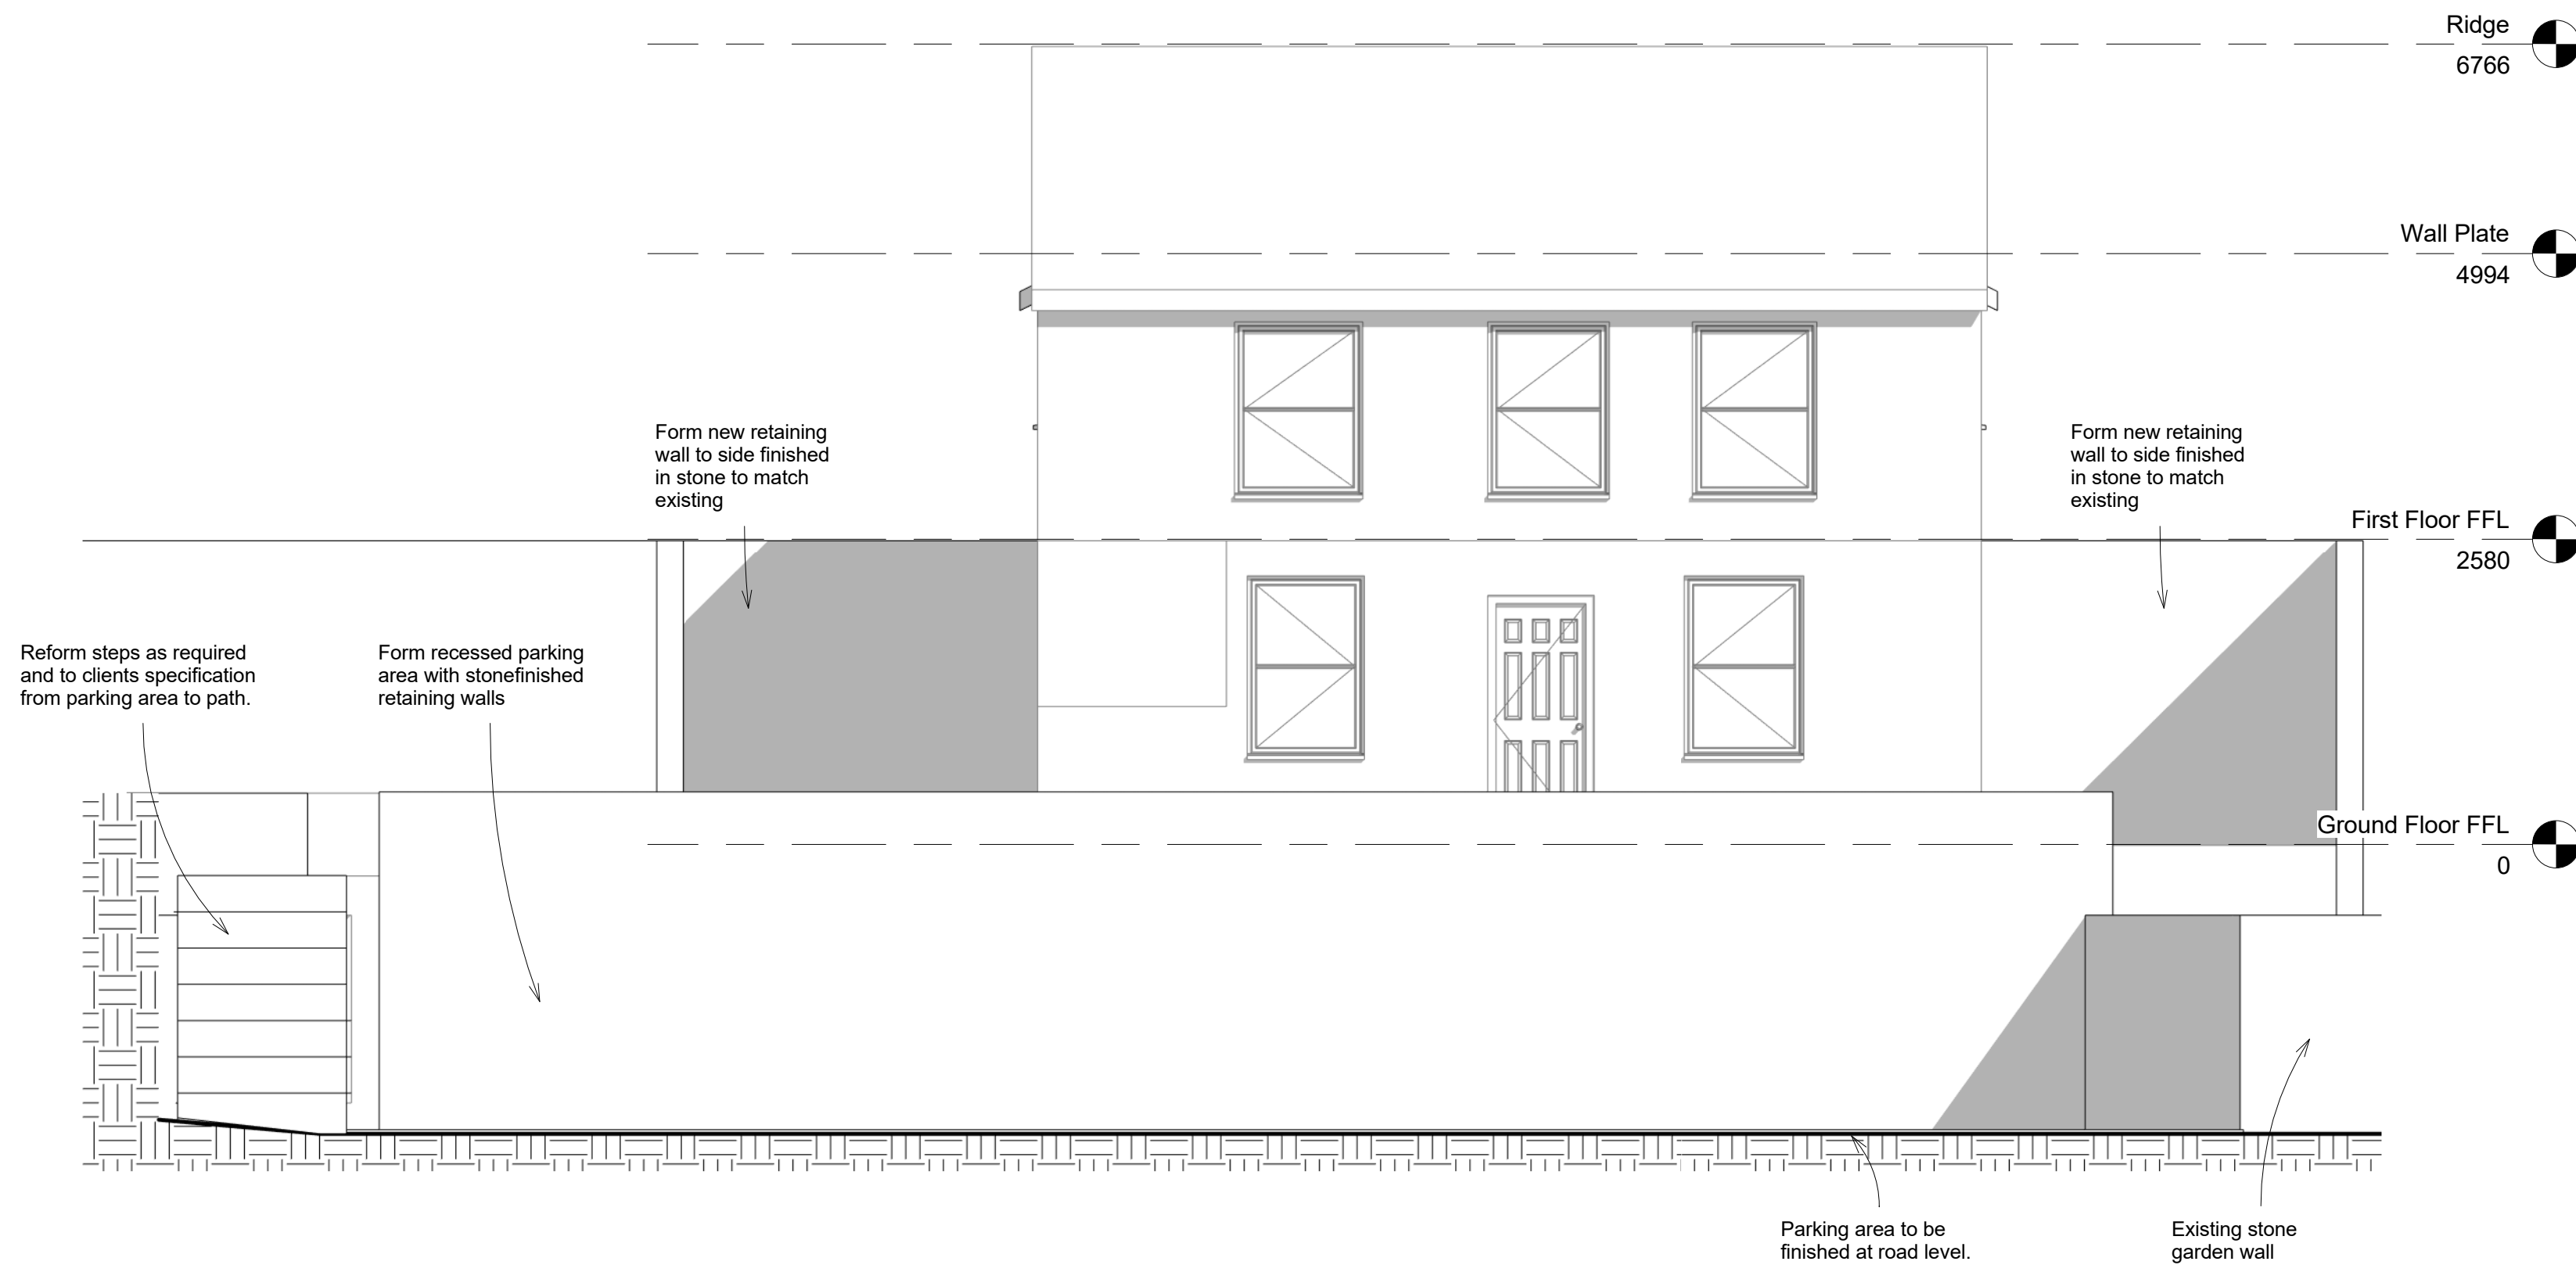

1 Proposed Front Elevation
(North West)
1 : 50

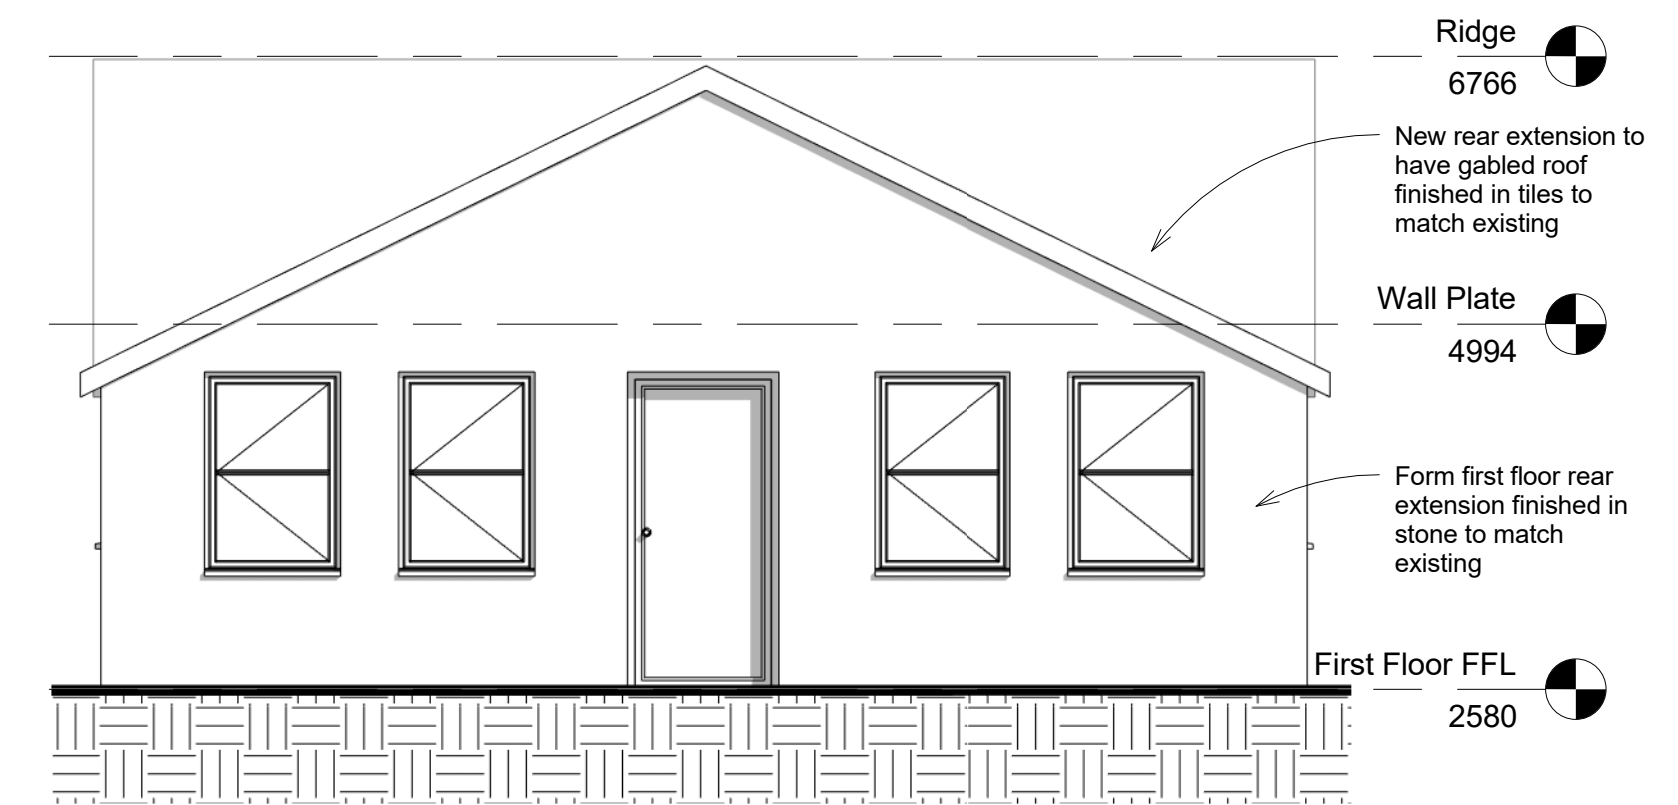

2 Proposed Rear Elevation
(South East)
1 : 50

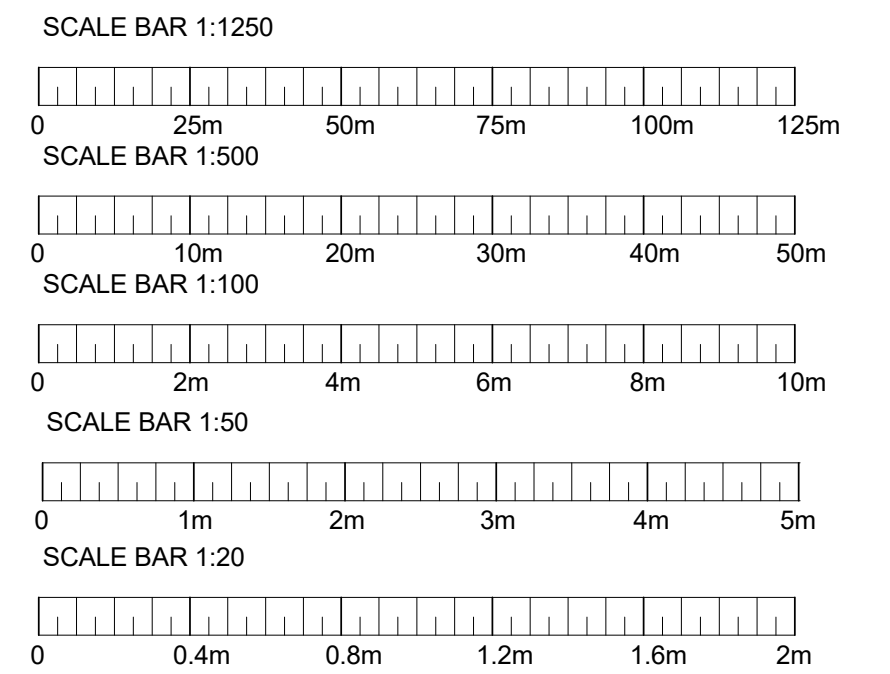

extension
plans.net

34 Tennyson Avenue
Grantham
Lincs
NG31 9NA
Tel: 08452 601861
e-mail: info@extensionplans.net
www.extensionplans.net

Client

Mr and Mrs Zdyb

Project Address

5 Dyffryn Road
Altwen
Pontardawe
Swansea
SA8 3BX

Project

Two Storey Rear Extension and
Parking Area to Front

Drawing Title

Proposed Elevations

Scale
1 : 50

Date
03/03/20

Drawn By
KJH

Drg No.

EP2276PL01-4F

This drawing must not be copied without the consent of extensionplans.net. All dimensions must be checked on site and not scaled from this drawing.



3 Proposed Side Elevation
(North East)
1 : 50



4 Proposed Side Elevation
(South West)
1 : 50