

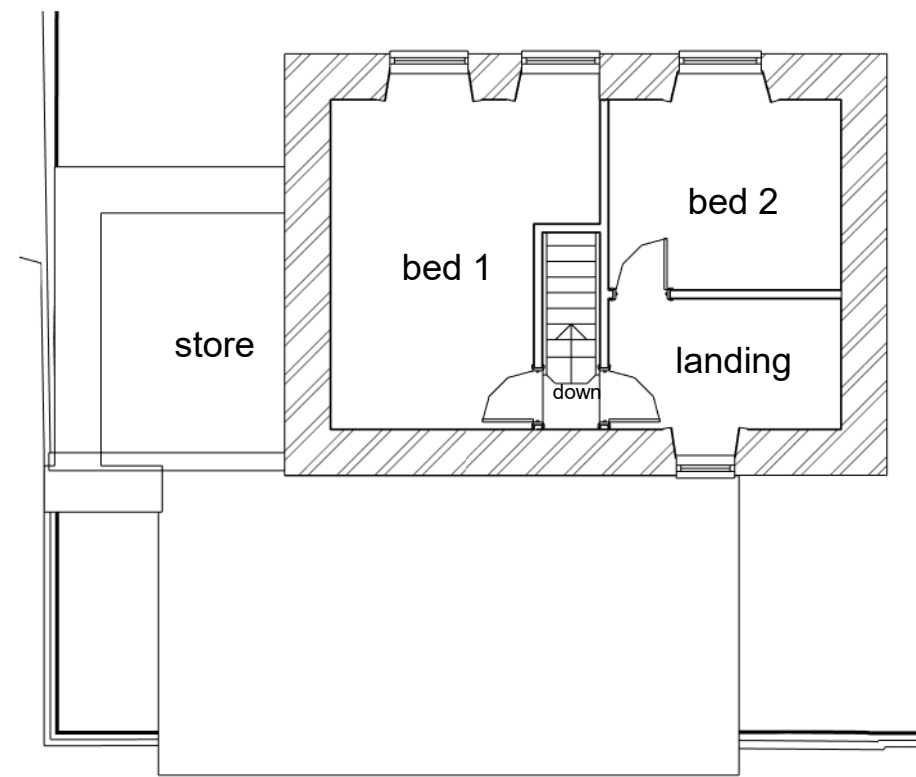
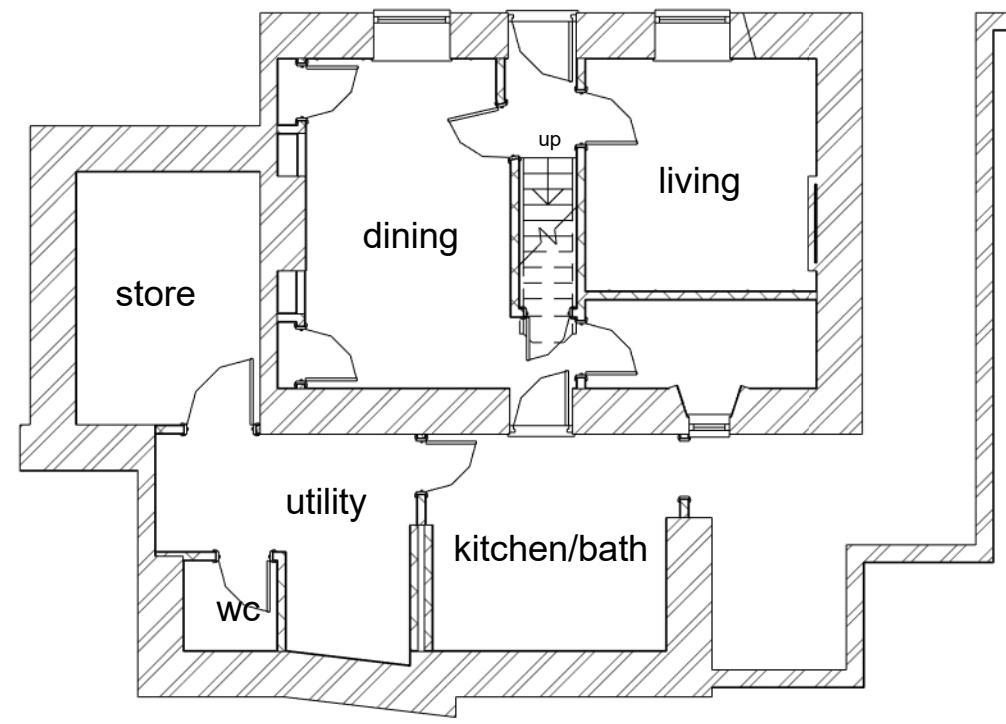
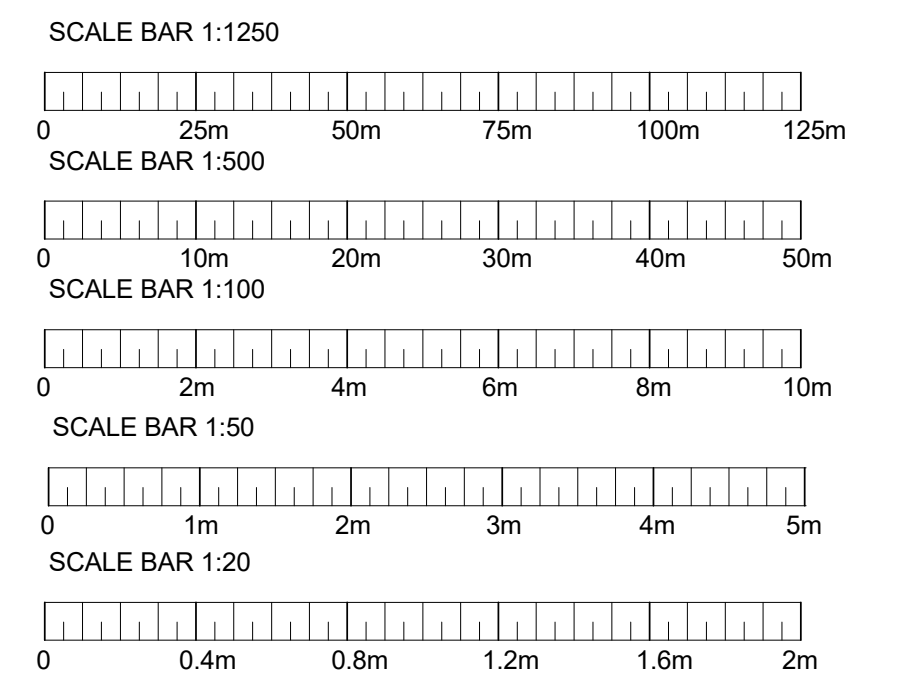
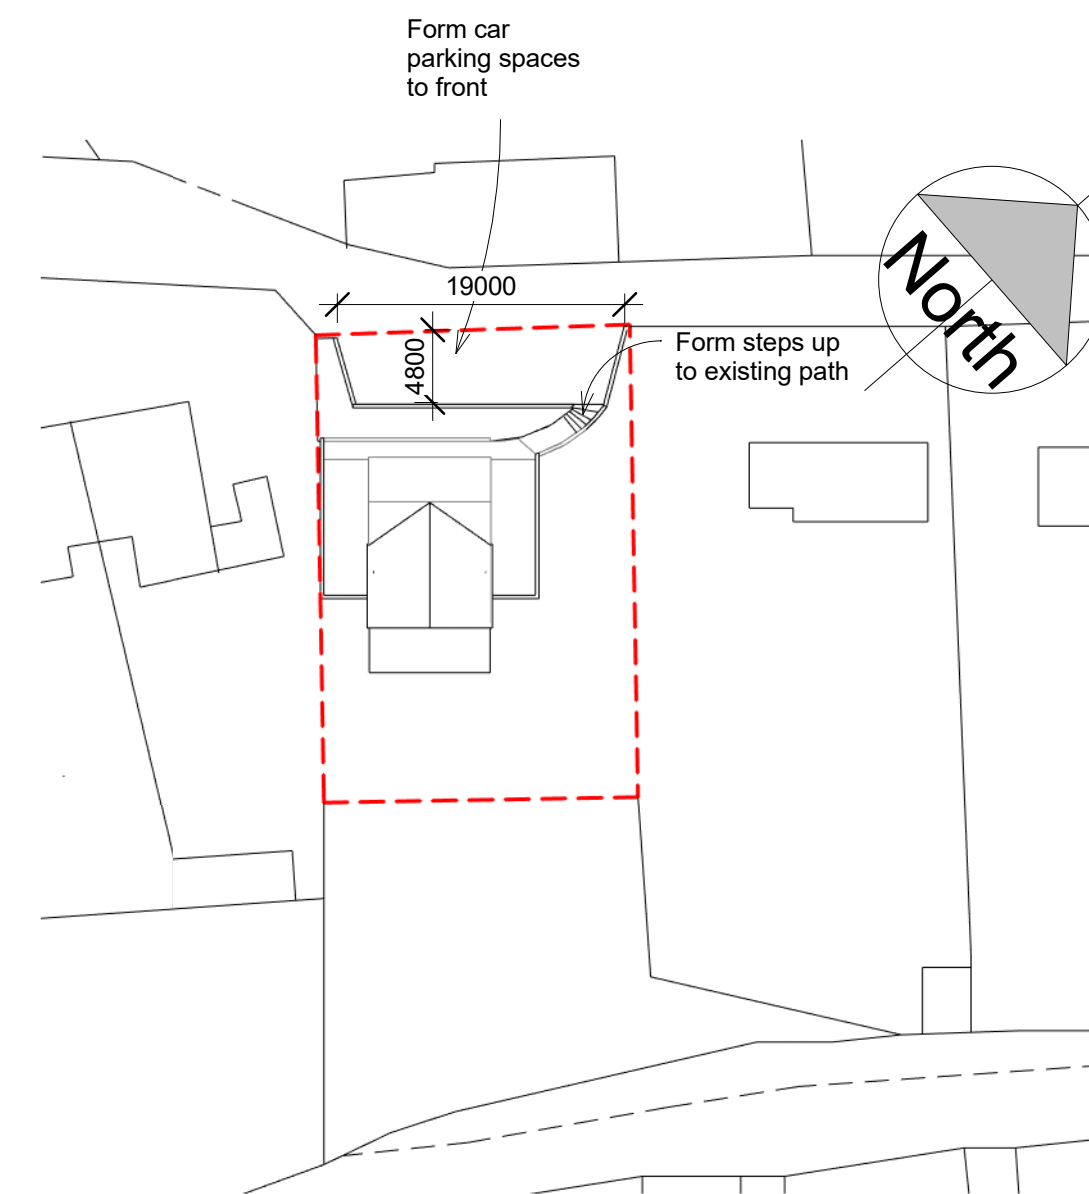


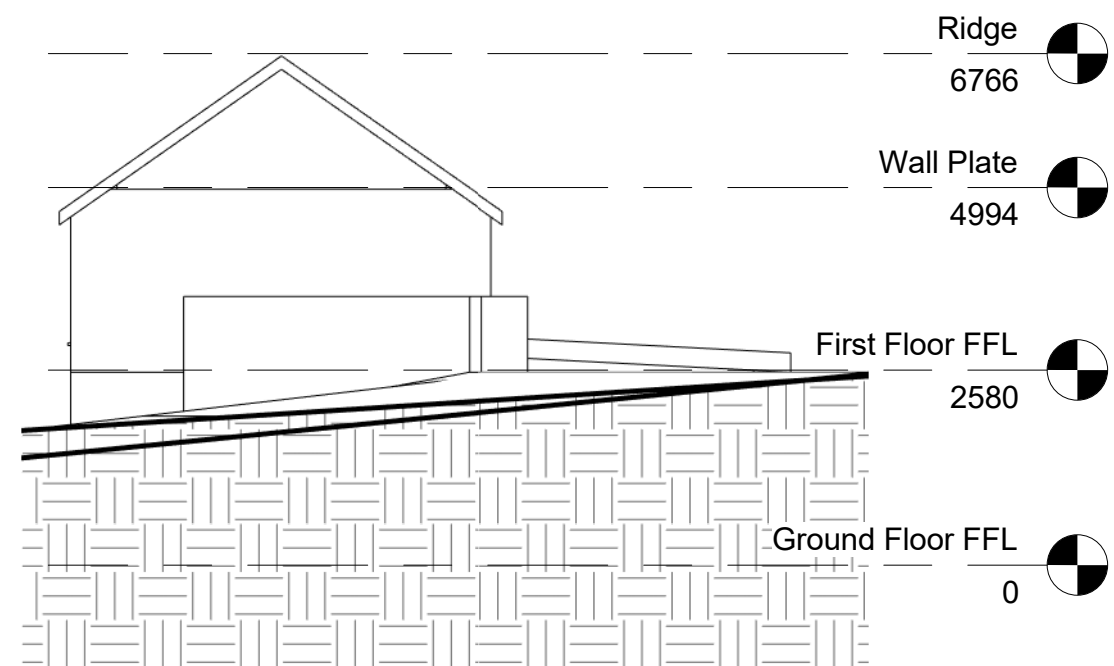

1 Existing Ground Floor Plan
1 : 100

2 Existing First Floor Plan
1 : 100

7 Location Plan
1 : 1250

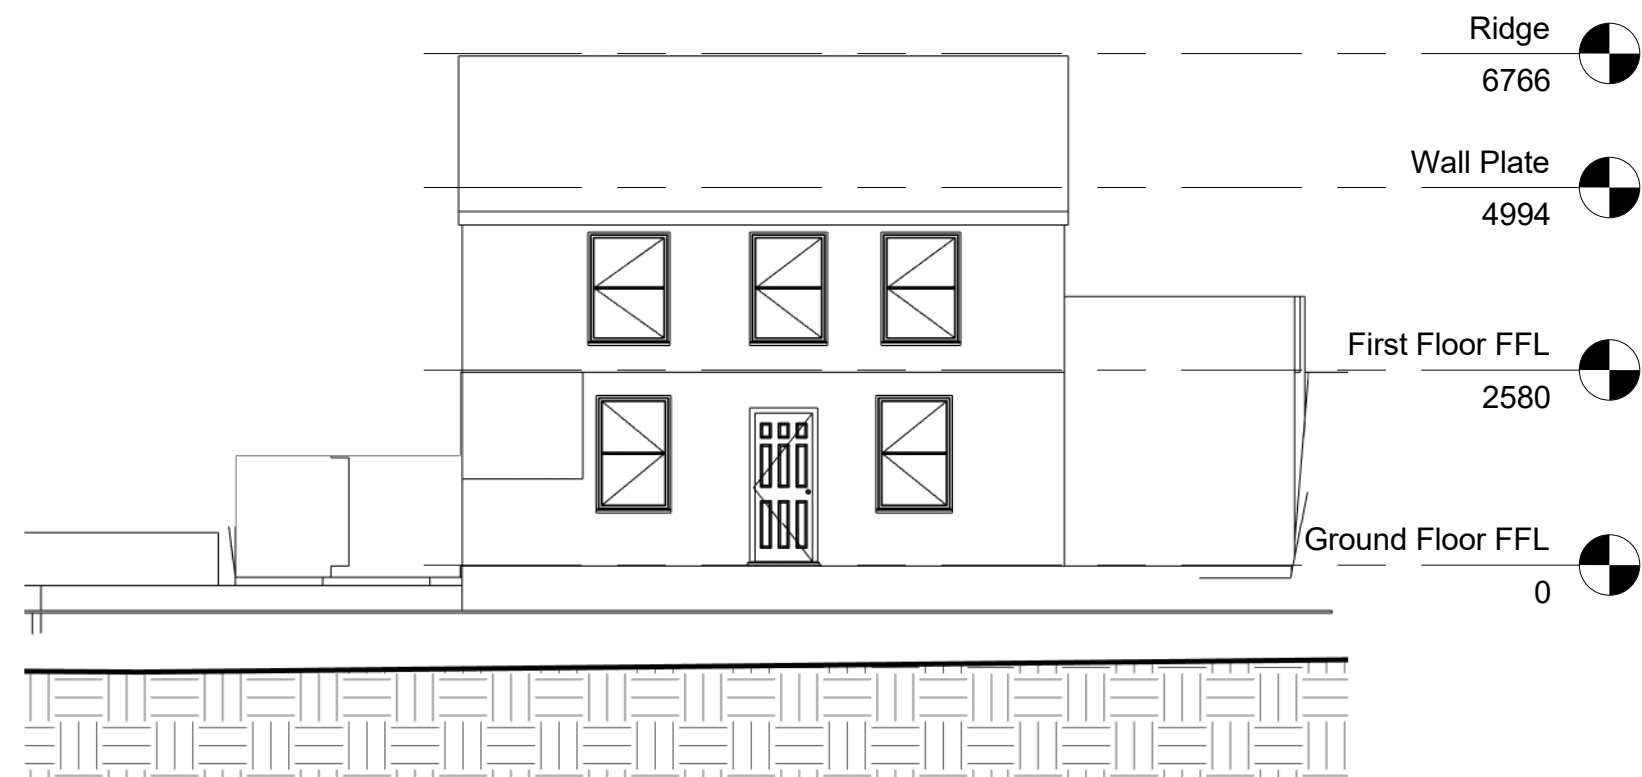

3 Existing Front Elevation
(North West)
1 : 100

4 Existing Side Elevation
(South West)
1 : 100

8 Block Plan
1 : 500

extension
plans.net

34 Tennyson Avenue
Grantham
Lincs
NG31 9NA
Tel: 08452 601861
e-mail: info@extensionplans.net
www.extensionplans.net

Client

Mr and Mrs Zdyb

Project Address

5 Dyffryn Road
Altwen
Pontardawe
Swansea
SA8 3BX

Project

Two Storey Rear Extension and
Parking Area to Front

Drawing Title




Existing Plans and Elevations, Block
Plan and Location Plan

Scale	Date	Drawn By
As indicated	03/03/20	MBB

Drg No.

EP2276PL01-1D

This drawing must not be copied without the consent of extensionplans.net. All dimensions must be checked on site and not scaled from this drawing.

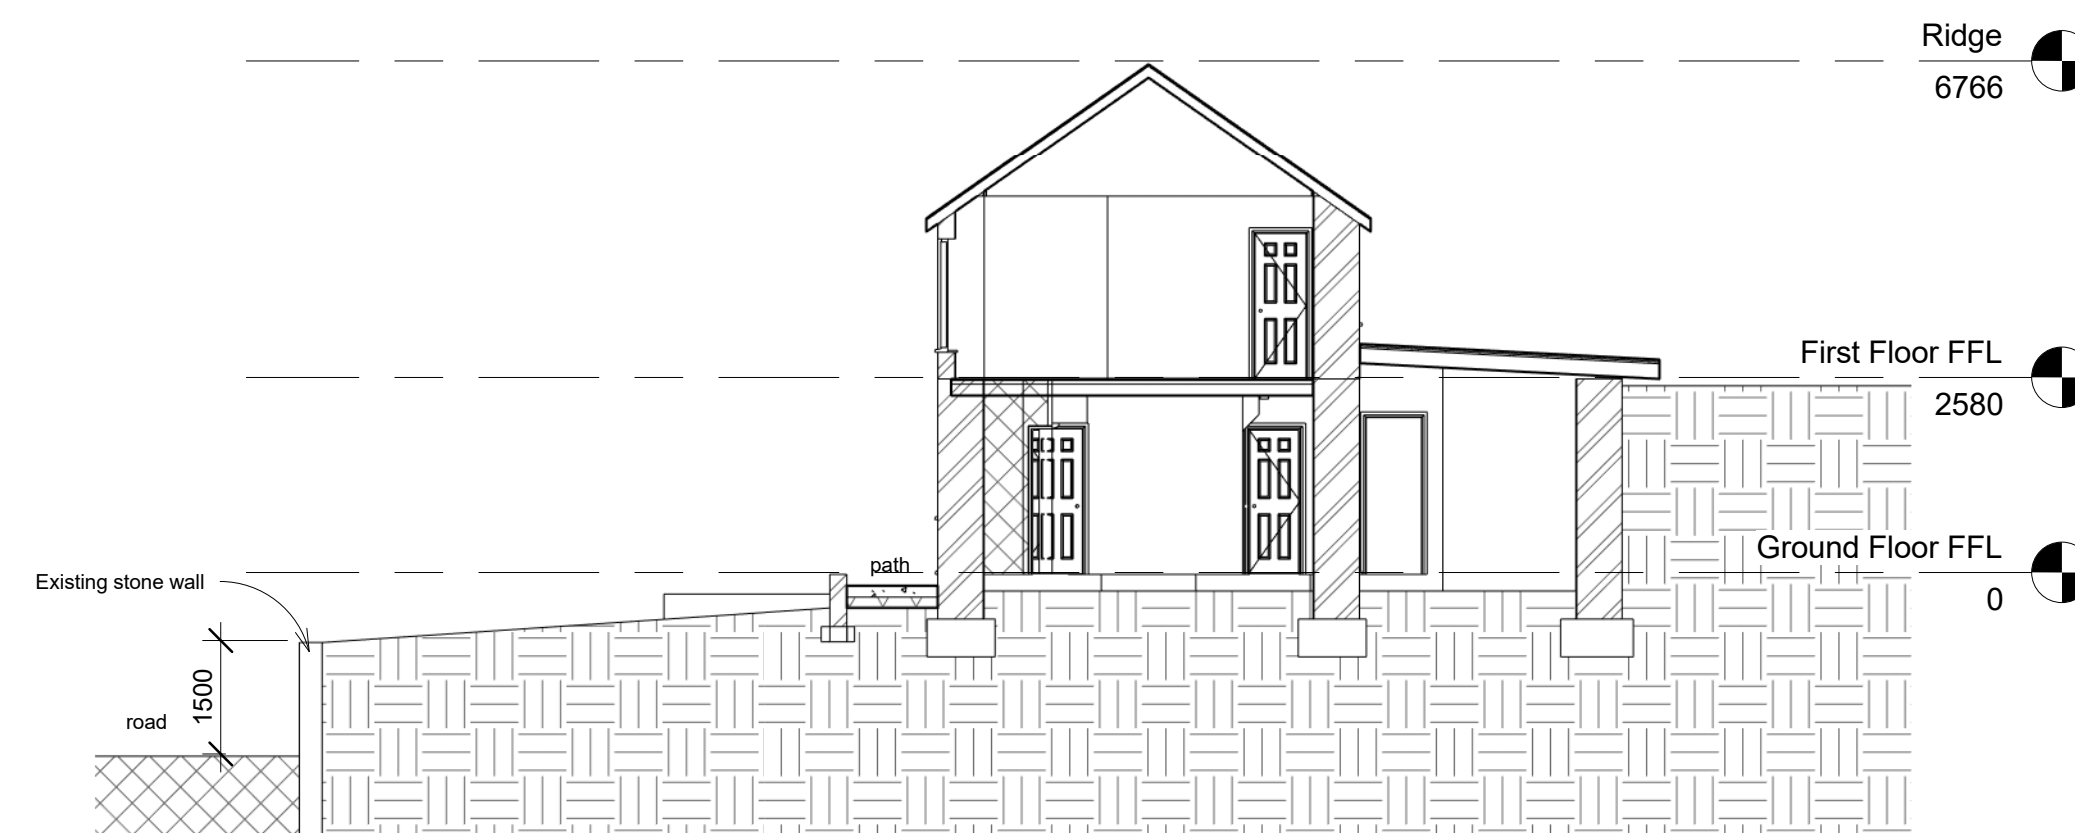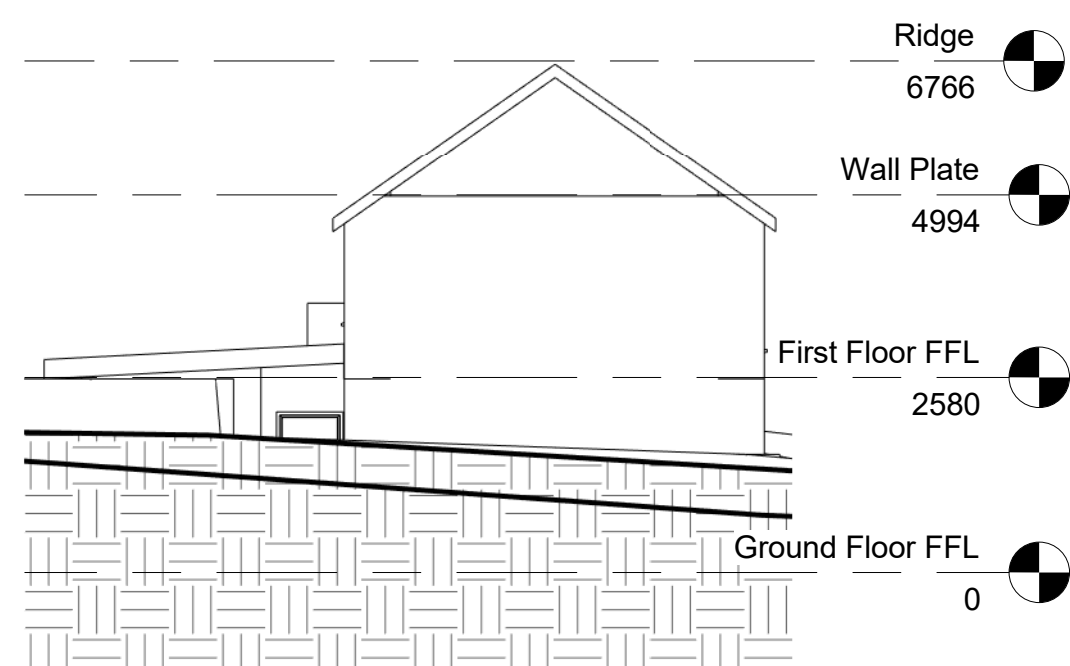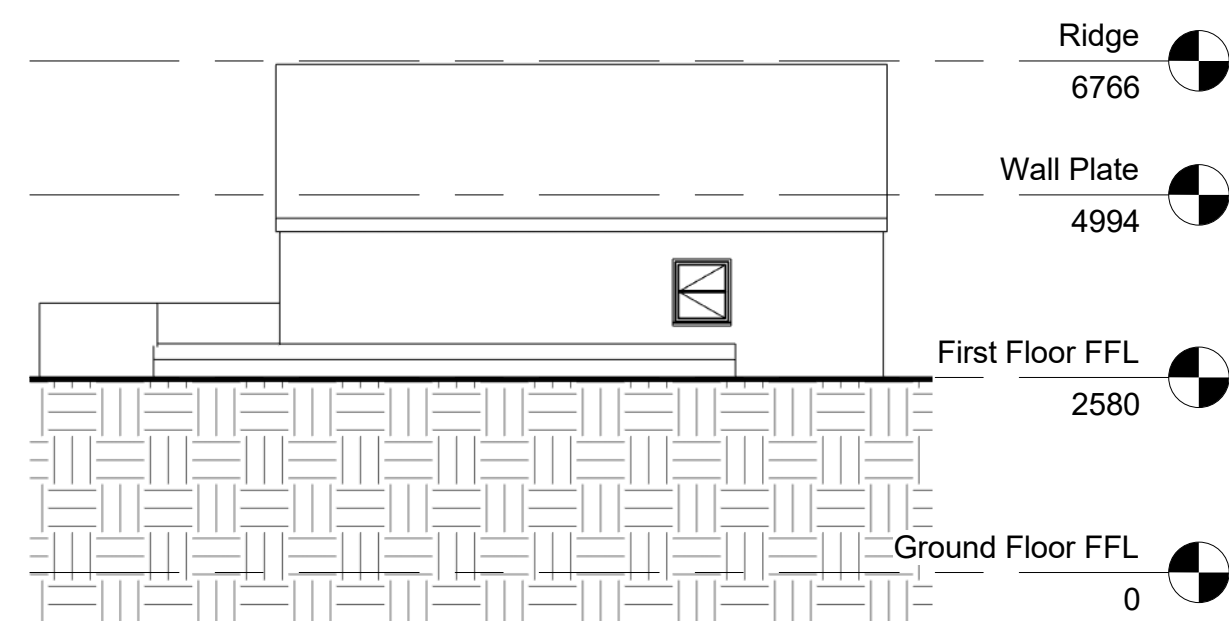

5 Existing Rear Elevation
(South East)
1 : 100

6 Existing Side Elevation
(North East)
1 : 100

9 Existing Site Section
1 : 100