




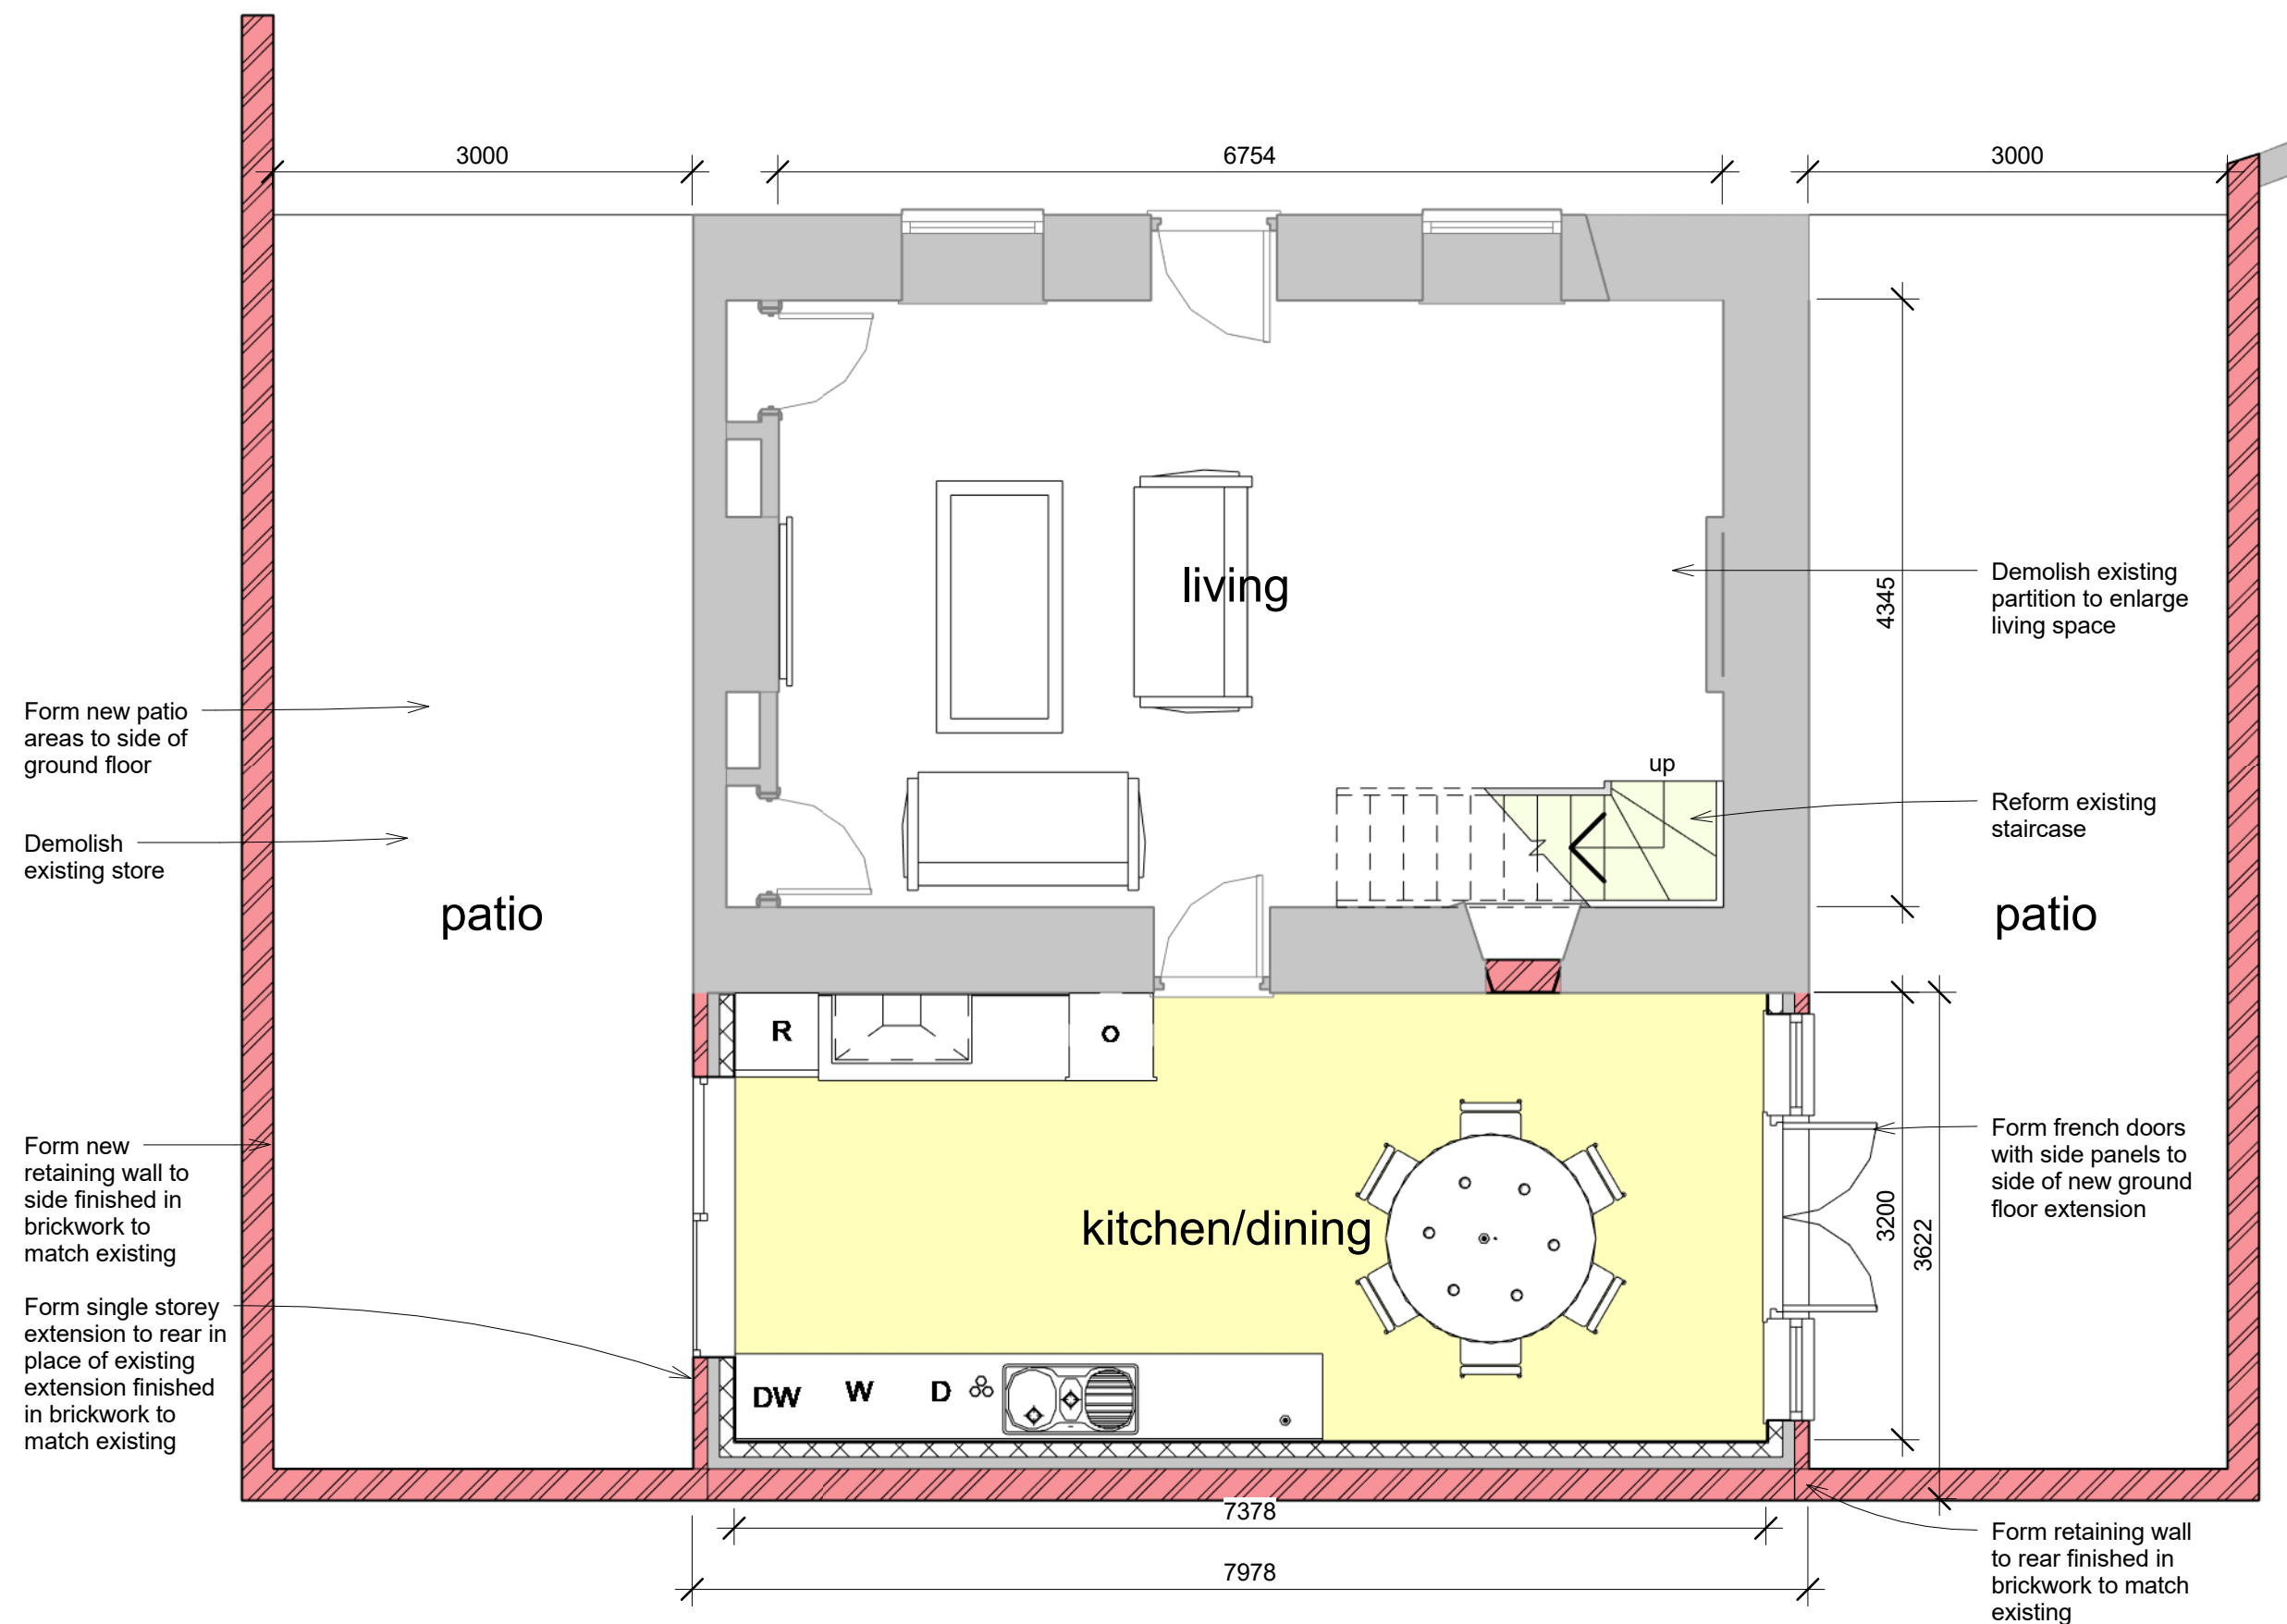

1 Proposed Ground Floor Plan
1 : 50

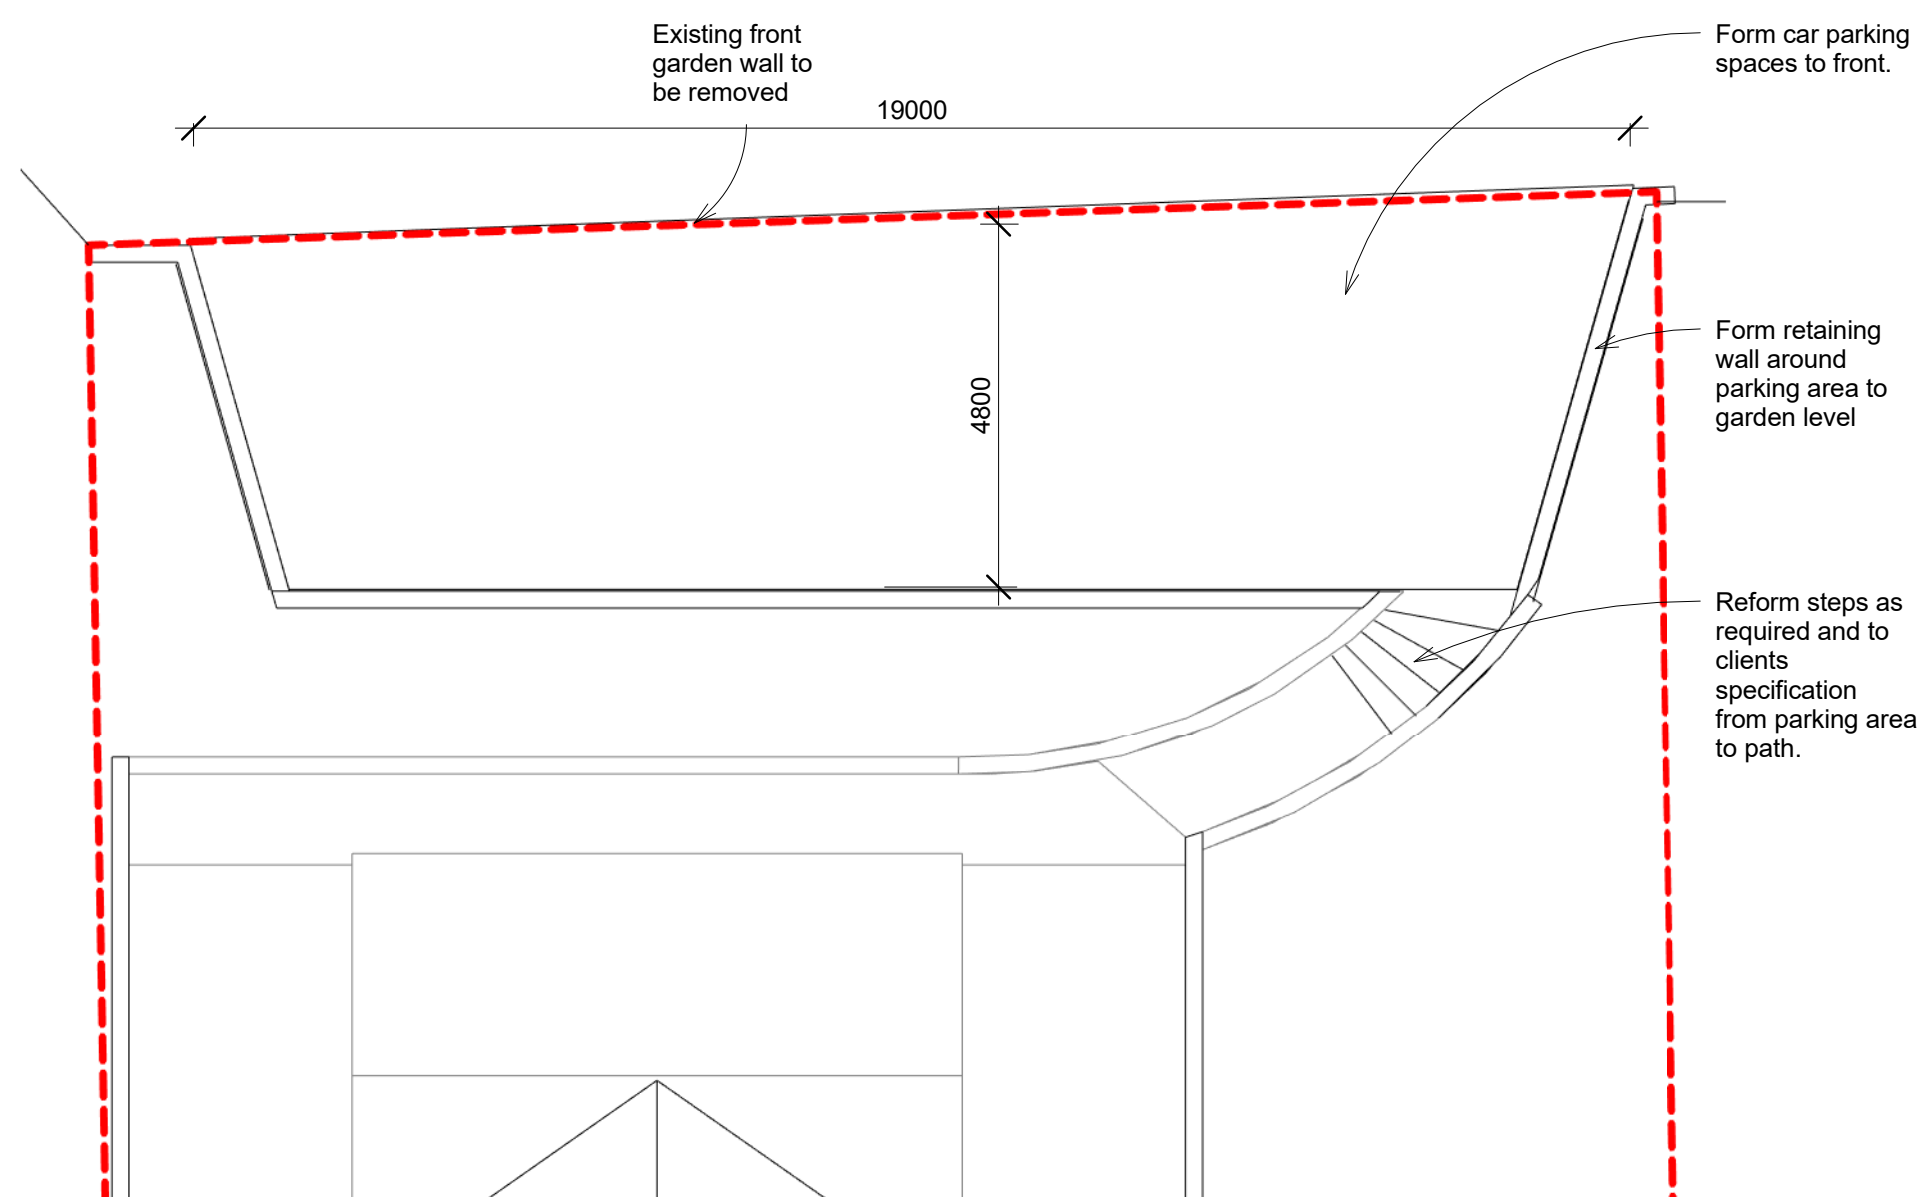


3 Parking Area Plan
1 : 100

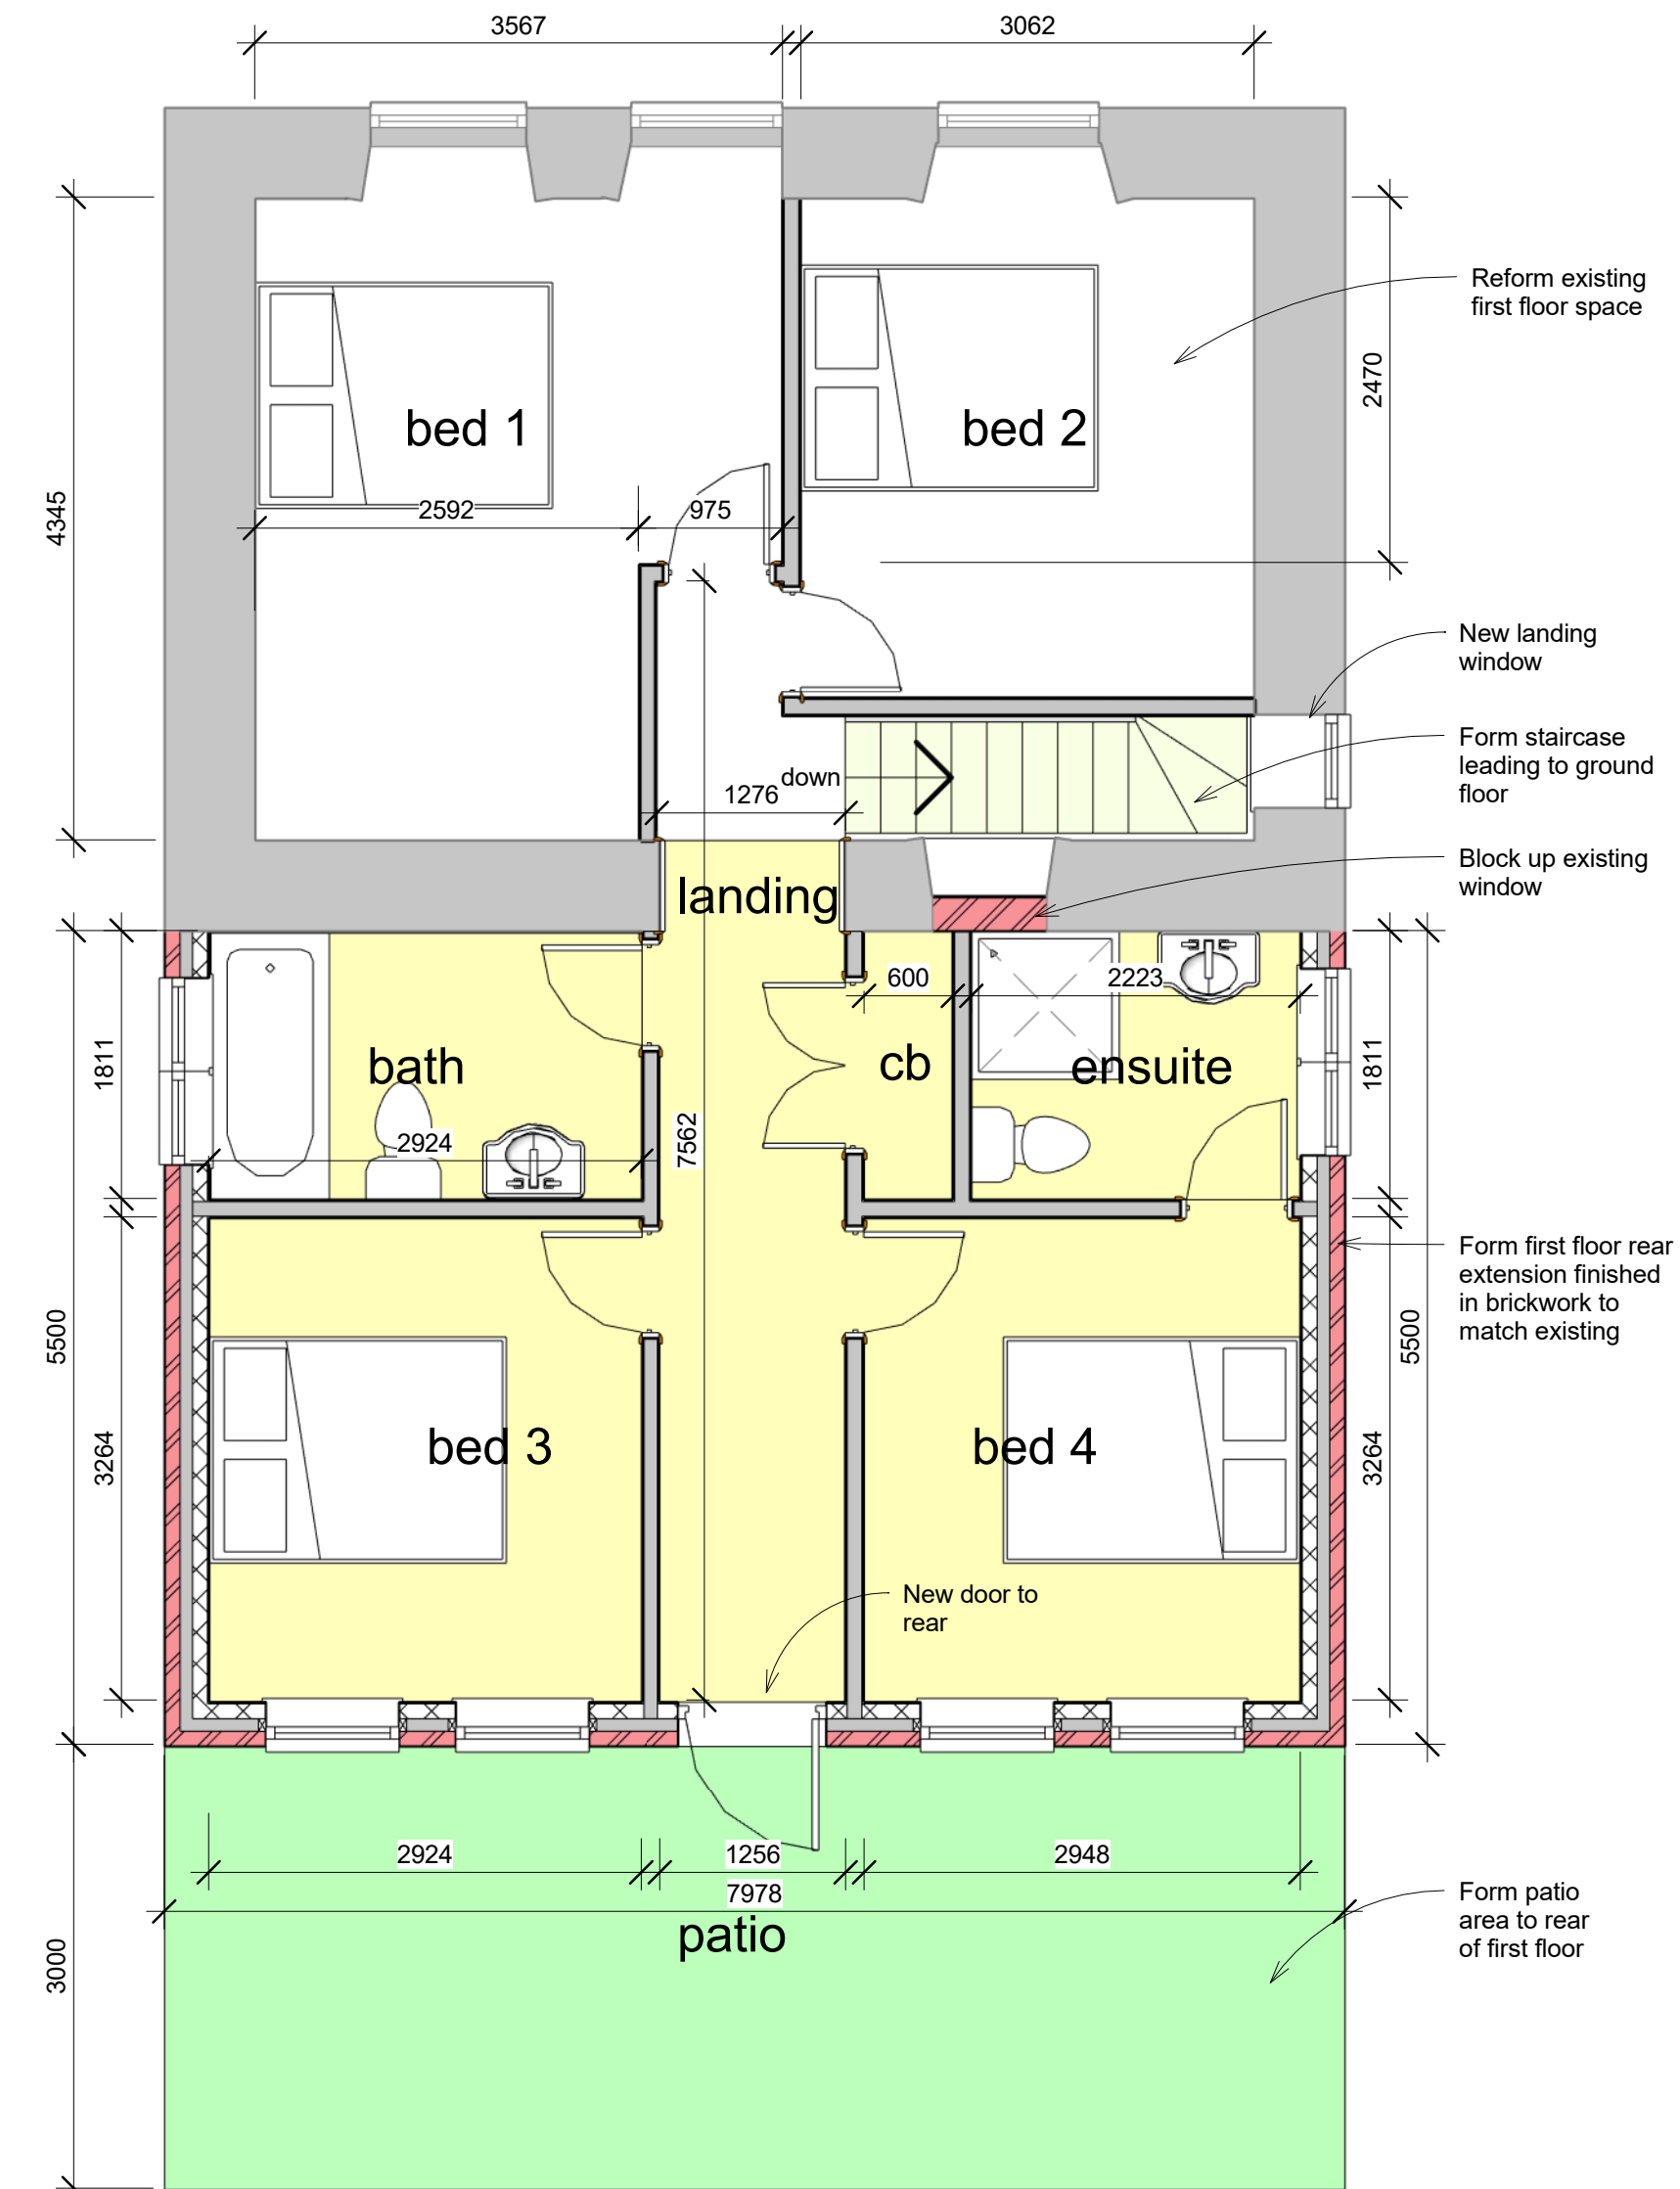

2 Proposed First Floor Plan
1 : 50



4 Site Section
1 : 100

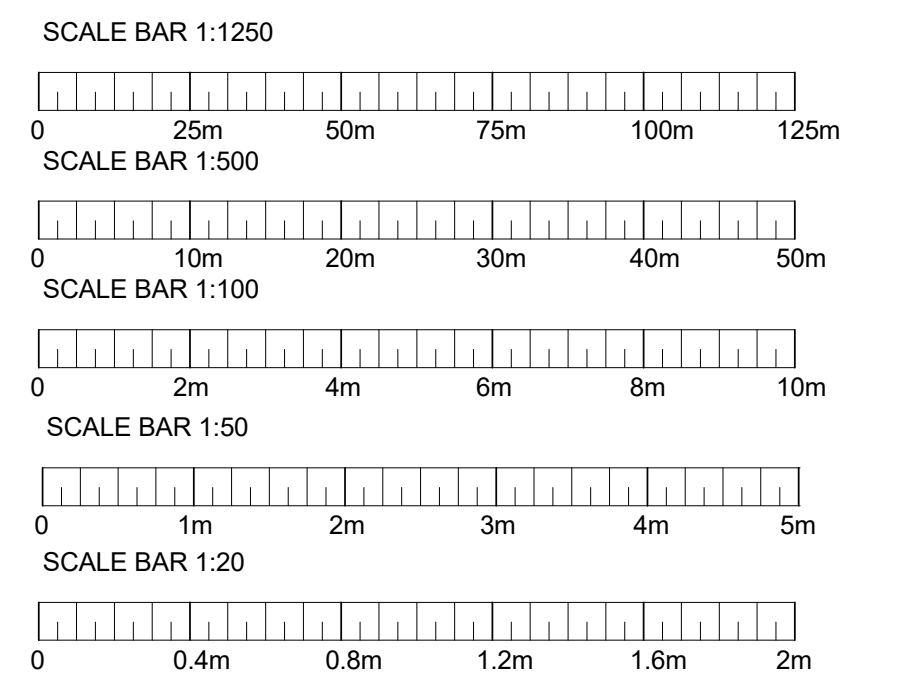

extension
plans.net

34 Tennyson Avenue
Grantham
Lincs
NG31 9NA
Tel: 08452 601861
e-mail: info@extensionplans.net
www.extensionplans.net

Client

Mr and Mrs Zdyb

Project Address

5 Dyffryn Road
Altwen
Pontardawe
Swansea
SA8 3BX

Project

Two Storey Rear Extension and
Parking Area to Front

Drawing Title

Proposed Ground Floor Plan, First
Floor Plans, Site Section and Parking
Area Plan

Scale

As indicated

Date

03/03/20

Drawn By

KJH

Drg No.

EP2276PL01-2F

This drawing must not be copied without the consent of extensionplans.net. All dimensions must be checked on site and not scaled from this drawing.