



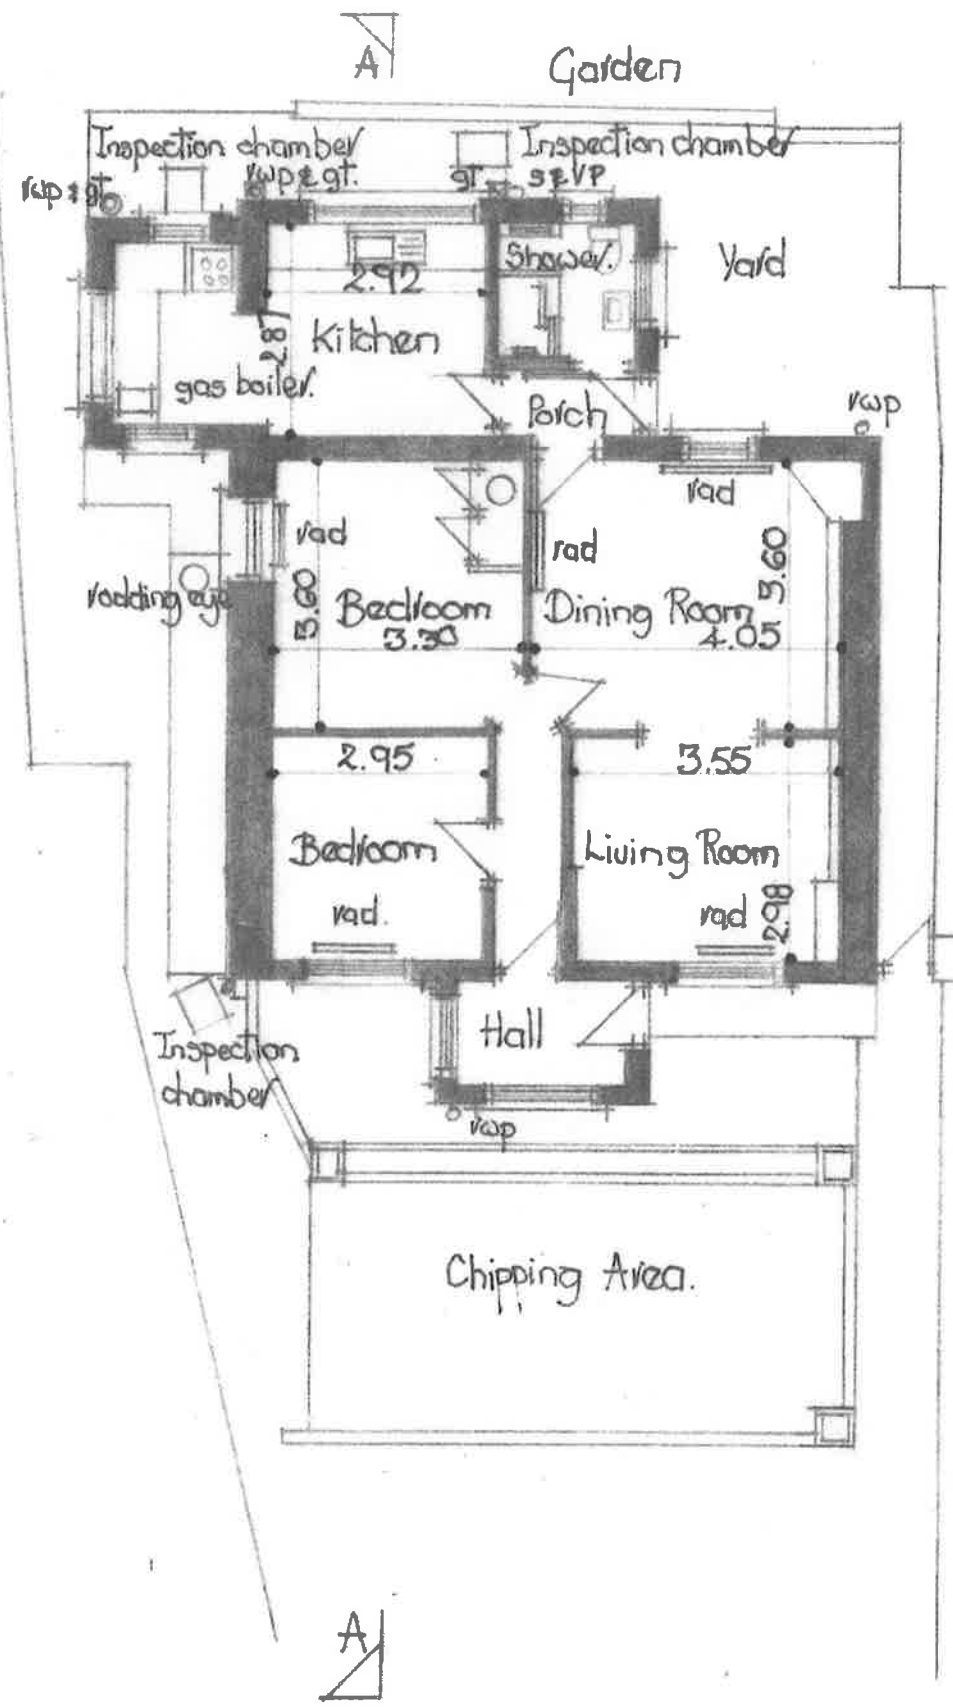


EXISTING


Scale: 1:100

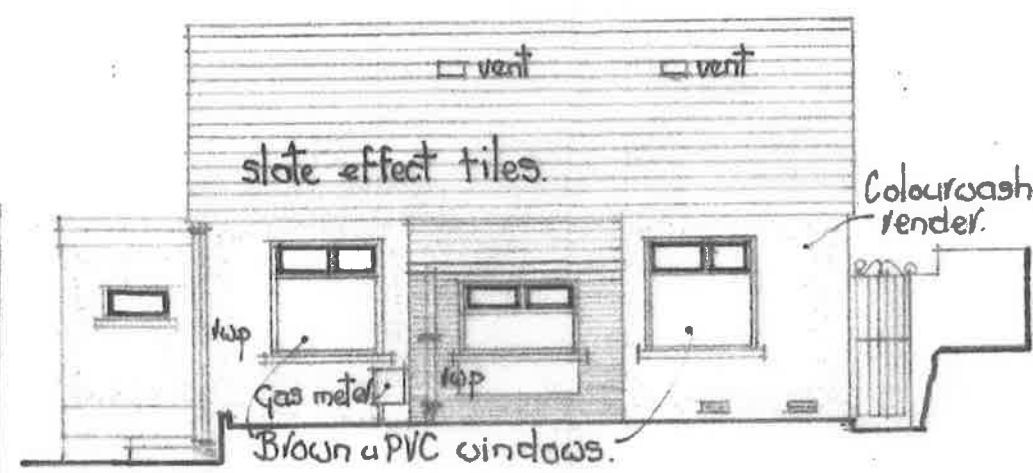


Front Elevation

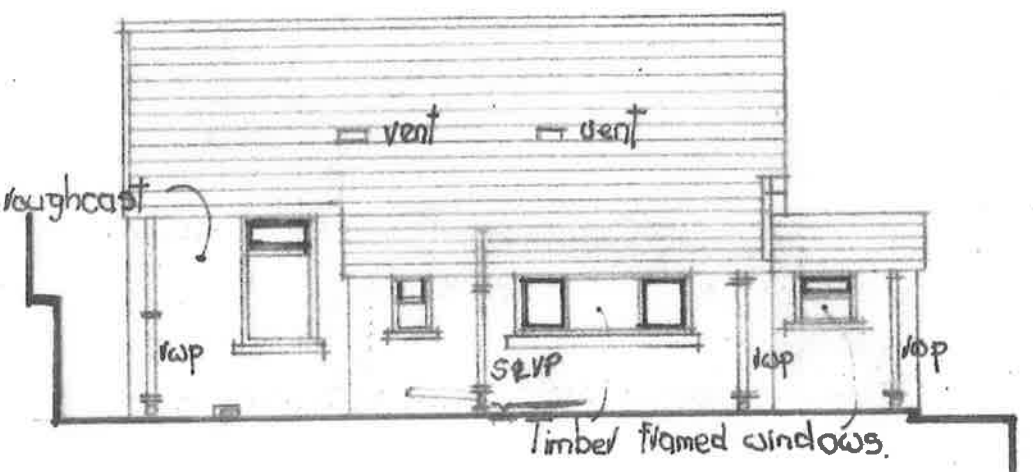


Rear Elevation

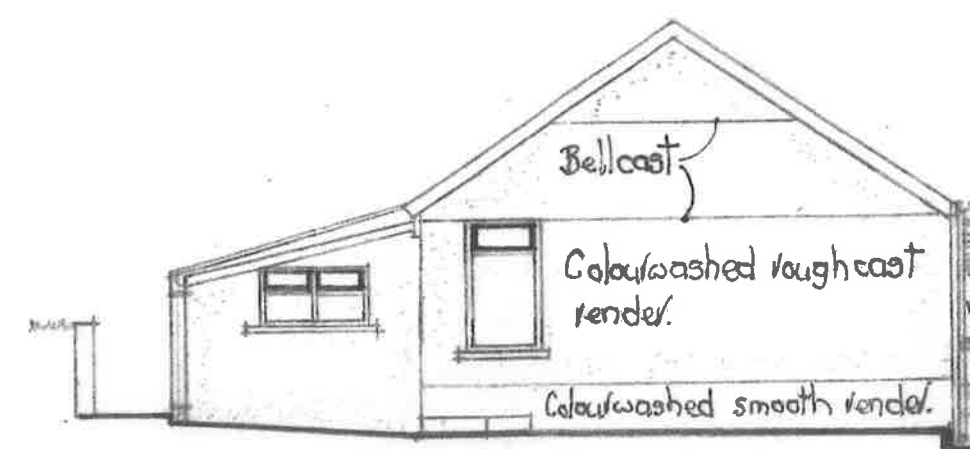

Side Elevation

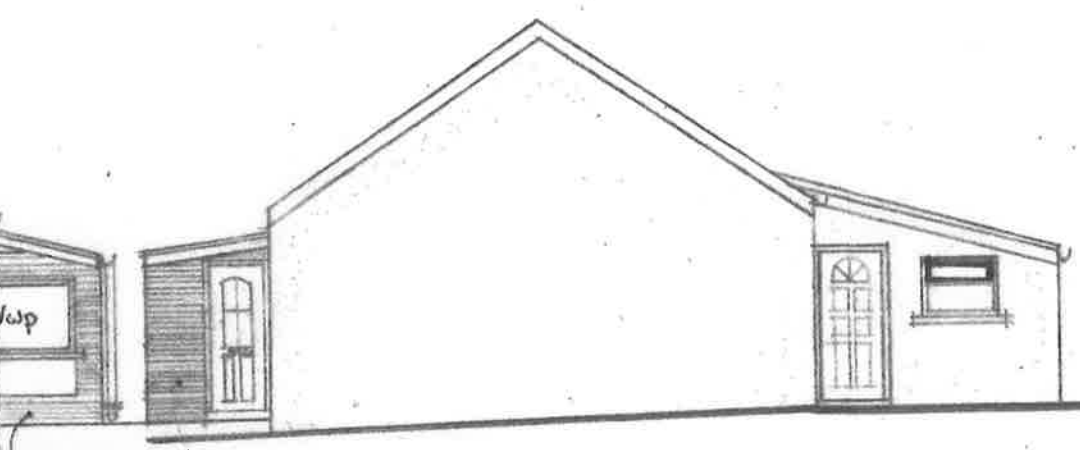

Side Elevation

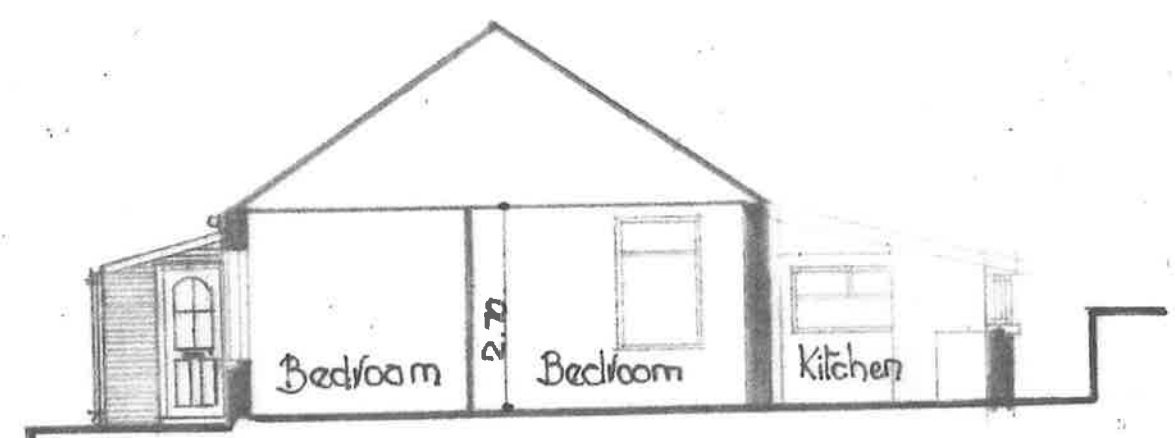

Section A-A