



PROPOSED

Scale: 1:100

Note: Floor level of No 21 is approx 2.20 above floor level of No 19 and floor level of No 19 is approx 2.00 above floor level of No 17.

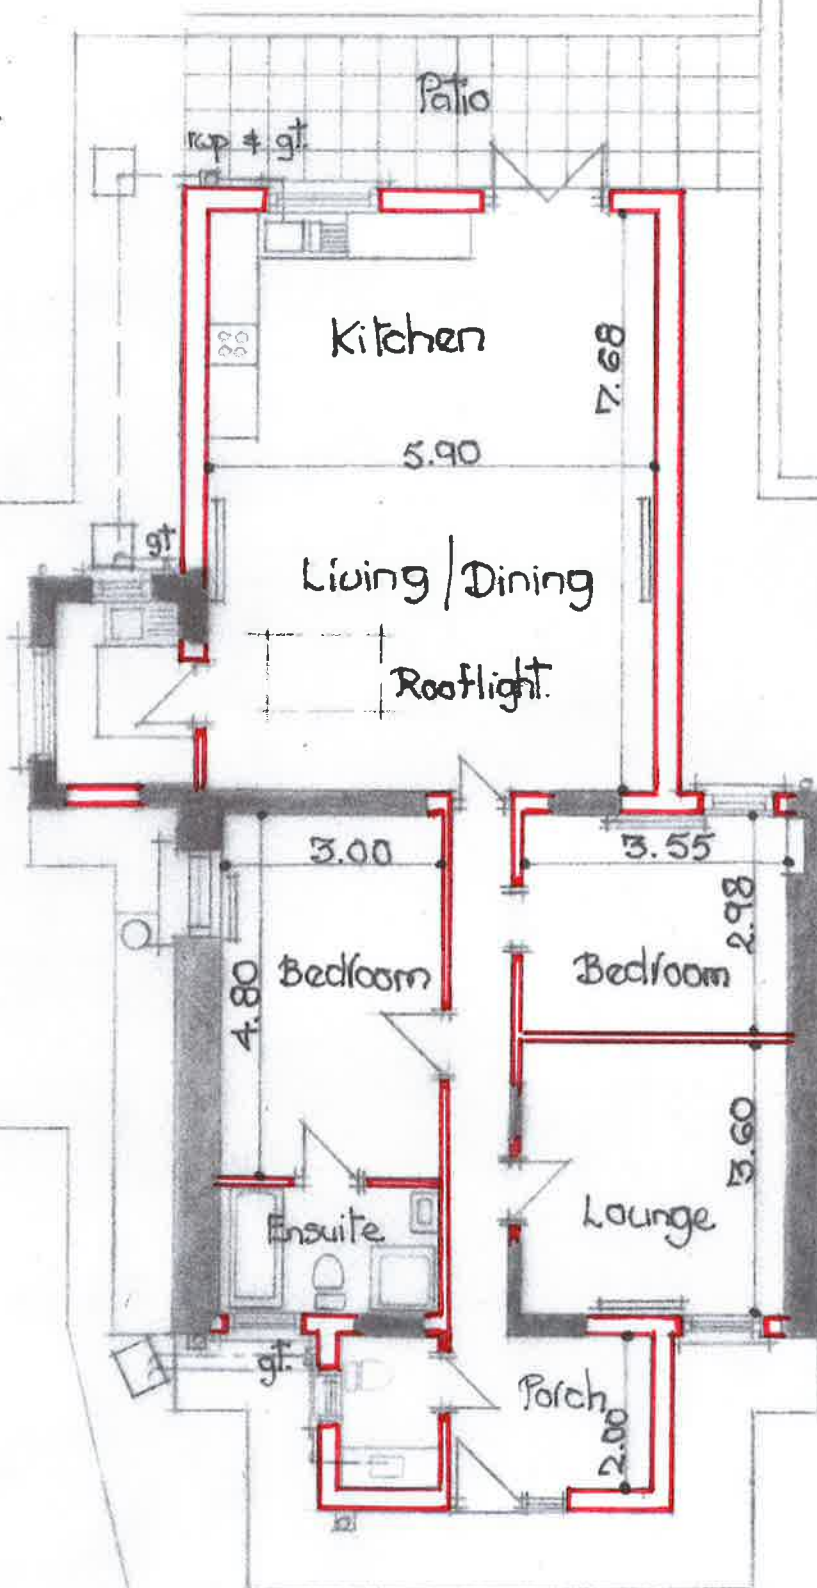


Plan

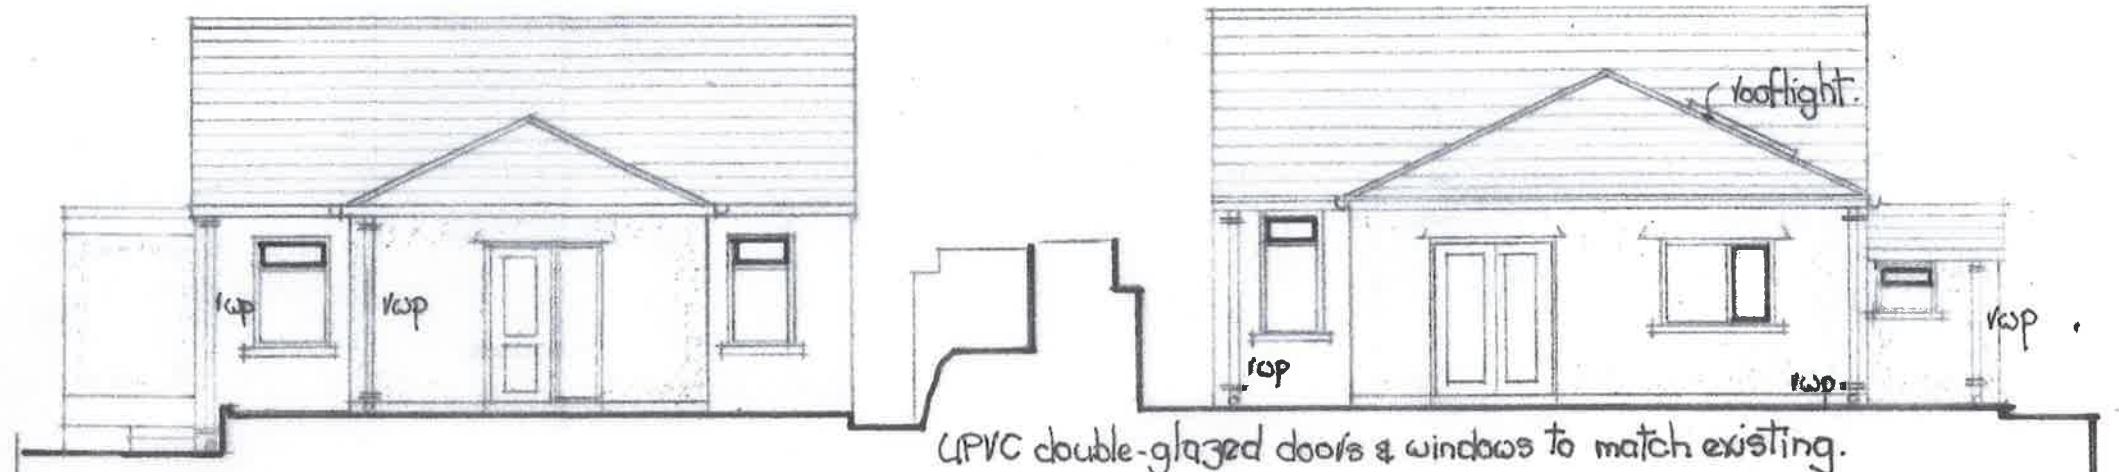


Front Elevation

Rear Elevation

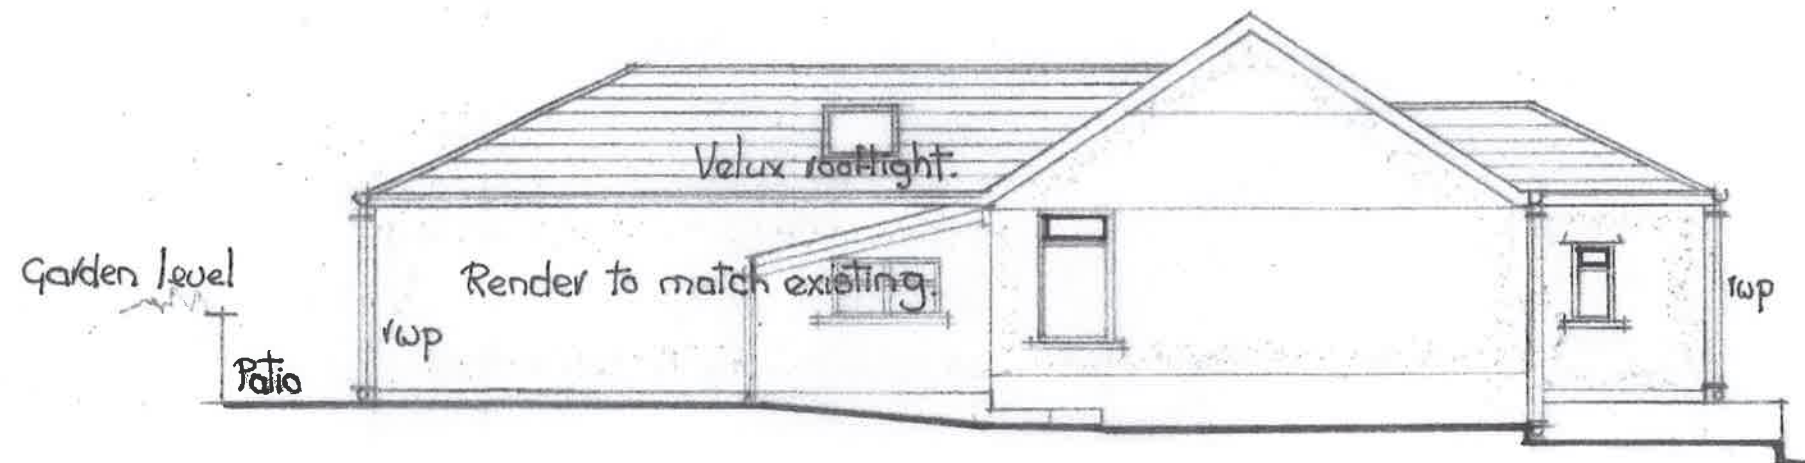

Side Elevation

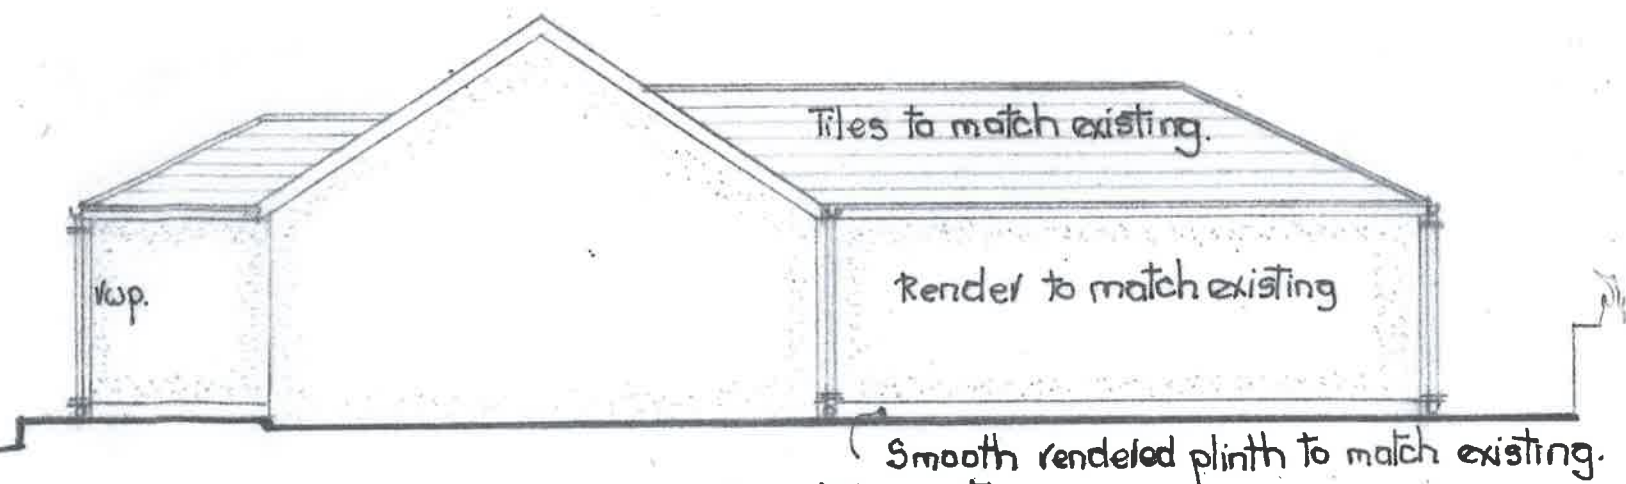

Side Elevation