




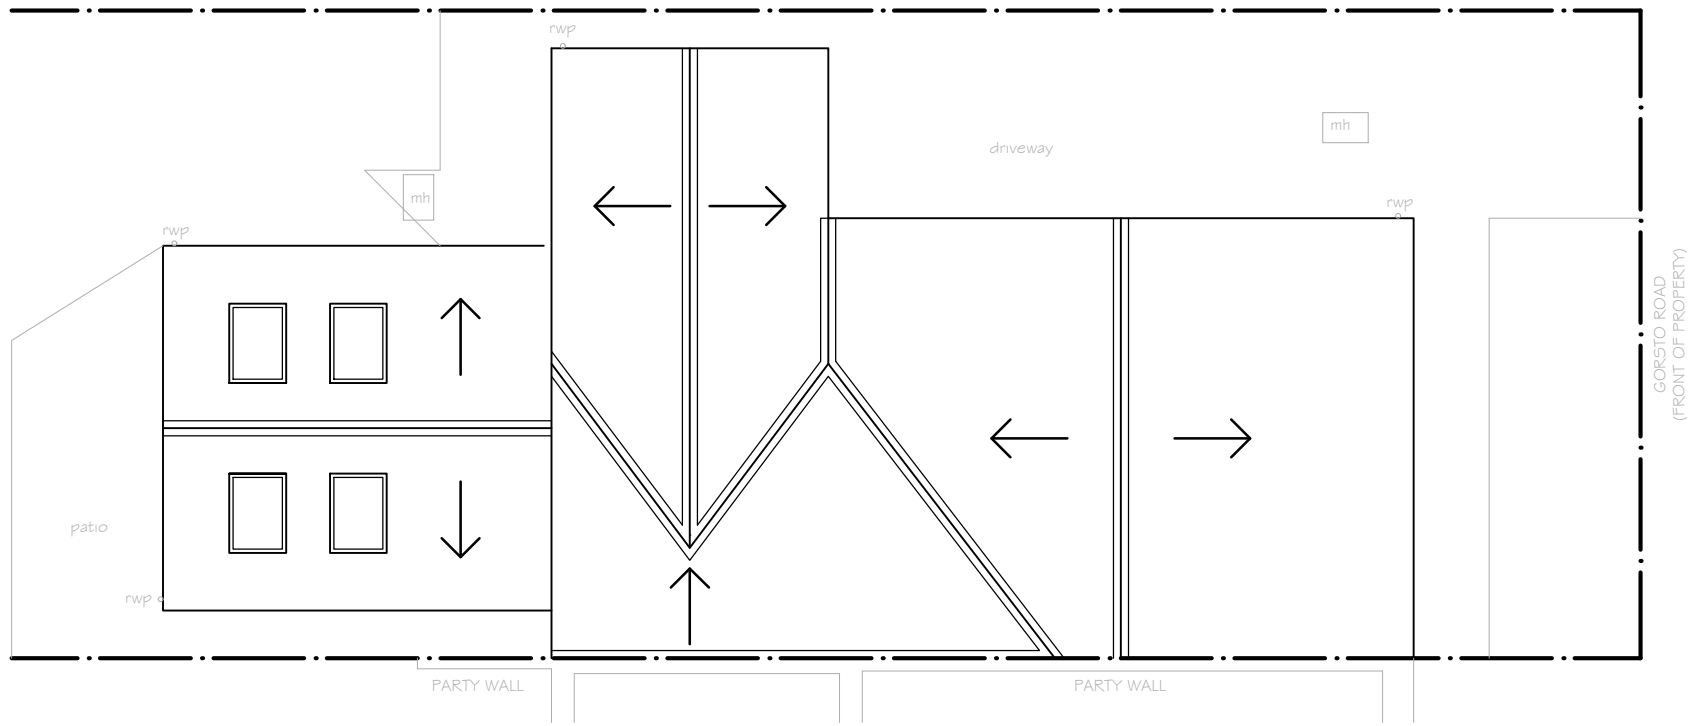

ROOF PLAN
SCALE - 1:100

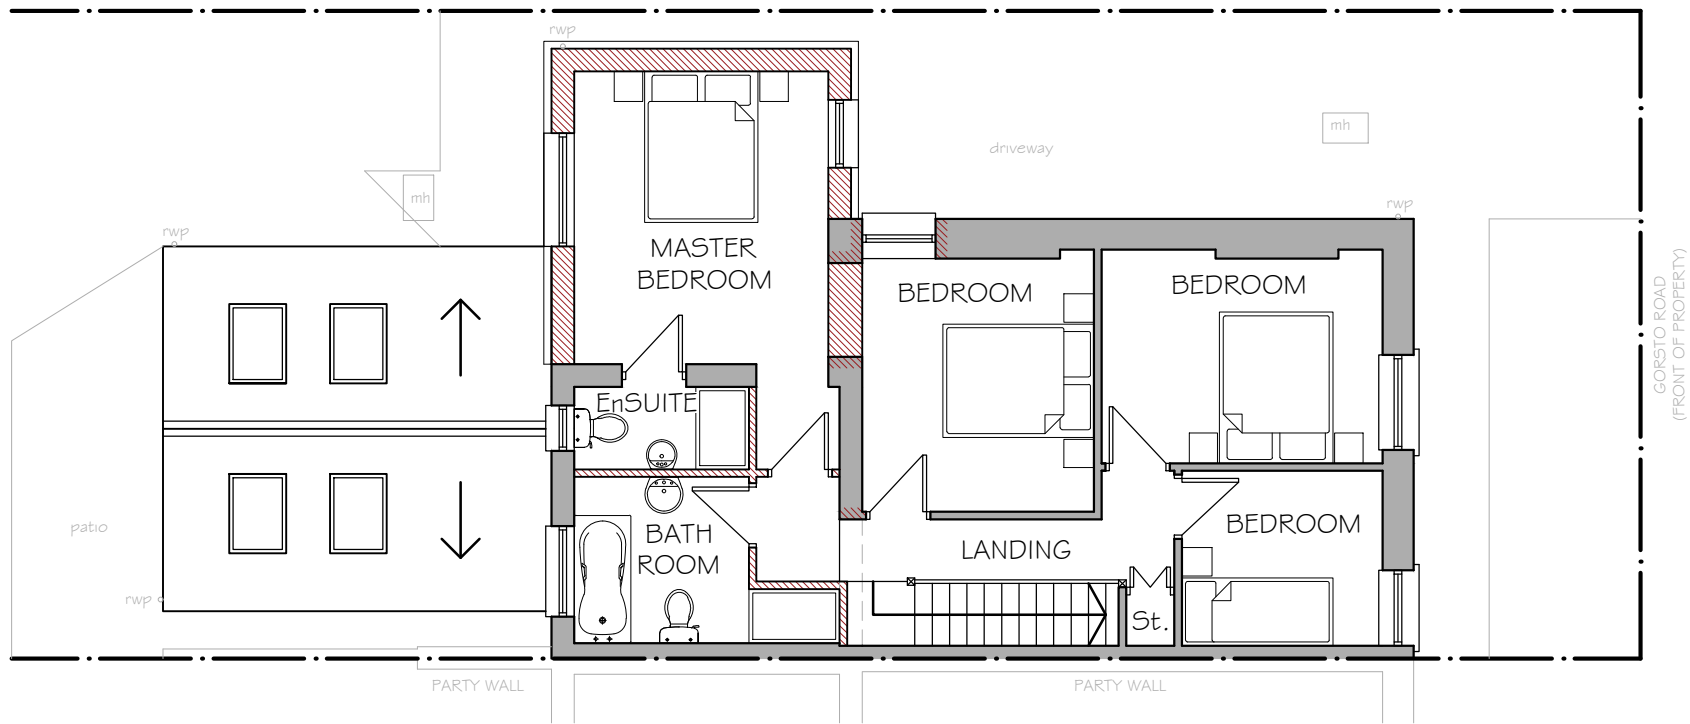

FIRST FLOOR PLAN
SCALE - 1:100

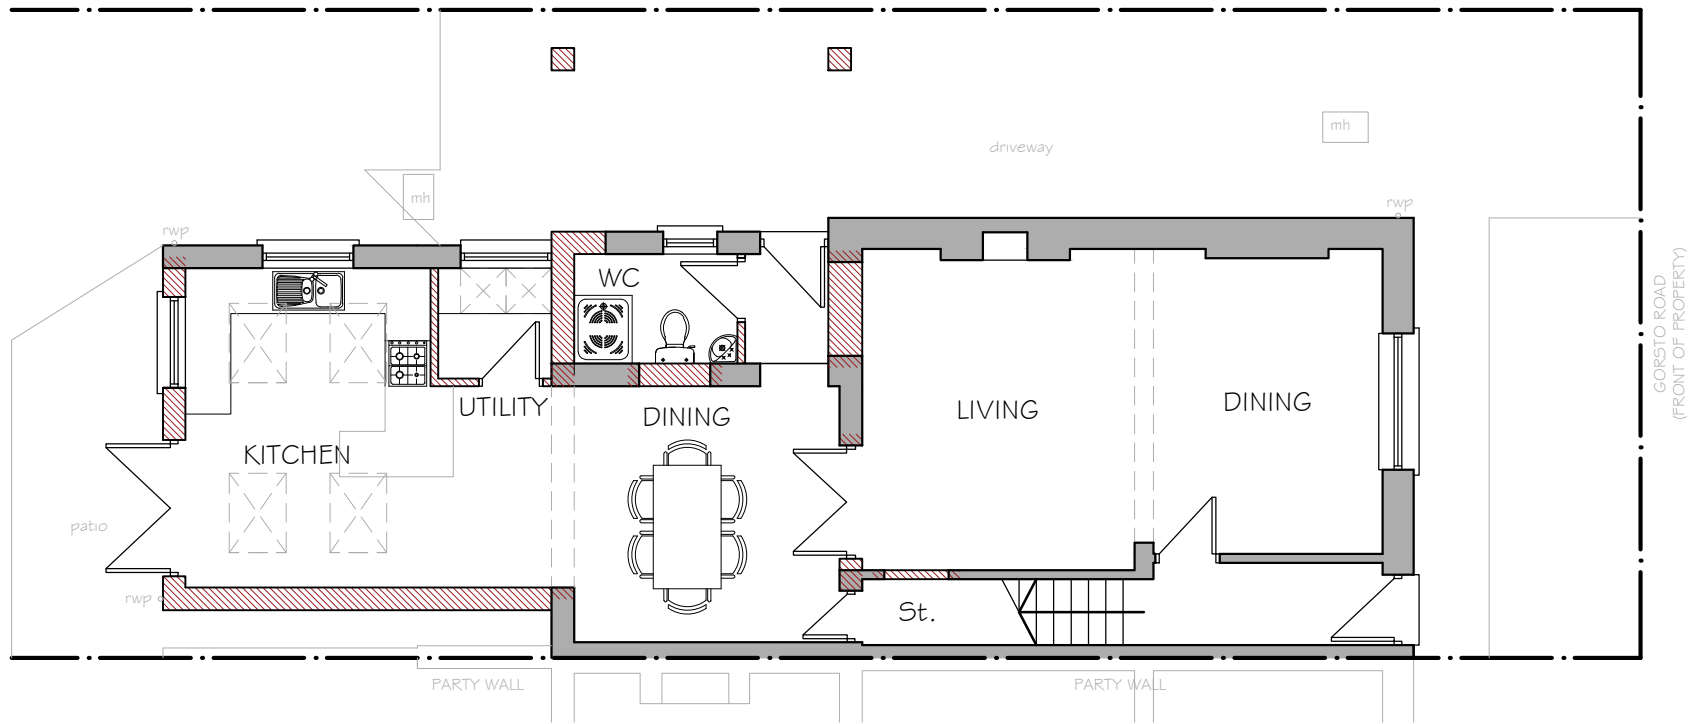

GROUND FLOOR PLAN
SCALE - 1:100

PROPOSED FINISHES SCHEDULE

- WALLS - RENDER SYSTEM TO GROUND FLOOR & COMPOSITE PANELING TO FIRST FLOOR
- DOORS - WHITE PVCu THROUGHOUT TO MATCH EXISTING
- WINDOWS - WHITE PVCu THROUGHOUT TO MATCH EXISTING
- ROOF - PITCHED SLATE SYSTEM THROUGHOUT TO MATCH EXISTING
- FASCIA & SOFFIT - WHITE PVCu THROUGHOUT TO MATCH EXISTING




FRONT ELEVATION
SCALE - 1:100



SIDE ELEVATION
SCALE - 1:100



REAR ELEVATION
SCALE - 1:100

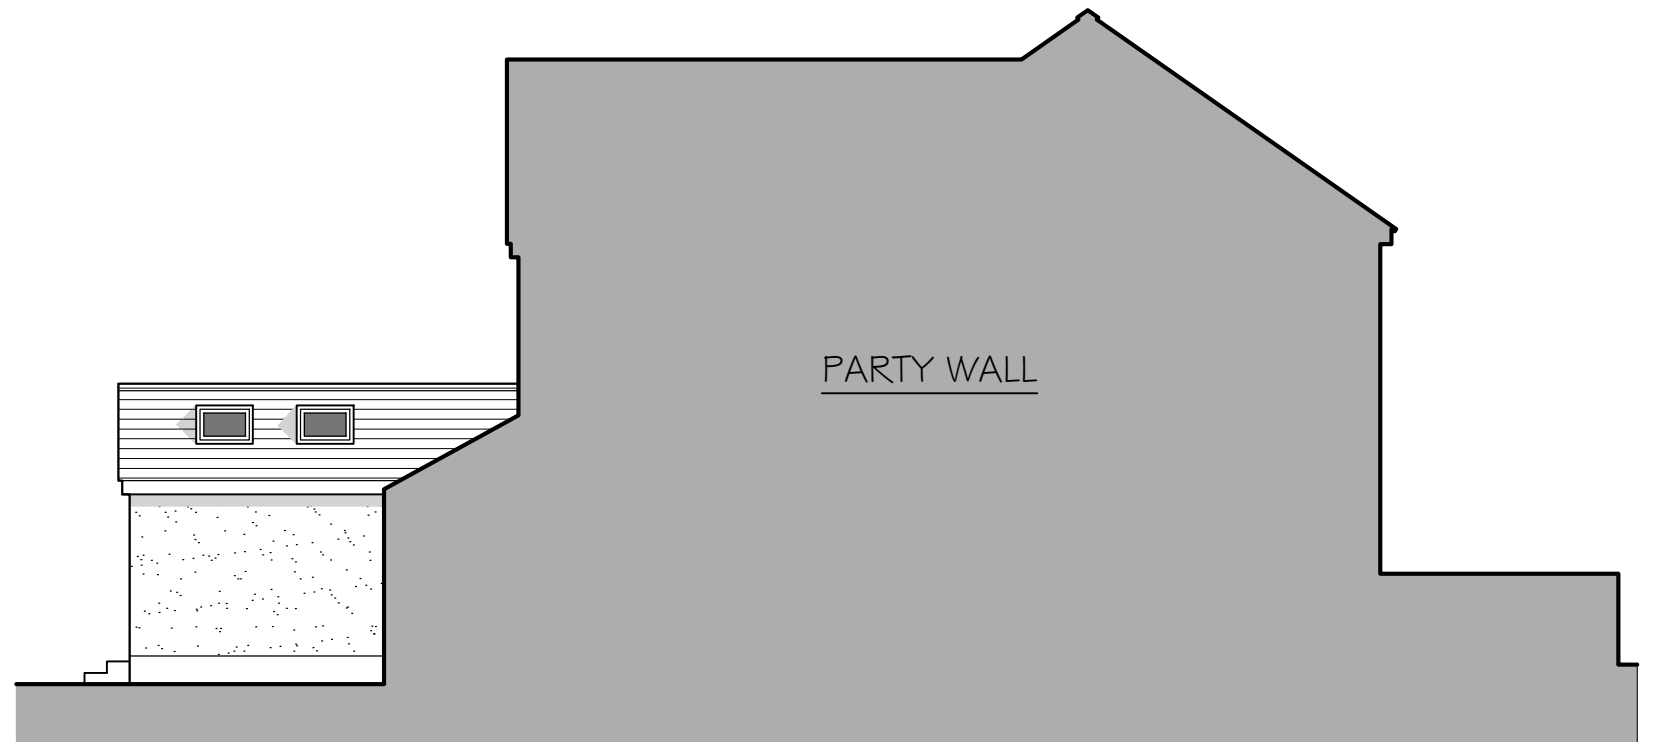

SIDE ELEVATION
SCALE - 1:100

No.	REVISION
A	PLANNING SUBMISSION
B	AMENDED IN ACCORDANCE WITH THE PLANNERS COMMENTS

DATE
JULY 2020
JULY 2020

- NOTES
1. DO NOT SCALE FROM THIS DRAWING.
 2. ALL DIMENSIONS TO BE CHECKED ON SITE.
 3. THE DRAWINGS ARE FOR PRICING PURPOSES ONLY. THE CONTRACTOR IS TO TAKE FULL RESPONSIBILITY OF THE WORKS.
 4. ALL WORKS MUST COMPLY WITH THE LATEST BRITISH STANDARDS / BUILDING REGULATIONS / CODES OF PRACTICE AND THE REQUIREMENT OF THE BUILDING CONTROL INSPECTING OFFICER.
 5. THE CONTRACTOR IS TO MAKE GOOD OF ANY AREAS AFFECTED BY THE WORKS.

STAGE

PLANNING
APPROVAL

APPLICANT
MR & MRS D REES
23 GORSTO ROAD,
GWAUN CAE GURWEN,
AMMANFORD, NPTCBC,
SA18 1UW

JOB TITLE
PROPOSED SINGLE & DOUBLE STOREY EXTENSION
TO No.23 GORSTO ROAD, GWAUN CAE GURWEN.

DRAWING TITLE
PROPOSED GENERAL ARRANGEMENT

DRAWING NO:	SIZE:	REV:
004	A2	A
SCALES:		
1:100		
DATE:		
JULY 2020		