




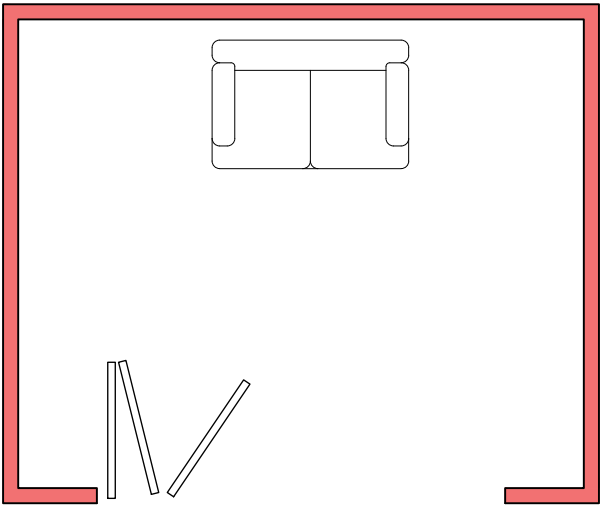


Floor Plan

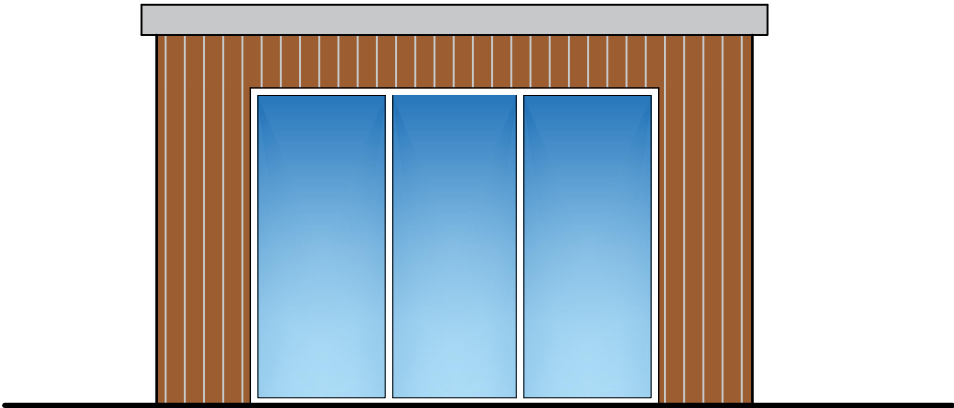


Front Elevation

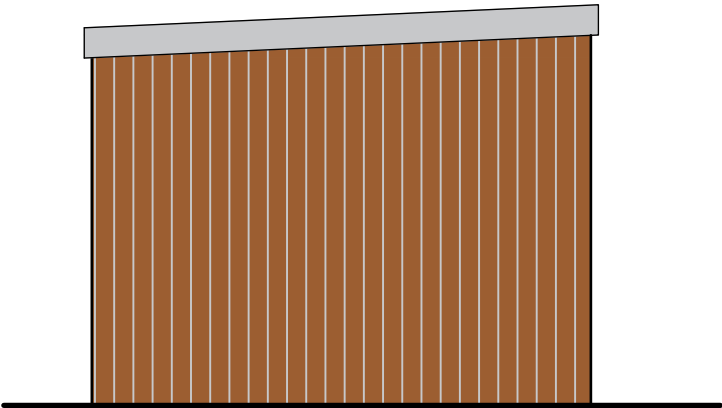

Side Elevation

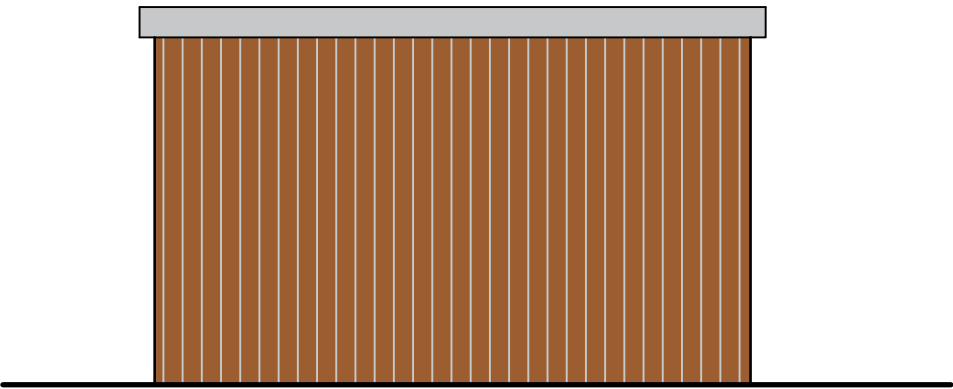

Rear Elevation

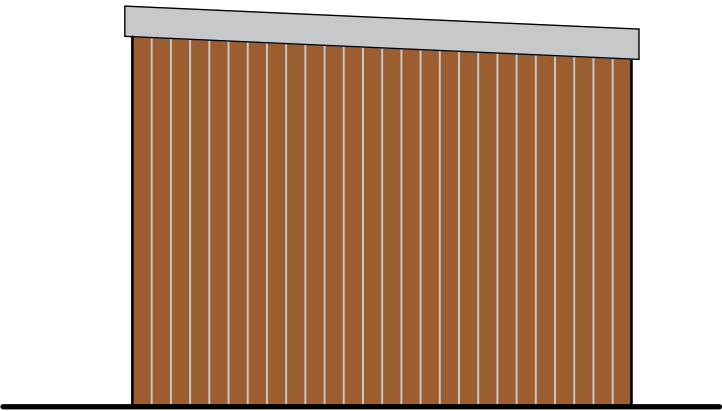

Side Elevation

NOTES Ordnance Survey, (c) Crown Copyright 2020. All rights reserved. Licence number 100022432	REVISIONS				CLIENT: Chloe McLean					
	Rev	Comment	By	Date	PROJECT TITLE: Retrospective Application					
					PROJECT ADDRESS 1: 21 Crymlyn Gardens				A3	
					PROJECT ADDRESS 2: Neath, SA10 6EU				CHECKED BY: DLD	
					DRAWING TITLE: Proposed Outbuilding Drawings				APPROVED BY: DLD	
				DATE: 24.07.2020	SCALE: 1:100	DRAWN BY: AJW	REF: RH441	DRAWING NO: 103	REV: -	
	THIS DRAWING IS THE COPYRIGHT OF DARKIN ARCHITECTS AND MAY NOT BE COPIED, ALTERED OR REPRODUCED IN ANY FORM OR PASSED TO A THIRD PARTY WITHOUT THEIR CONSENT. DIMENSIONS MUST BE CHECKED AND VERIFIED ON SITE AND ANY DISCREPANCIES SHOULD BE REPORTED TO THE ARCHITECT. THIS DRAWING MUST NOT BE SCALED AND SHOULD BE READ IN CONJUNCTION WITH ALL OTHER CONSULTANT'S DRAWINGS. IF IN DOUBT ASK FOR CONFIRMATION.				CARDIFF 02921 197 196 LLANELLI 01554 778 730 NEATH 01639 368 000 info@darkinarchitects.com © Copyright Darkin Architects 2020 RIBA Chartered Practice					