



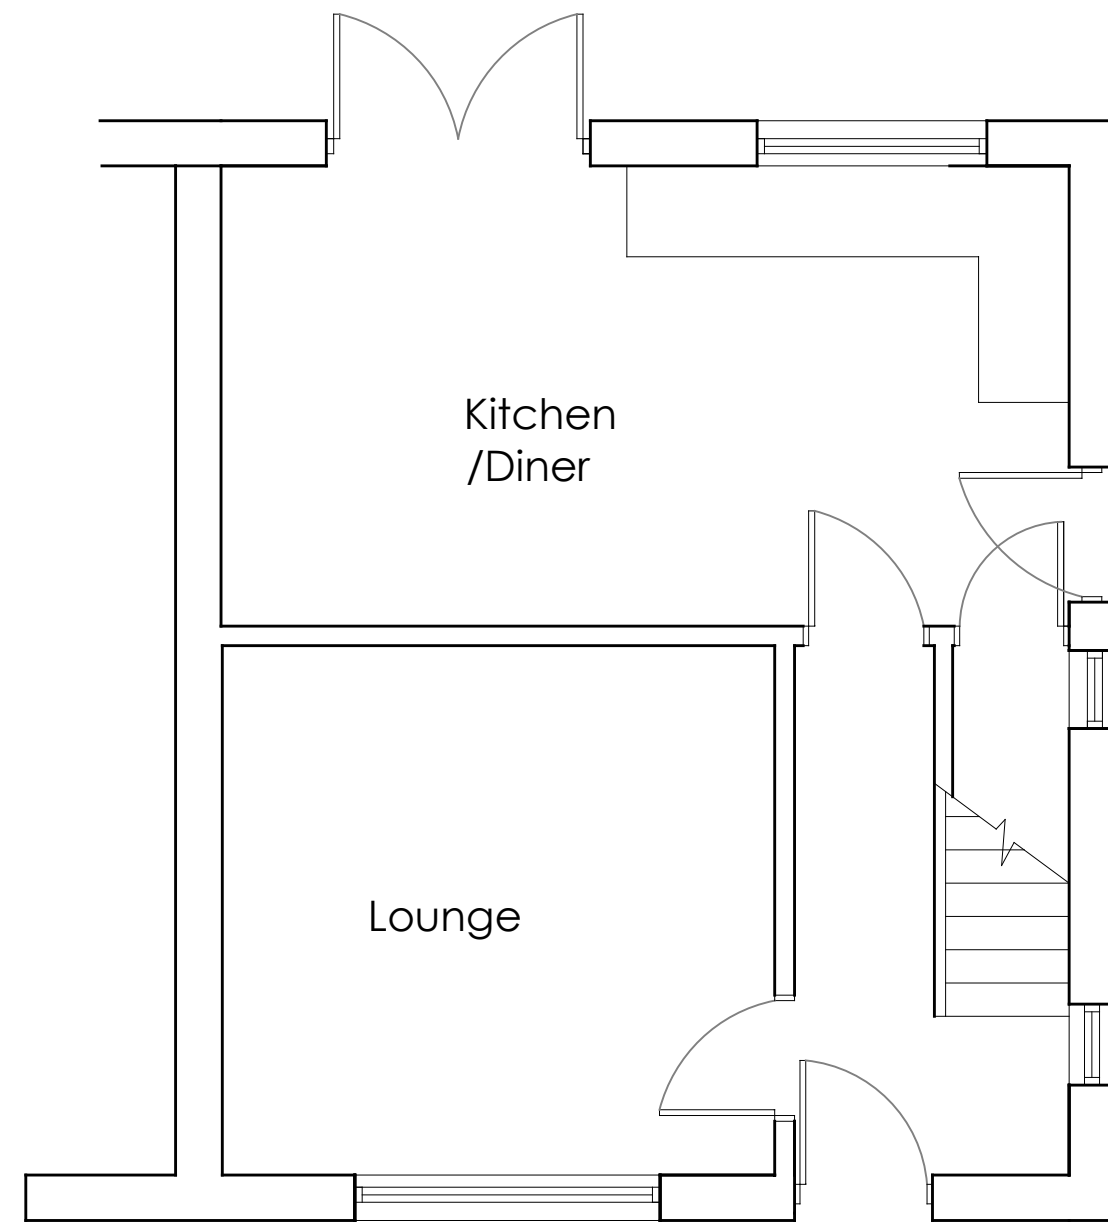


Existing Ground Floor Plan 1:50

FIRST AND SECOND FLOOR PLAN NOT SHOWN
First floor contains 2 bedrooms and loft contains 1 bedroom. There are no proposed changes at those floor levels

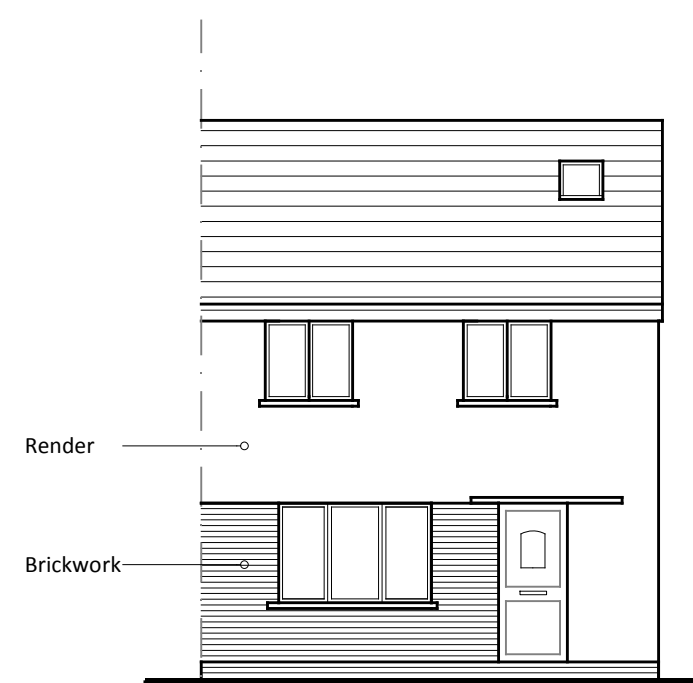


Existing Front Elevation 1:100

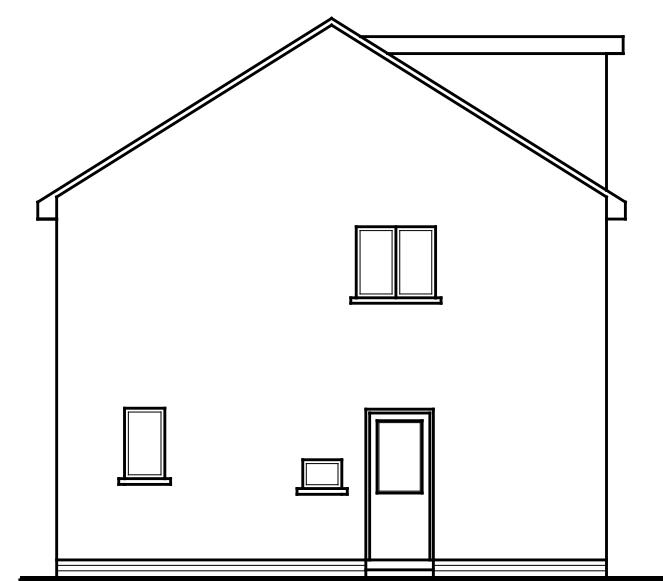

Existing Side Elevation 1:100



Existing Rear Elevation 1:100

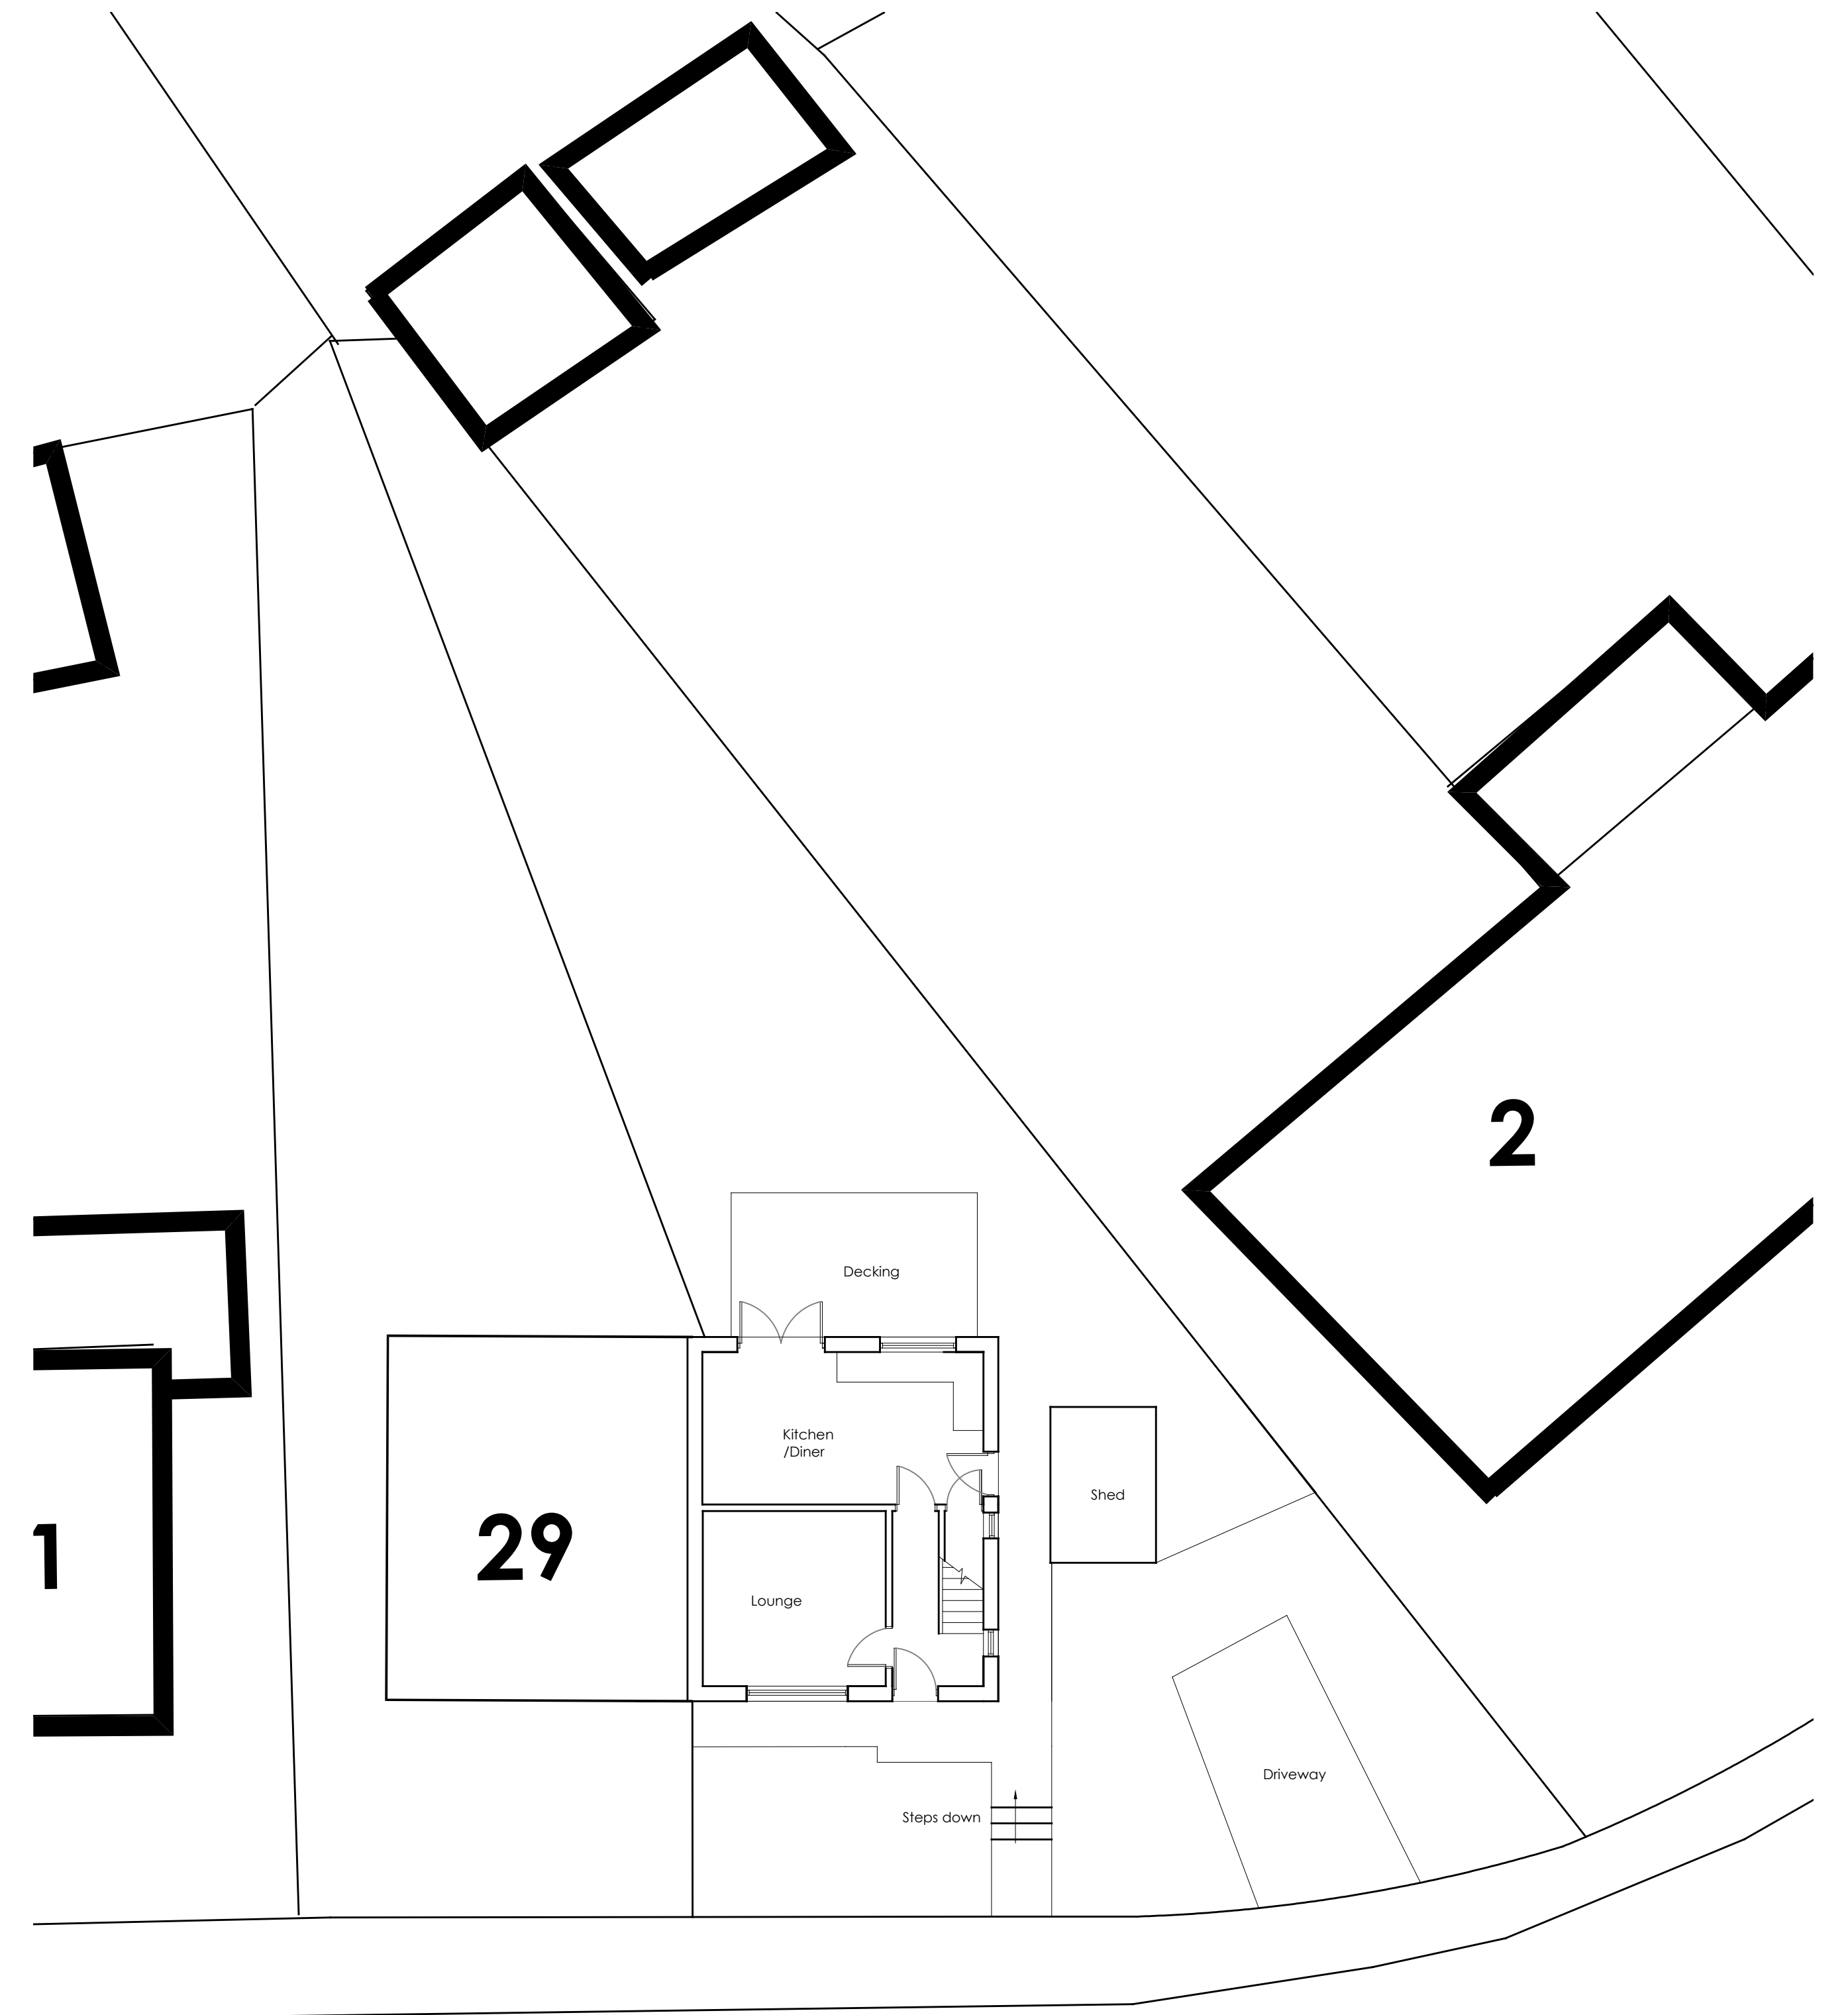

Mayberry Road

Existing Site Plan 1:100

Project: Proposed rear extension at 27 Mayberry Rd., Baglan

Drawing: Existing Plans and Elevations

Scale: 1:50 & 1:100 @ A1 **Date:** Jul 2020

Drawing number: 113.P.02 **Revision:**