


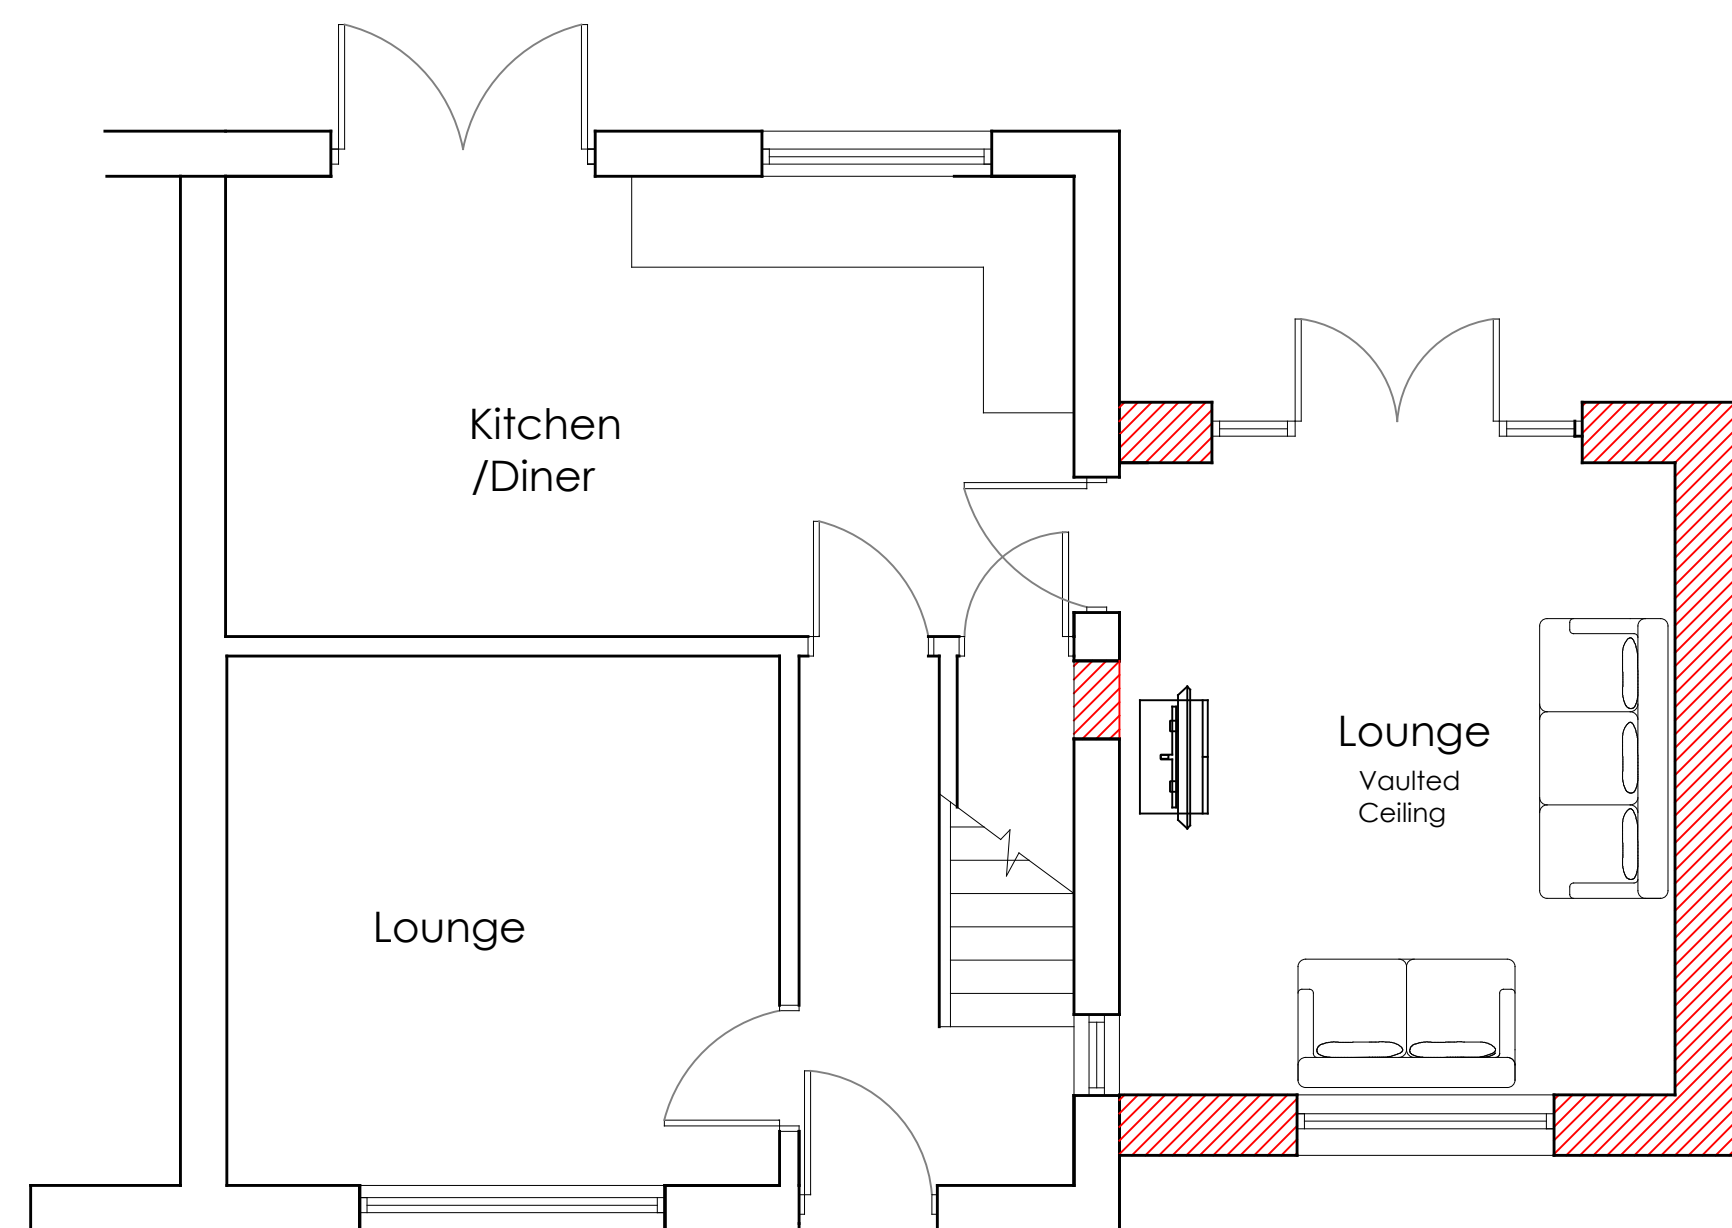

Proposed Ground Floor Plan 1:50

FIRST AND SECOND FLOOR PLAN NOT SHOWN
First floor contains 2 bedrooms and loft contains 1 bedroom. There are no proposed changes at those floor levels




Proposed Front Elevation 1:100


Low pitch tile effect sheet to match existing roof

Render


Brickwork

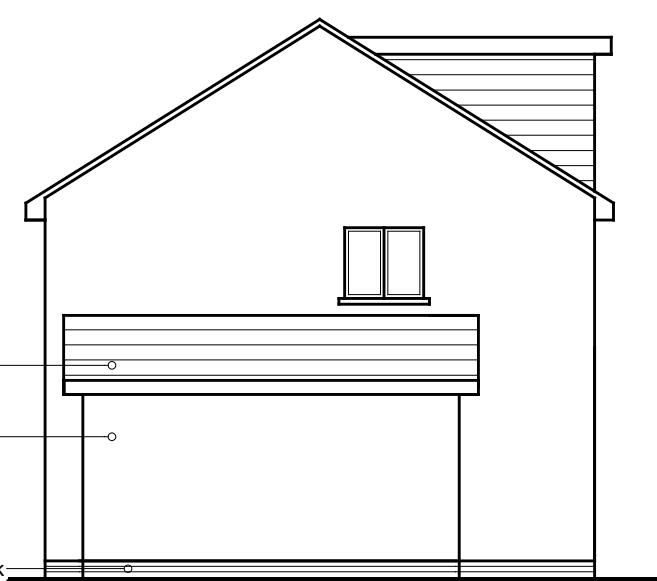


Proposed Side Elevation 1:100

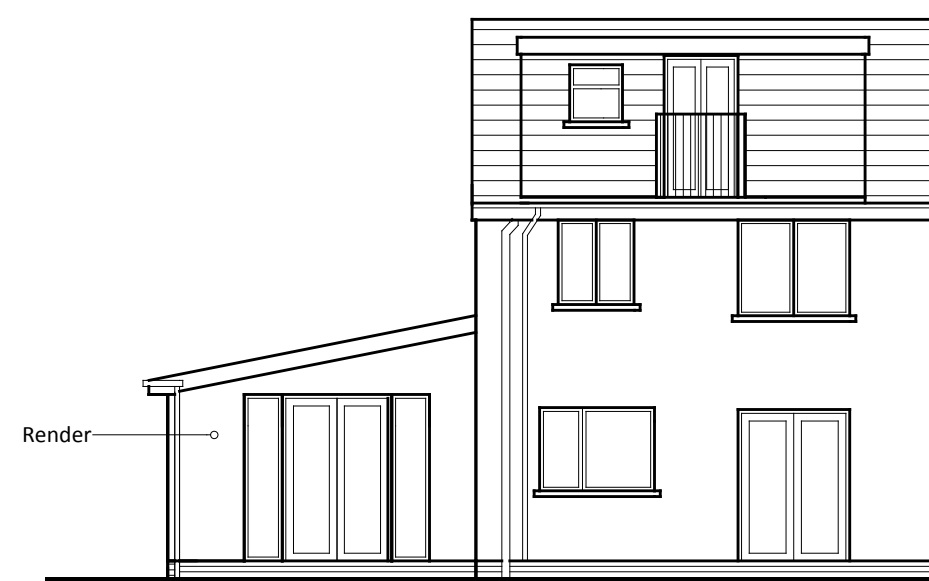

Proposed Rear Elevation 1:100

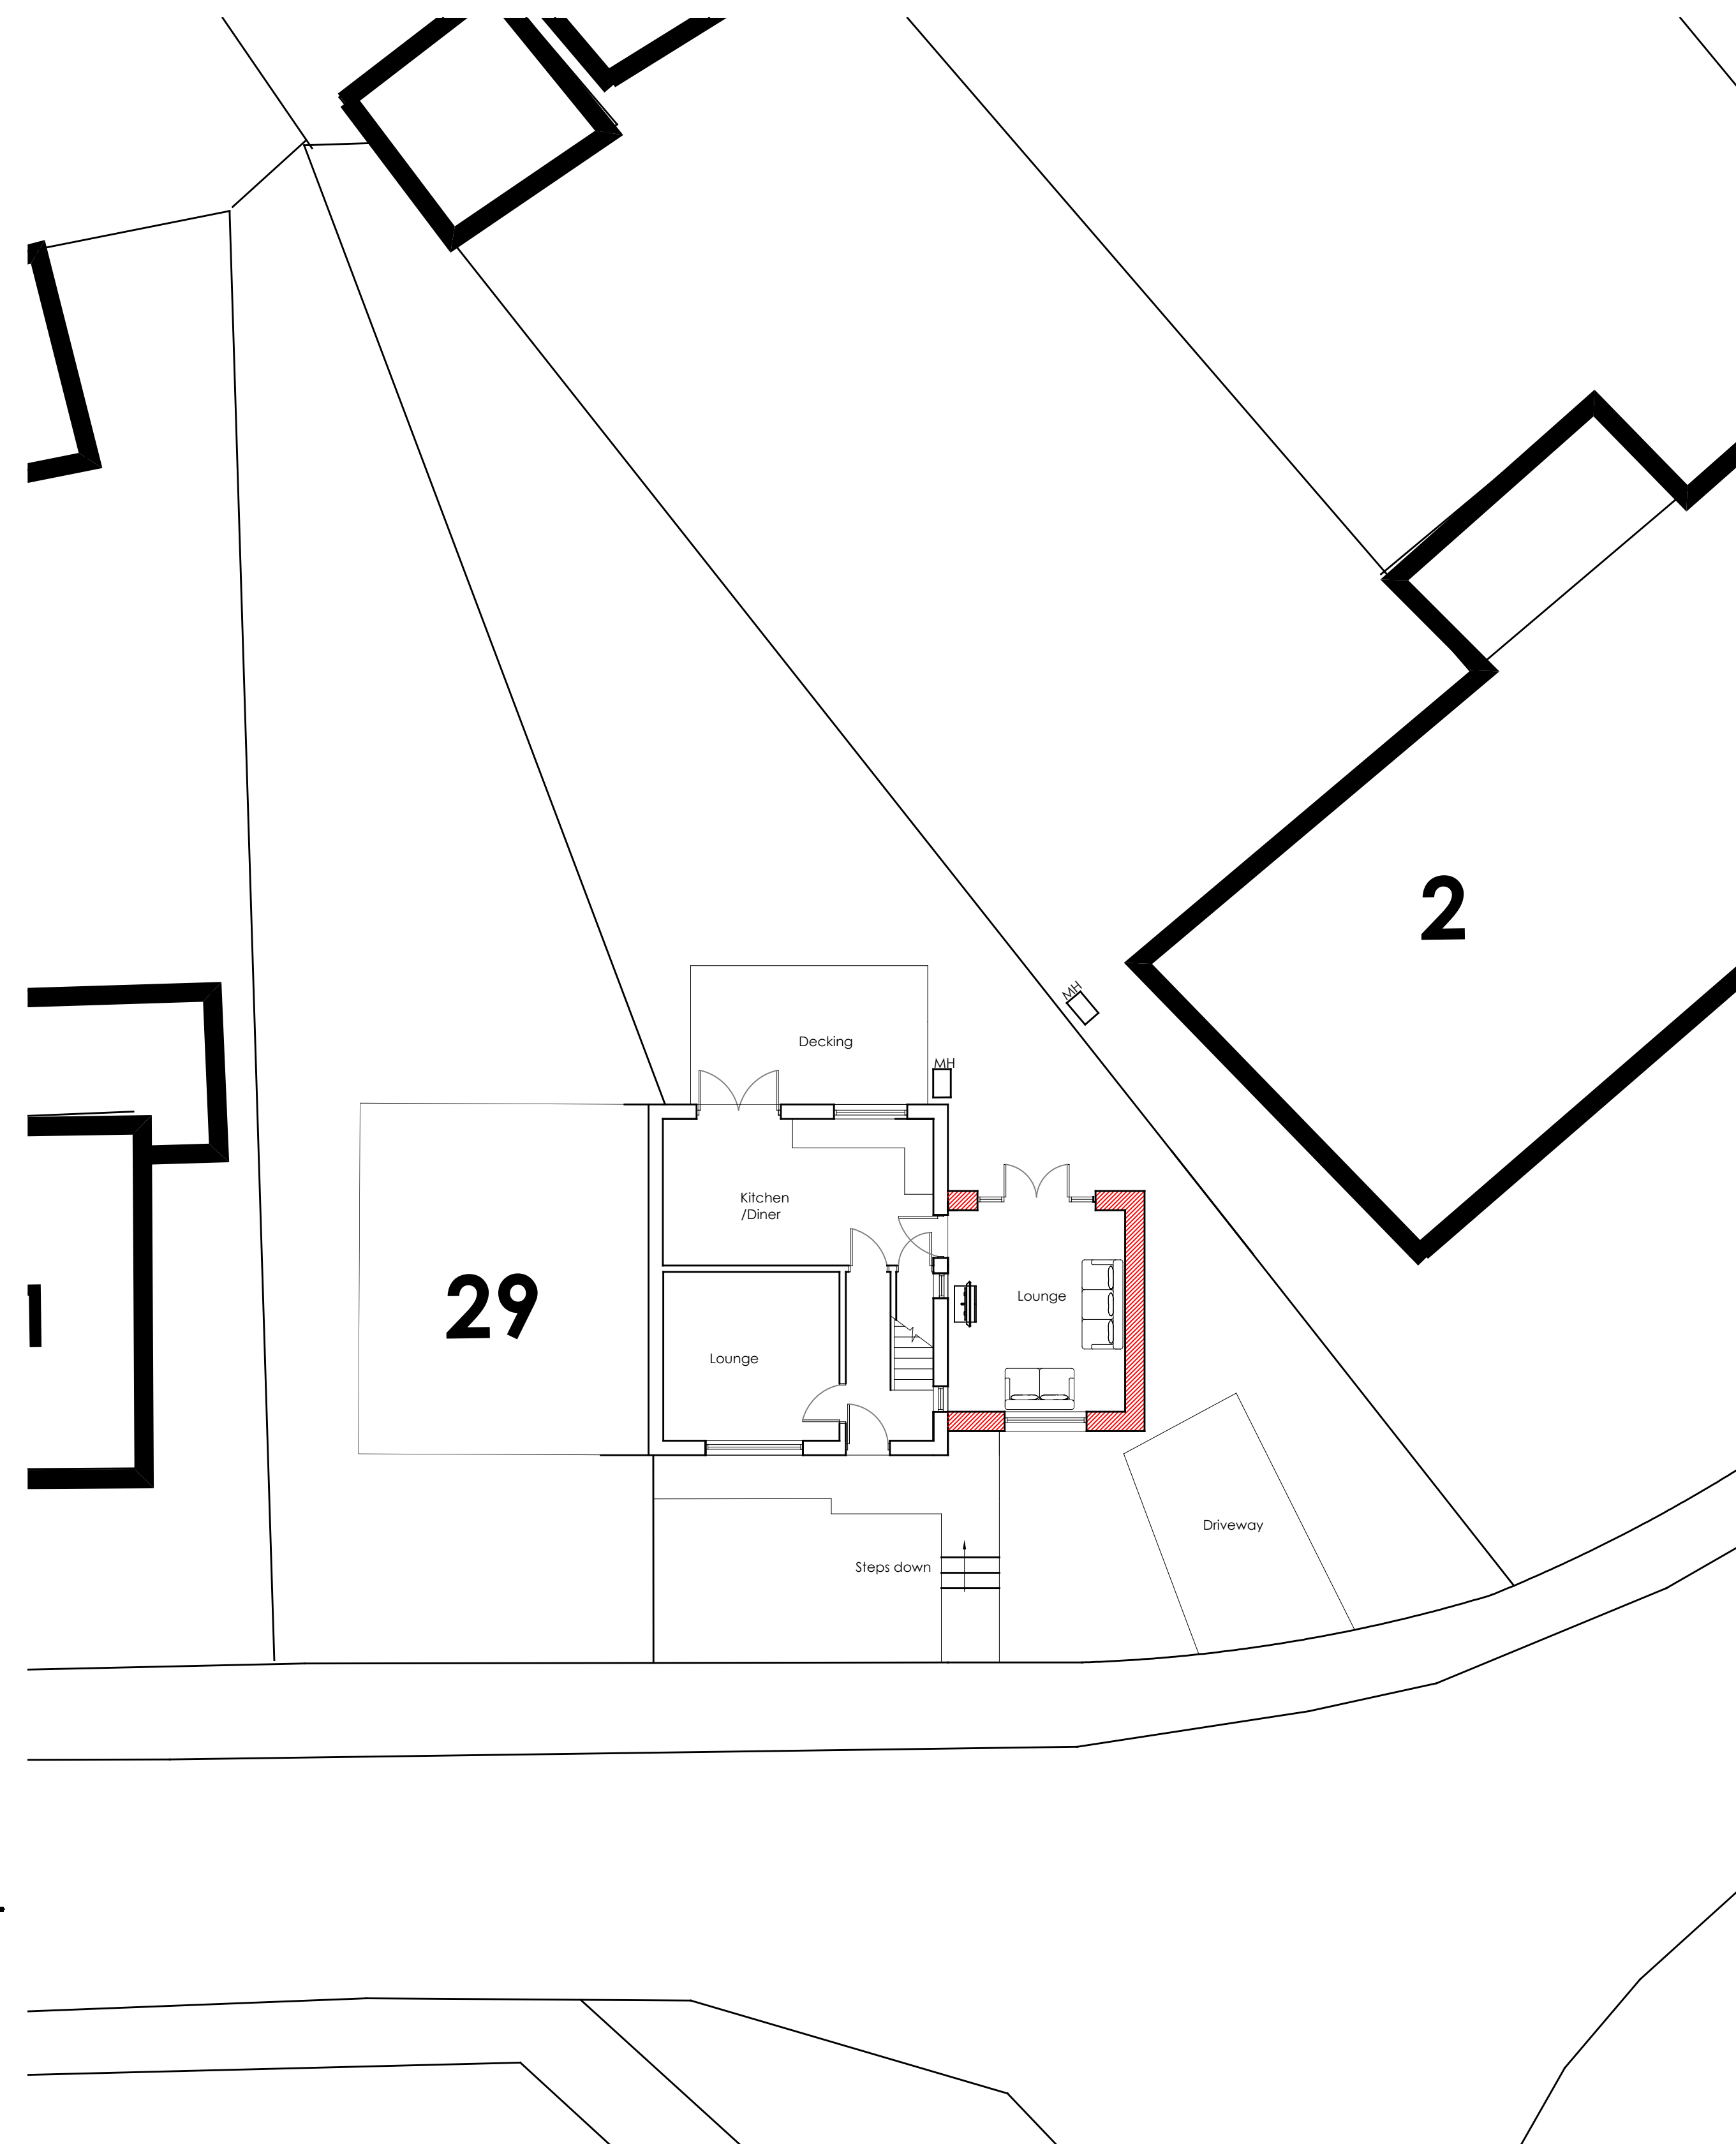

Proposed Site Plan 1:100

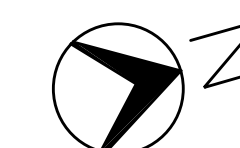

Project: Proposed extension at 27 Mayberry Rd, Baglan

Drawing: Proposed Plans and Elevations

Scale: 1:50 & 1:100 @ A1 **Date:** Jul 2020

Drawing number: 113.P.03 **Revision:**